



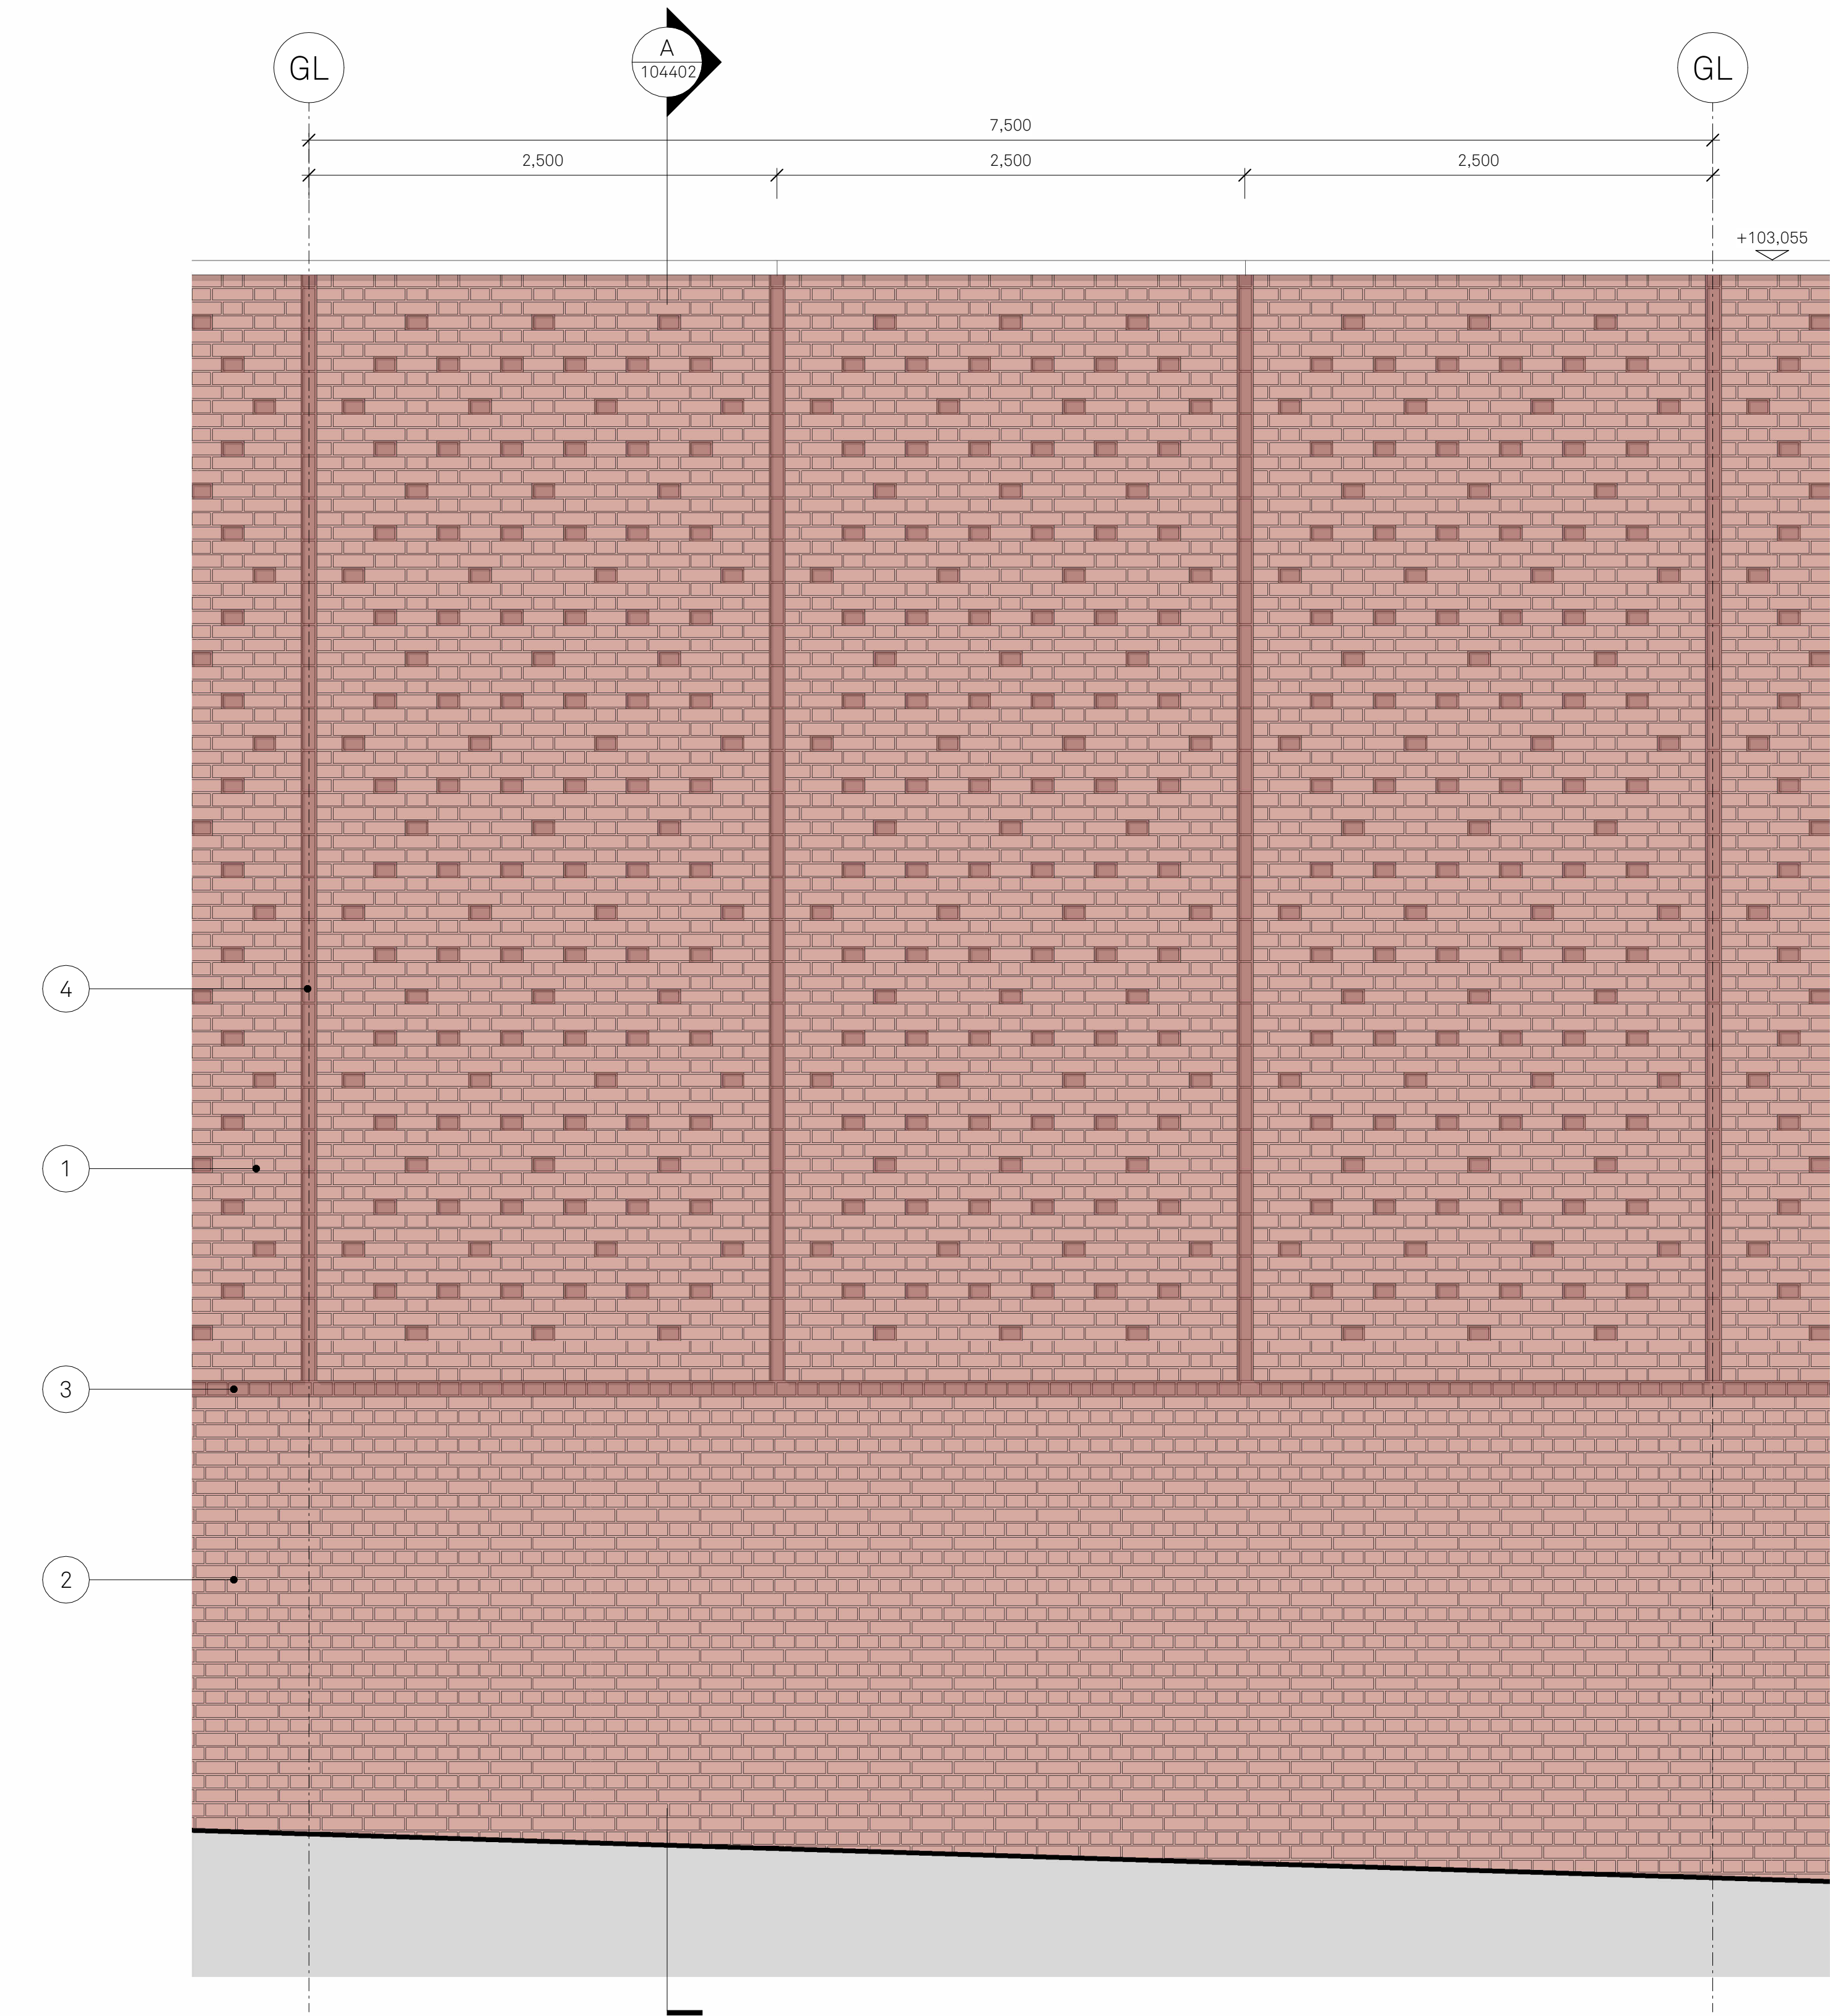

1 DETAIL ELEVATION
HIGHFIELD ROAD ELEVATION

2 DETAIL PLAN
TYPICAL RAMP FLOOR

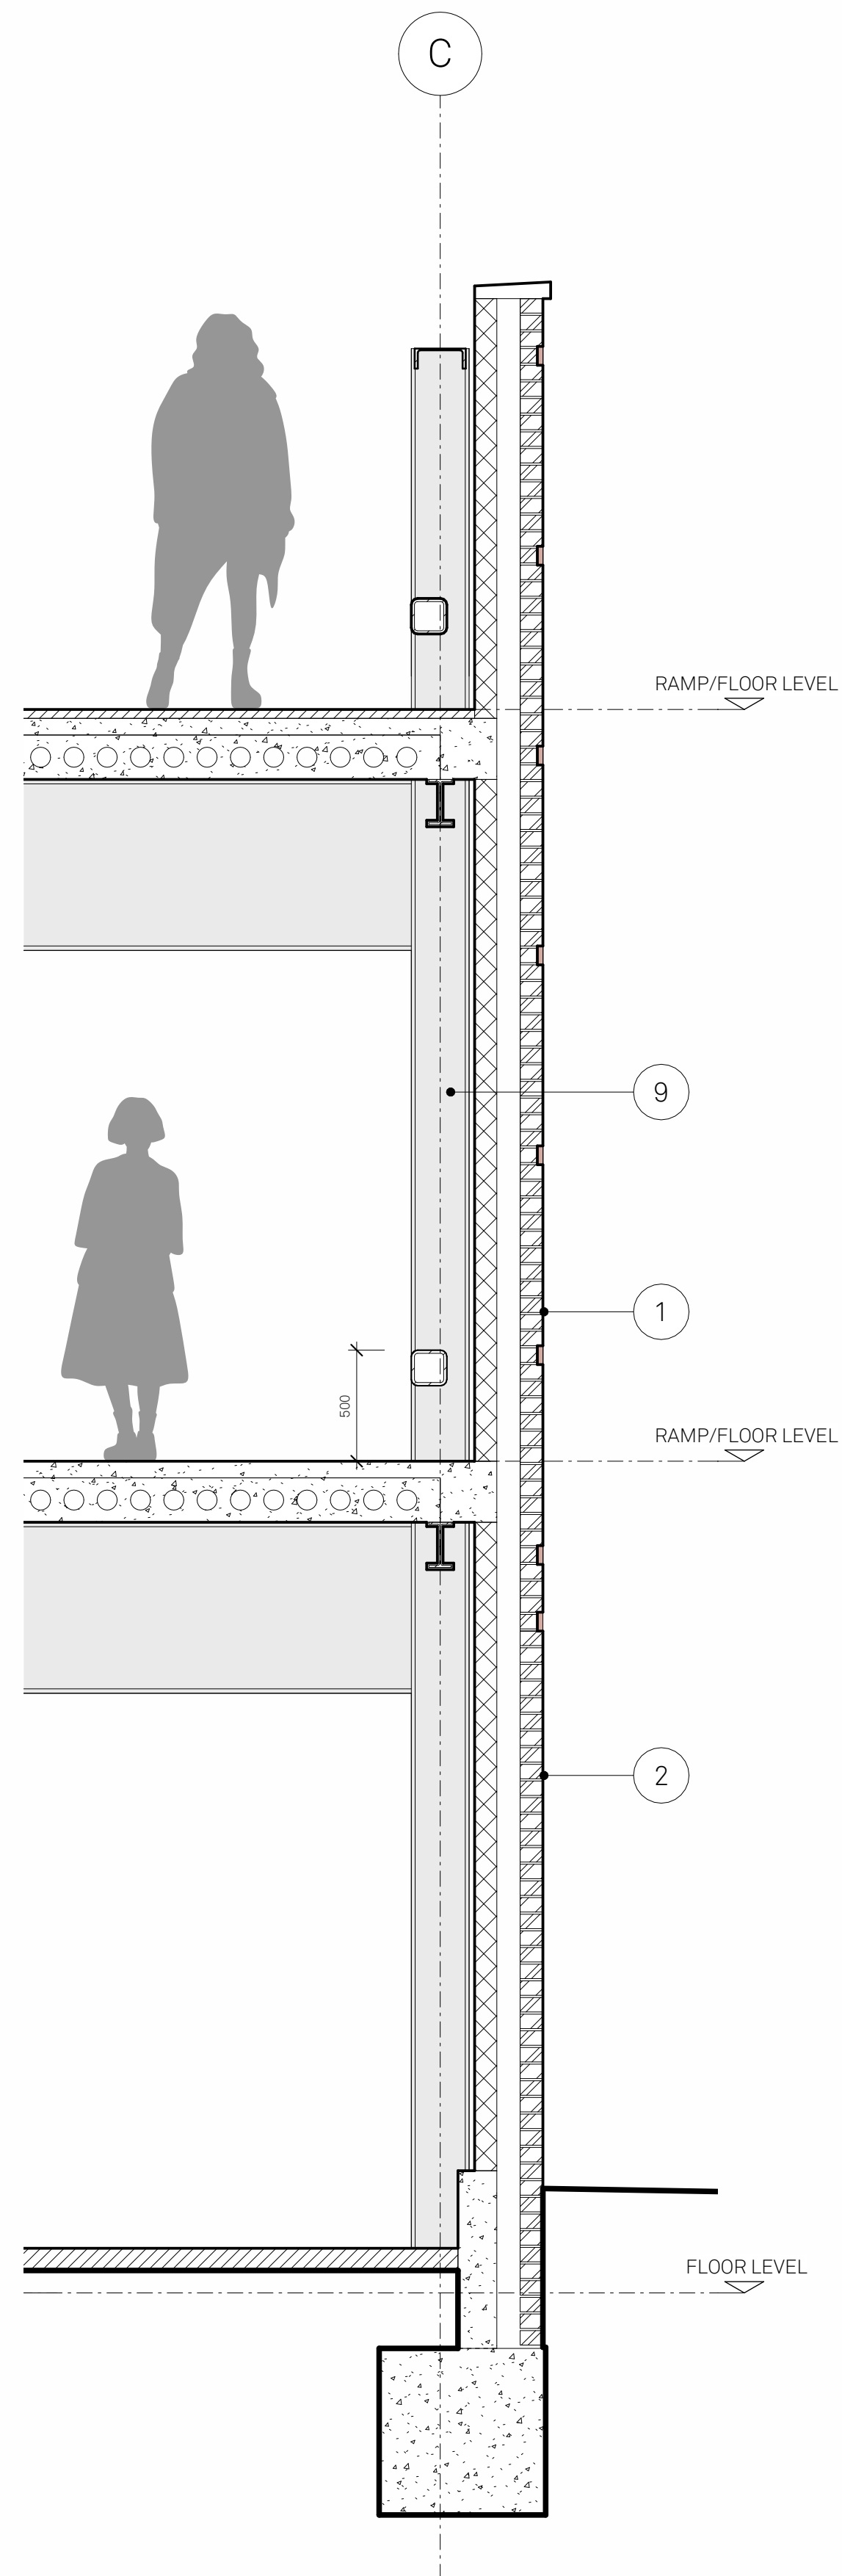

SECTION

Notes

- Horizontal Flemish-bonded red brickwork with recessed headers
- Horizontal English-bonded red brickwork
- Horizontal header bond red brickwork
- Vertical soldier course red brickwork
- Flat roof timber canopy with exposed timber columns and beams.
- PPC metal decorative perforated panel. Decoration to be etched/cut.
- PPC metal perforated modular panel to cycle hub facade with integrated doors to Cycle Hub & carpark
- PPC metal horizontal louvre
- Exposed steel frame
- Vehicle impact and pedestrian balustrade
- Blockwork

Project: Prestwich Village Travel Hub
Title: Study bay 2 Highfield Road elevation
Scale: 1:25 @ A1
Drawn: ER
Checked: JC
Status: S2
Drawing No: 17300-JMA-P1-XX-D-A-104402
Rev: P00
Details
06/09/2024 - Application Section 96A (Non Material Amendment)

Jon Matthews Architects
Union, 2-10 Albert Square, Manchester, M2 6LW
0161 974 3690
Copyright of this drawing is vested in Jon Matthews Architects and it must not be copied or reproduced without written consent. Figured dimensions only are to be taken from this drawing. Do not scale from this drawing. For full company disclosure please visit www.jonmatthewsarchitects.com