


Notes:

- This drawing is to be read in conjunction with all relevant Architects and Engineers drawings.
- It is assumed that all works will be carried out by a competent contractor working, where appropriate, to an approved method statement.

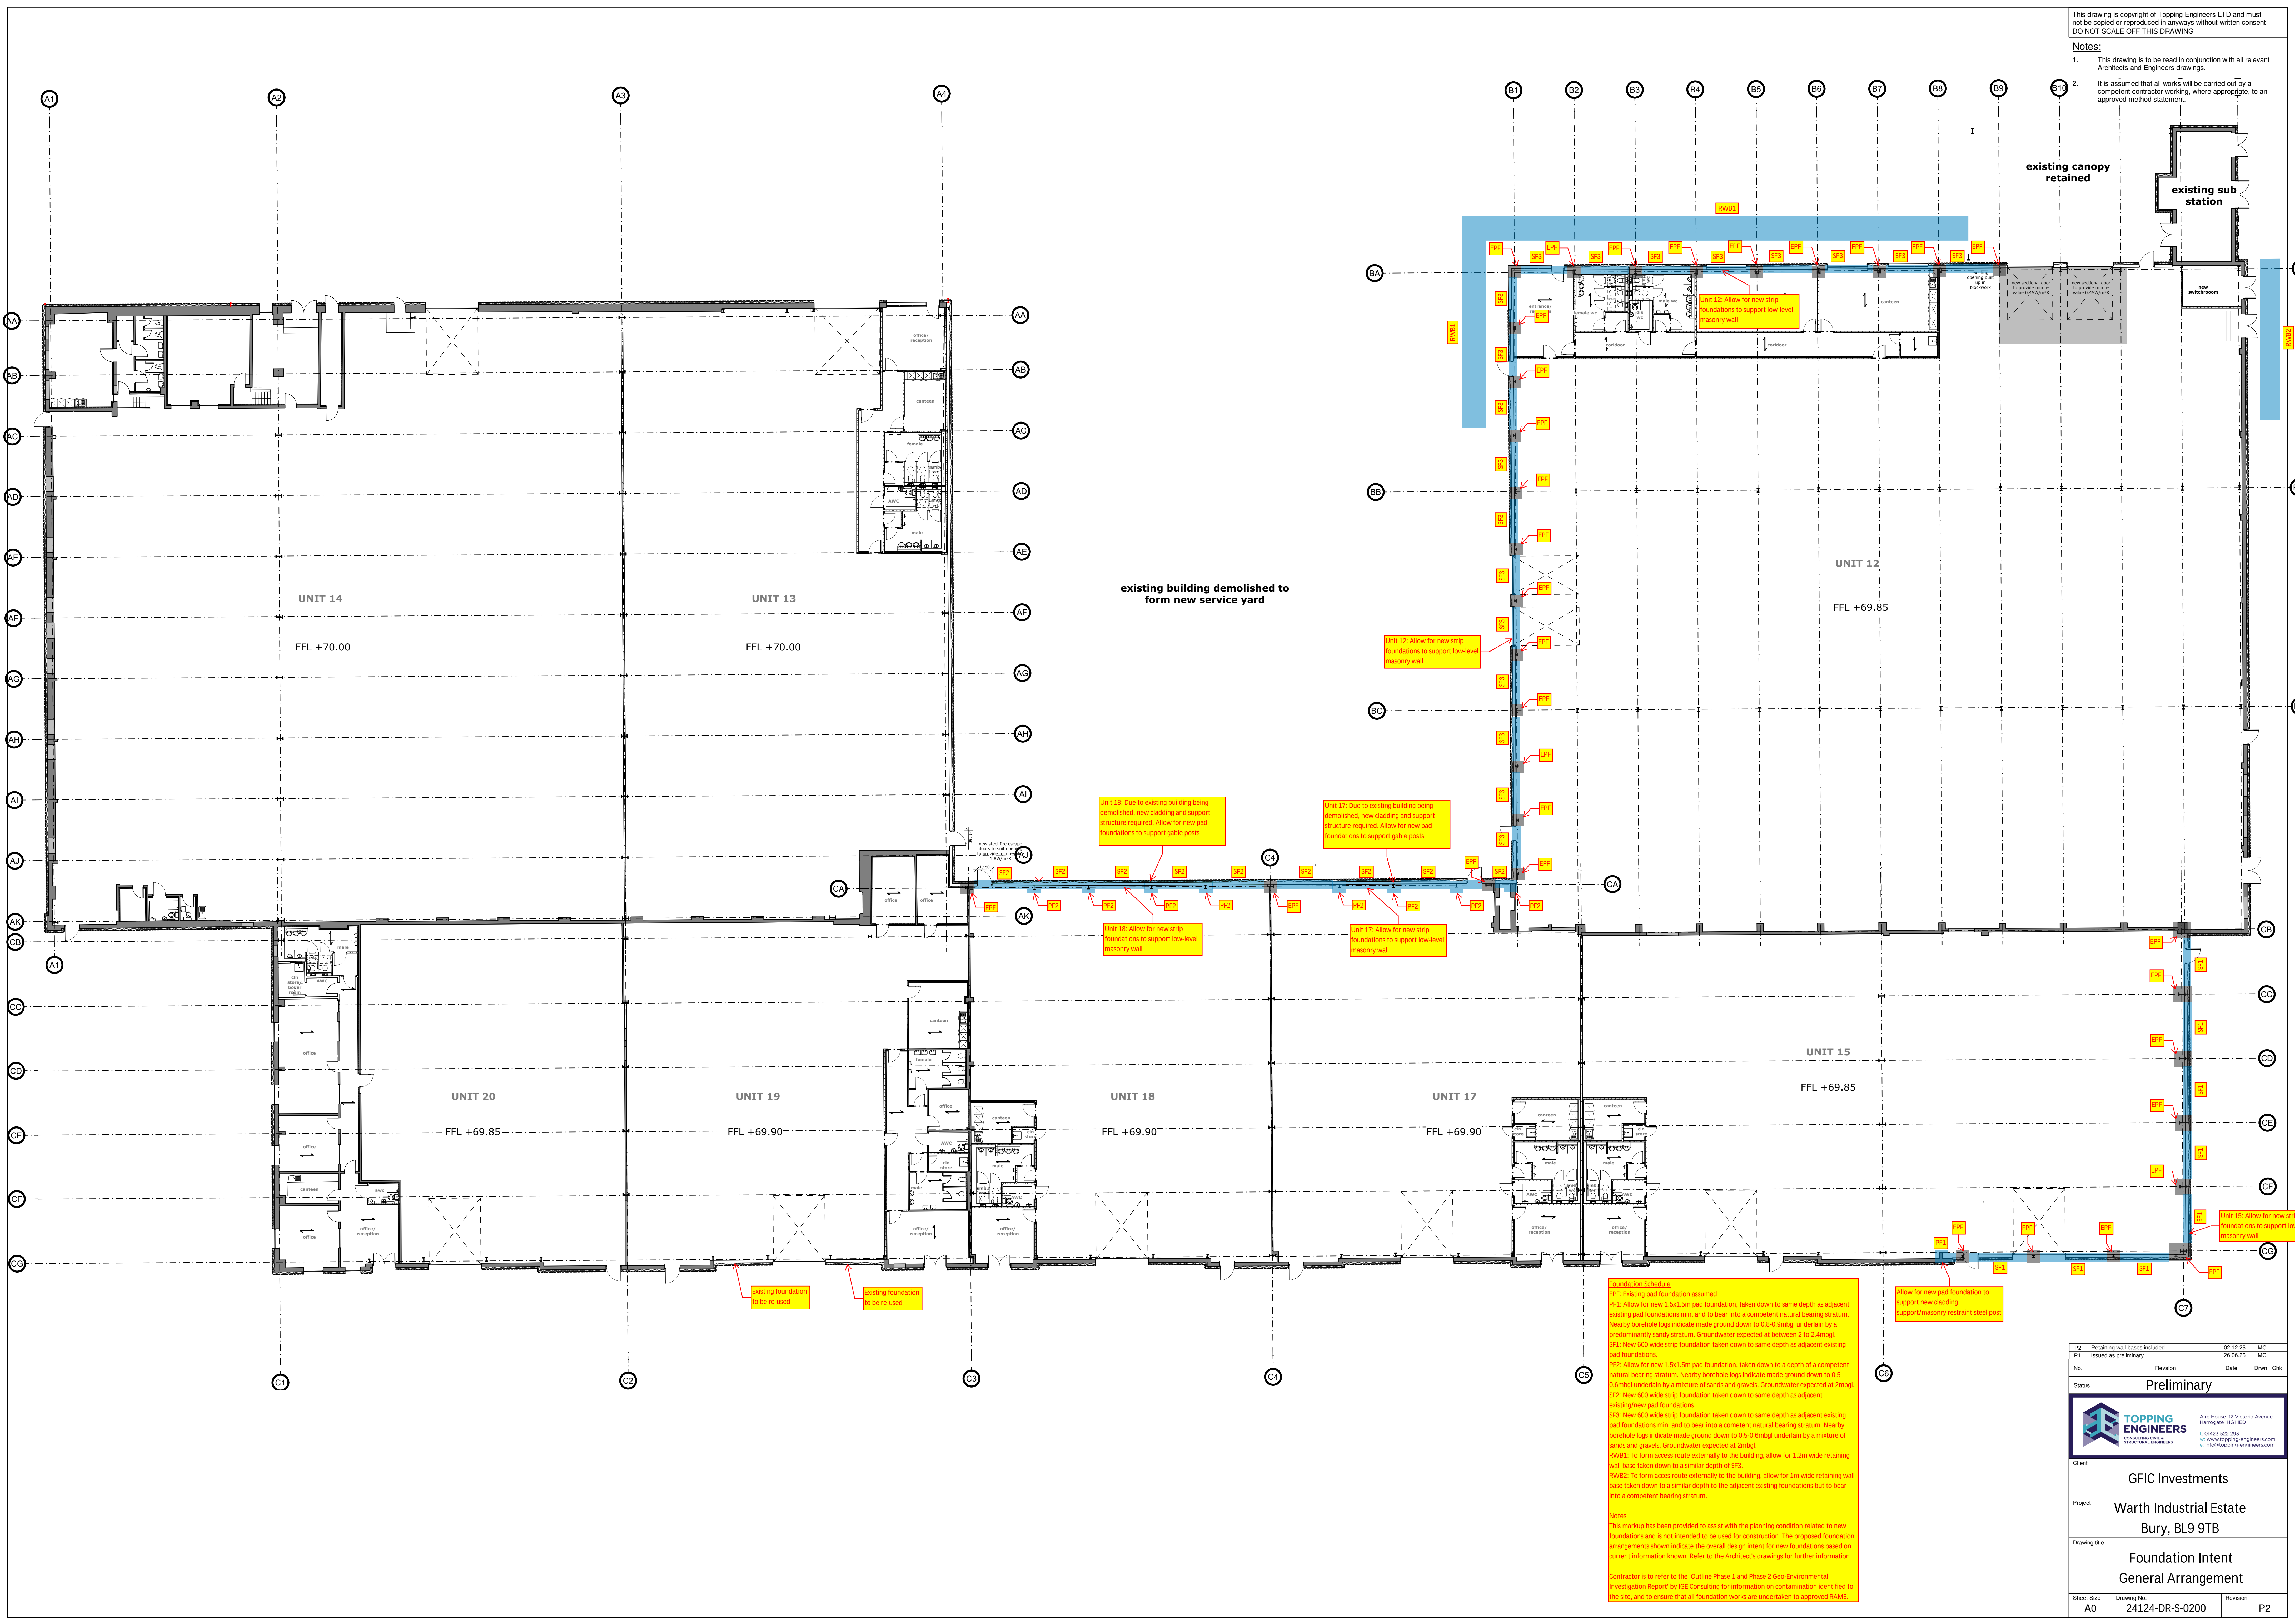

P2	Retaining wall bases included	02.12.25	MC
P1	Issued as preliminary	28.08.25	MC
No.	Revision	Date	Dwn
			Chk

Status: Preliminary



Client	GFIC Investments
Project	Warth Industrial Estate Bury, BL9 9TB
Drawing title	Foundation Intent General Arrangement
Sheet Size	A0
Drawing No.	24124-DR-S-0200
Revision	P2