


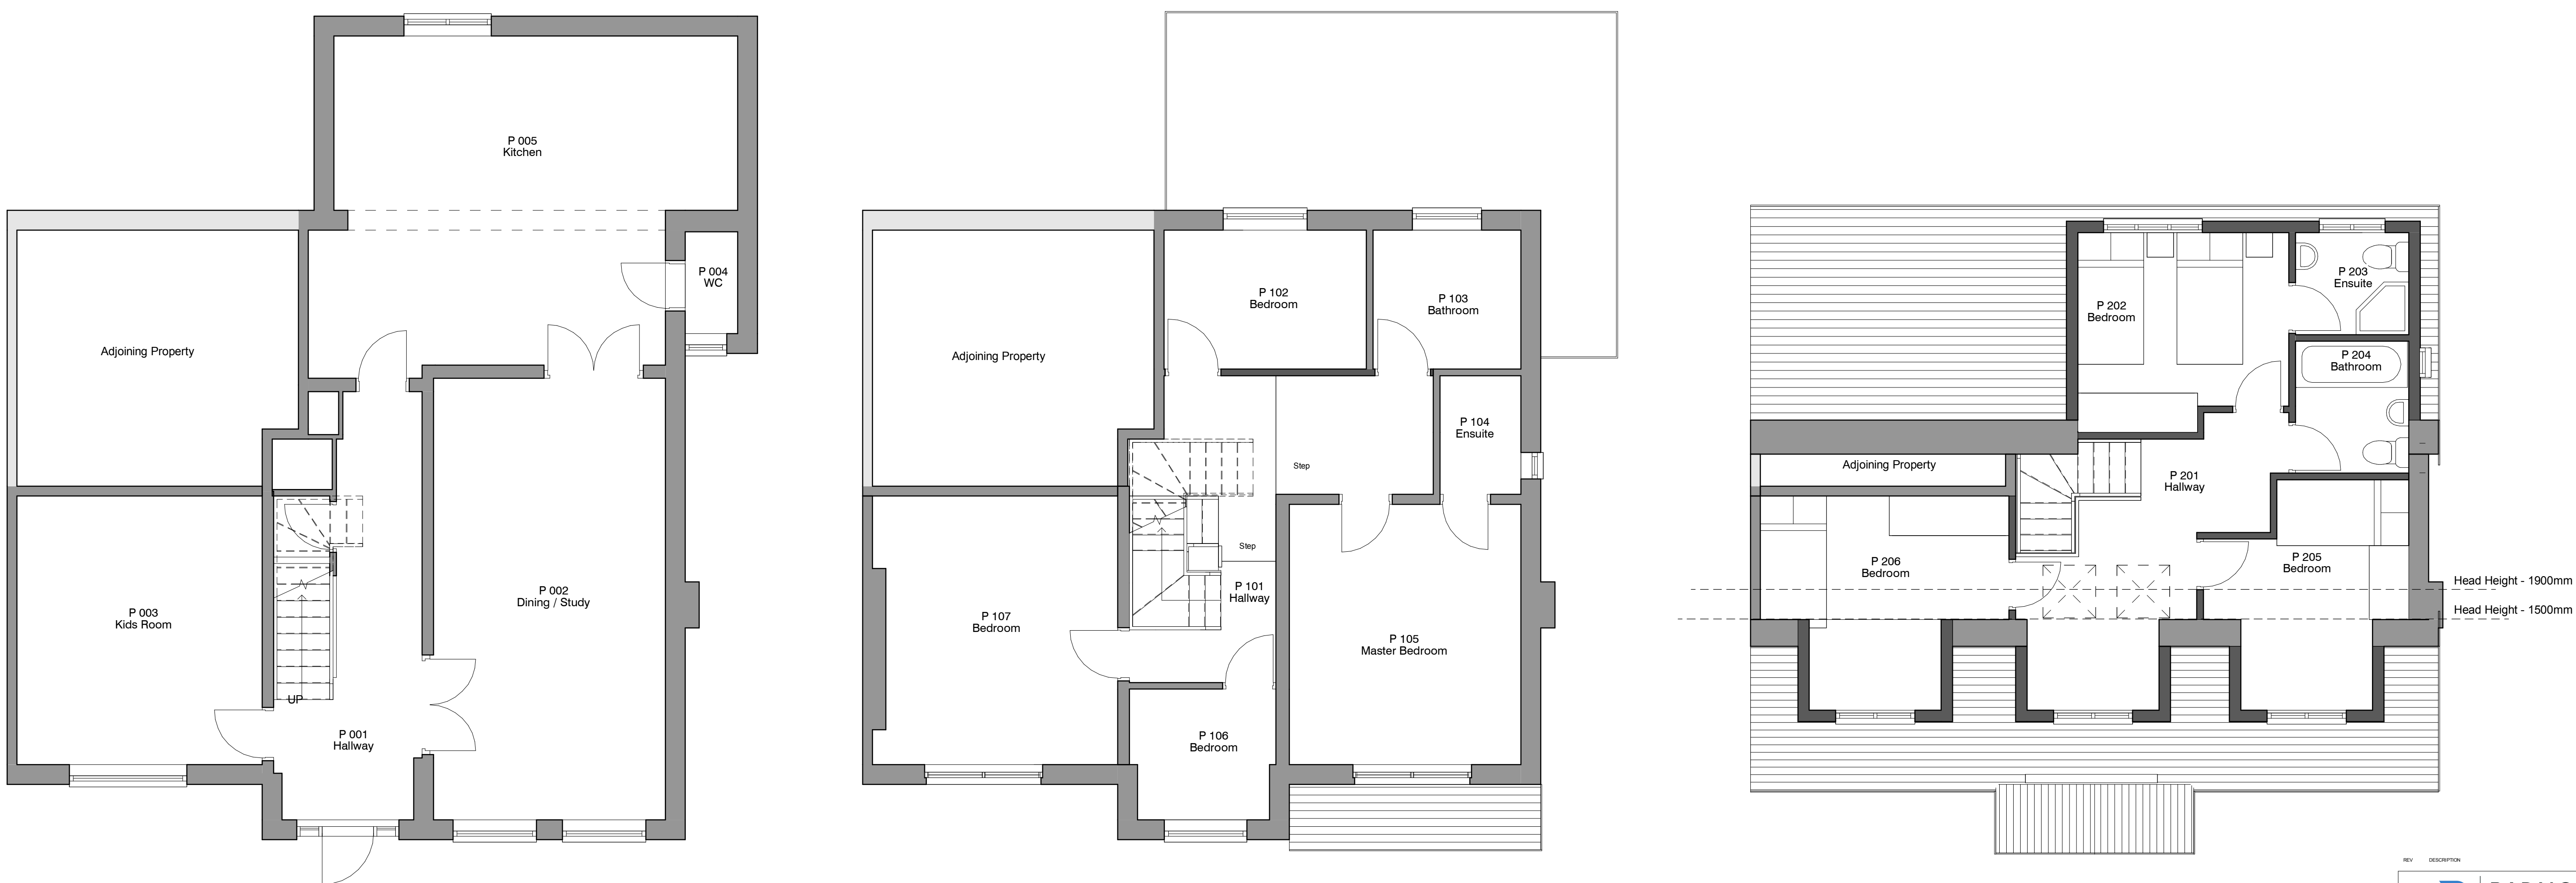

8. Level 1 - GA Proposed

REVISION	DESCRIPTION	BY	DATE
 RADNOR ARCHITECTURE PLANNING & DESIGN			
office@radnorarchitecture.co.uk			
PROJECT	99 Albert Avenue		
PROJECT NO.	RA25001		
CLIENT	Dresdner		
DATE	06 JAN 2025		
DRAWN BY	Proposed Plans and Elevations		
TITLE			
SHEET NO.	REV.		
003.			
003.			
SCALE @ A1	As indicated		
NOTES © COPYRIGHT. ALL RIGHTS RESERVED. NO PART OF THIS PUBLICATION MAY BE REPRODUCED OR TRANSMITTED IN ANY FORM OR BY ANY MEANS, WITHOUT PERMISSION FROM THE DESIGNER. ALL DIMENSIONS AND SETBACKS ARE TO BE CHECKED AND CONFIRMED ON SITE BEFORE COMMENCEMENT OF WORK. NO MATERIALS, METHODS, OR EQUIPMENT ARE TO BE USED WITHOUT THE WRITTEN APPROVAL OF ANY ADR. ALL WORKS AND MATERIALS TO BE IN ACCORDANCE WITH CURRENT STANDARDS, UK LEGISLATION, AND EUROPEAN CODES OF PRACTICE AND ANY OTHER RELATED ORDINANCES.			

