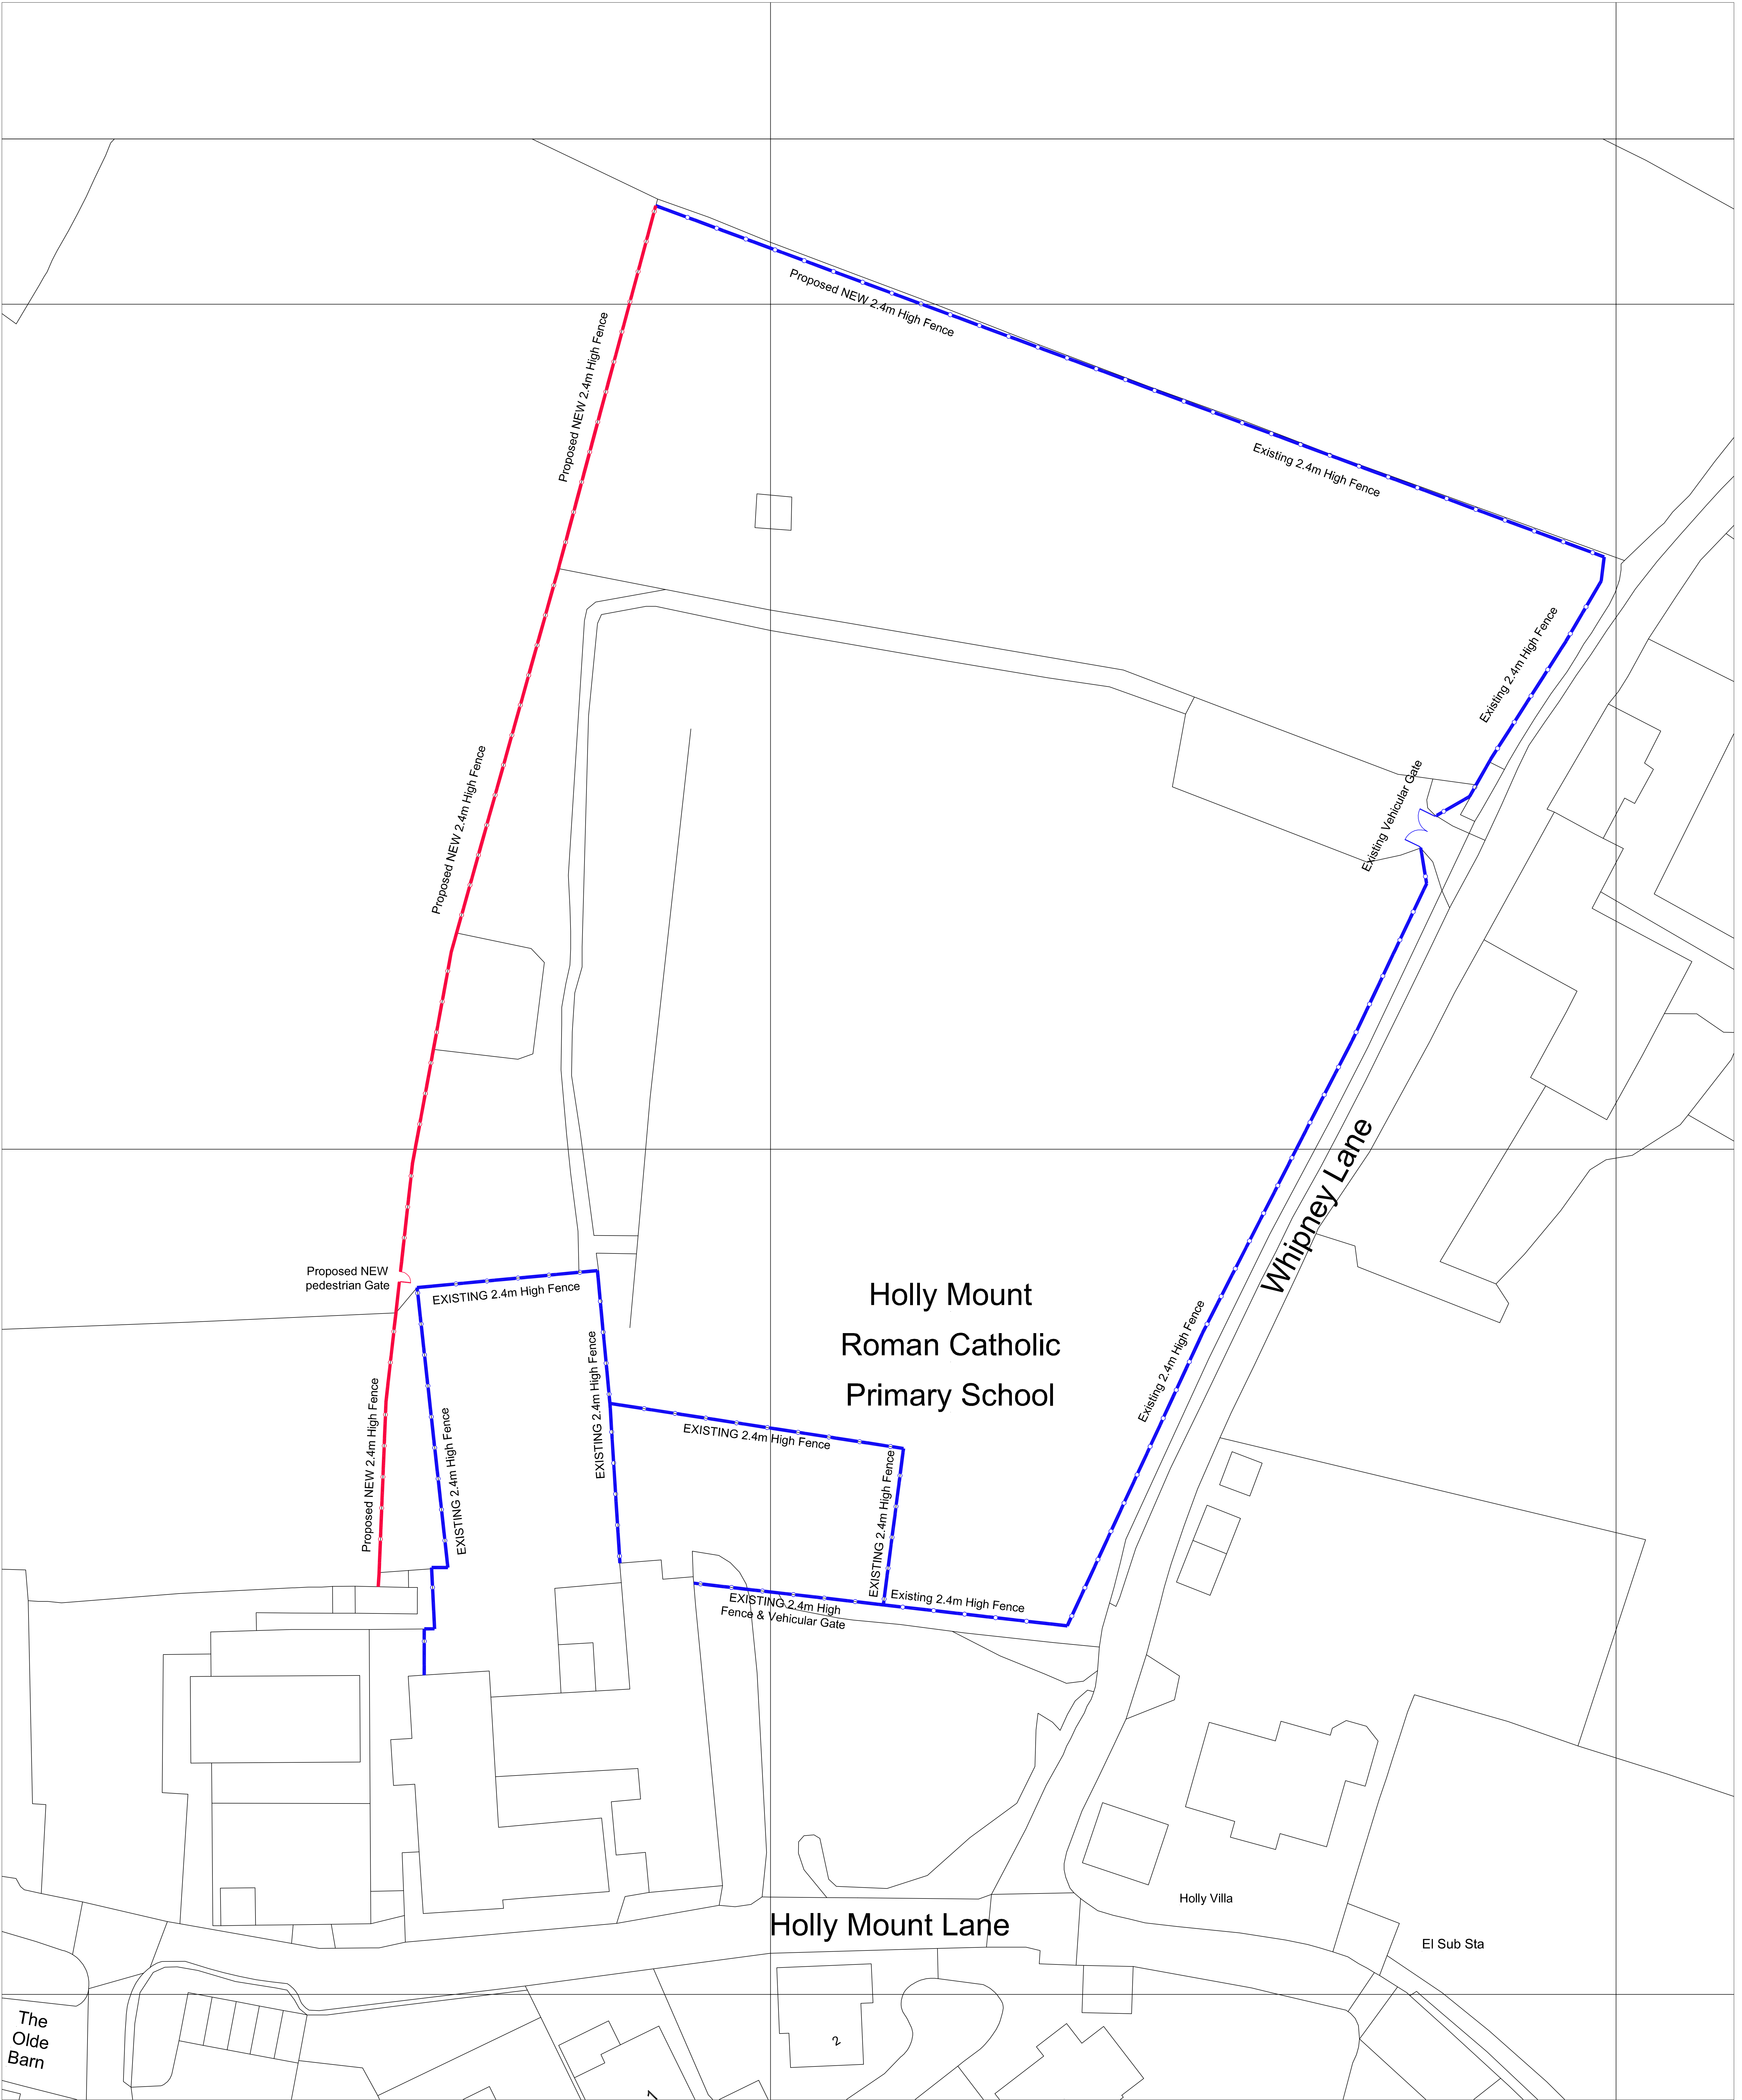


New Boundary Fence to perimeter of site
Supply and fit V mesh steel panel and post system to perimeter of site as indicated:

Panels
Finish - High aluminium content galvanised, free of sharps and irregularities, polyester powder coated to minimum 80 microns to RAL6005

Panel Dimensions -
Height - 2.4m
Panel Length - 3008mm
Mesh size - 50 x 200mm
Wire diameter - 5mm
Post Centres - 3030mm

Bottom of fencing to be maximum 50mm above final ground level

Posts
High grade steel strip flange rolled to 80 x 60mm hollow section with 25mm integral slotted frames each side, hot dipped galvanised after manufacture and polyester powder coated to minimum 80 microns to RAL6005, Maximum post centres 3030mm
Posts set in post holes 300mm diameter x 750mm deep filled not less than half the depth with concrete.

Fixings : M8 x 25 cup square galvanised bolts with permacone galvanised nut and washer.

Gates
Allow for 1 No. pedestrian gate and all associated hinges, frames and fixings, gate frame and profiles hot dipped galvanised and polyester powder coated to RAL6005 to match mesh panels and posts.

PLAN	PLANNING ISSUE
PROJ	Proposed New Fence Holly Mount R.C. Primary School Holly Mount Lane Greenmount Bury BL8 4HS
SCH	Holly Mount R.C. Primary School Holly Mount Lane Greenmount Bury BL8 4HS
DRAWING BY	Proposed New Perimeter Fence and Associated Works
DRAWING NO	1.054 DWG 2
DESIGNED BY	A
CHECKED BY	AD 1250
DATE	JUL23