


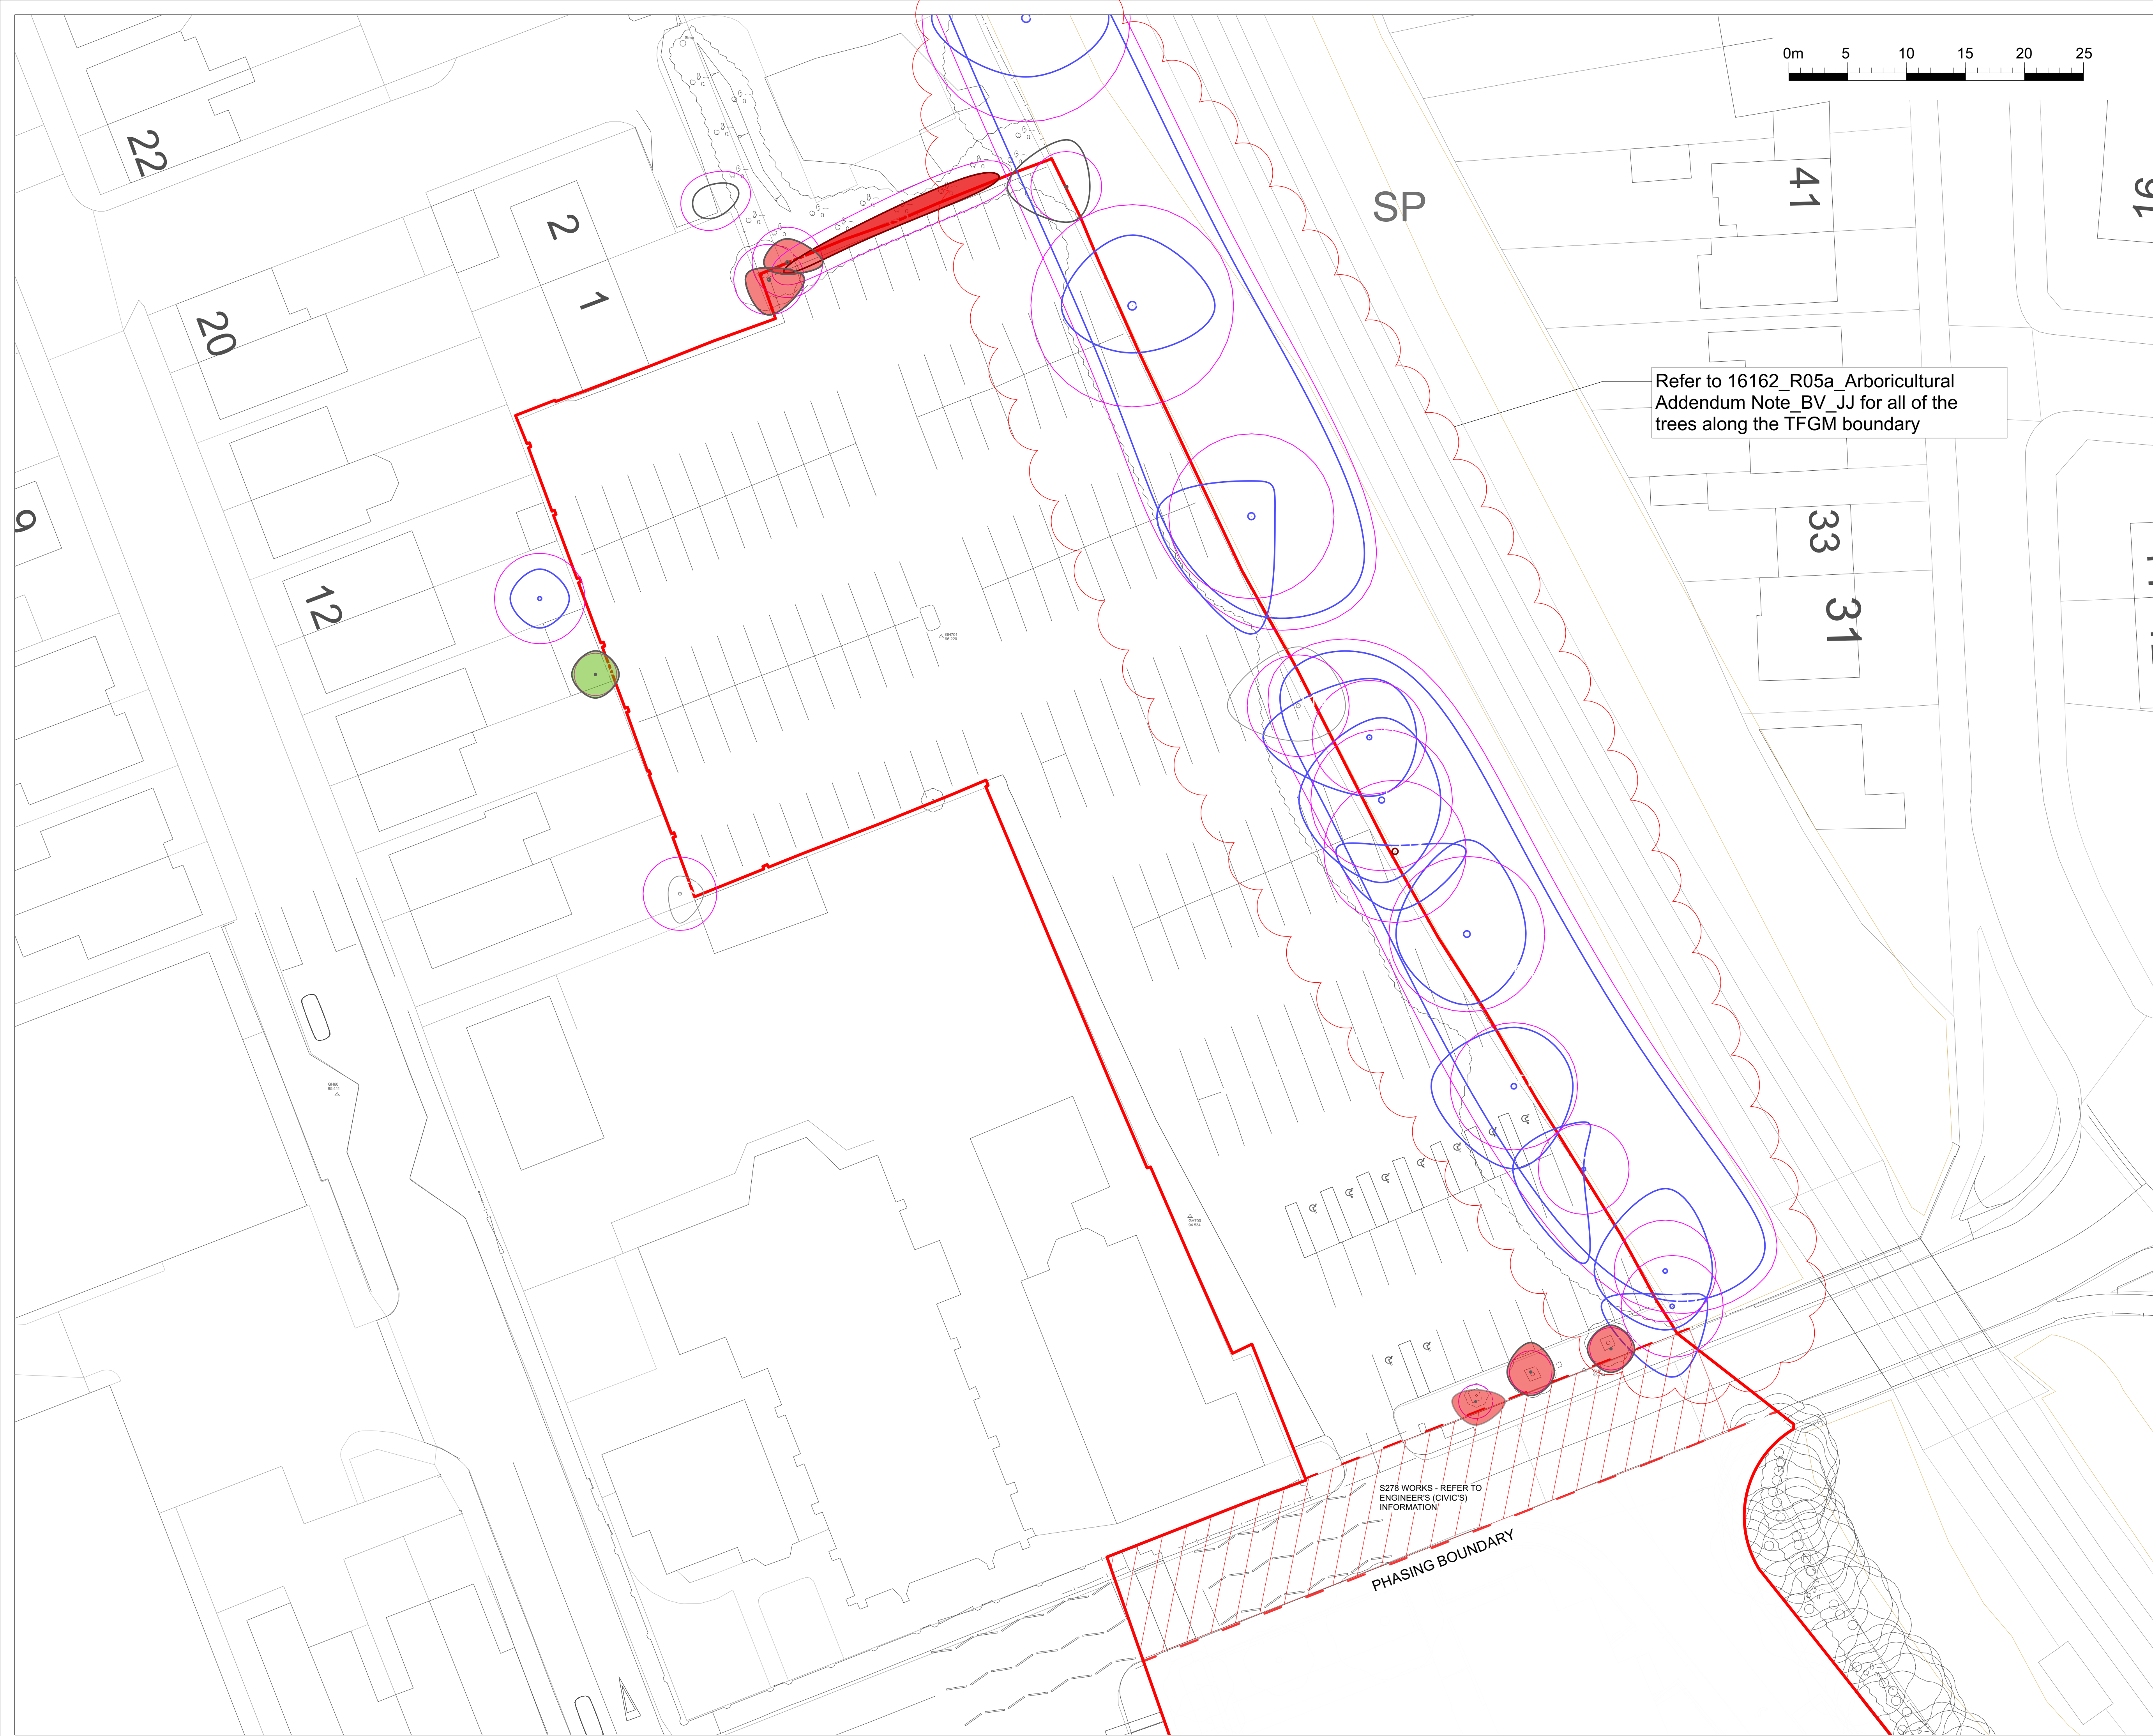

This drawing is copyright protected and may not be reproduced in whole or part without written authority from the owner.

NOTES:

1. Do not scale from this drawing.
2. Always work to noted dimensions.
3. All dimensions are in millimetres unless otherwise stated.
4. All setting out, levels and dimensions to be agreed on site.
5. The dimensions of all materials must be checked on site before being laid out.
6. This drawing must be read with the relevant specification clauses and detail drawings.
7. Order of construction and setting out to be agreed on site.

KEY

REDLINE BOUNDARY

TREE RETENTION AND REMOVAL

Existing Trees
To be removed

Existing Trees
To be retained

Root Protection Area of Retained Trees

Category B
(moderate Quality)

Category C
(low Quality)

Category U
(unsuitable for Retention)

T3

Tree Reference Code To Tree Survey

Tree Condition Survey
Refer to: Tree Constraints Plan - Longfield Shopping Centre

C01

23/04/25

Construction

SAS

H

Revision	Date	Description	Drawn	Apprvd.
----------	------	-------------	-------	---------

PLANIT

Manchester | London | Liverpool | Leeds | Standish

Manchester

2 Back Grafton Street,
Altrincham,
Cheshire,
WA14 1DY,

W: plant-ie.com

E: info@plant-ie.com

T: 0151 363 1230

Client

Prestwich Regeneration LLP

Project

Pretwich MSCP

Drg Title

Tree Retention and Removal

Created on

14-06-24

Created by

SAB

Approved by

LH

Scale

1:250

Size

A1

Workstage

Stage 4

Status

Drg No.

17300-PLA-P1-XX-D-L-000003

Suitability

S4

Revision

C01

© Plantit I.E. Limited