


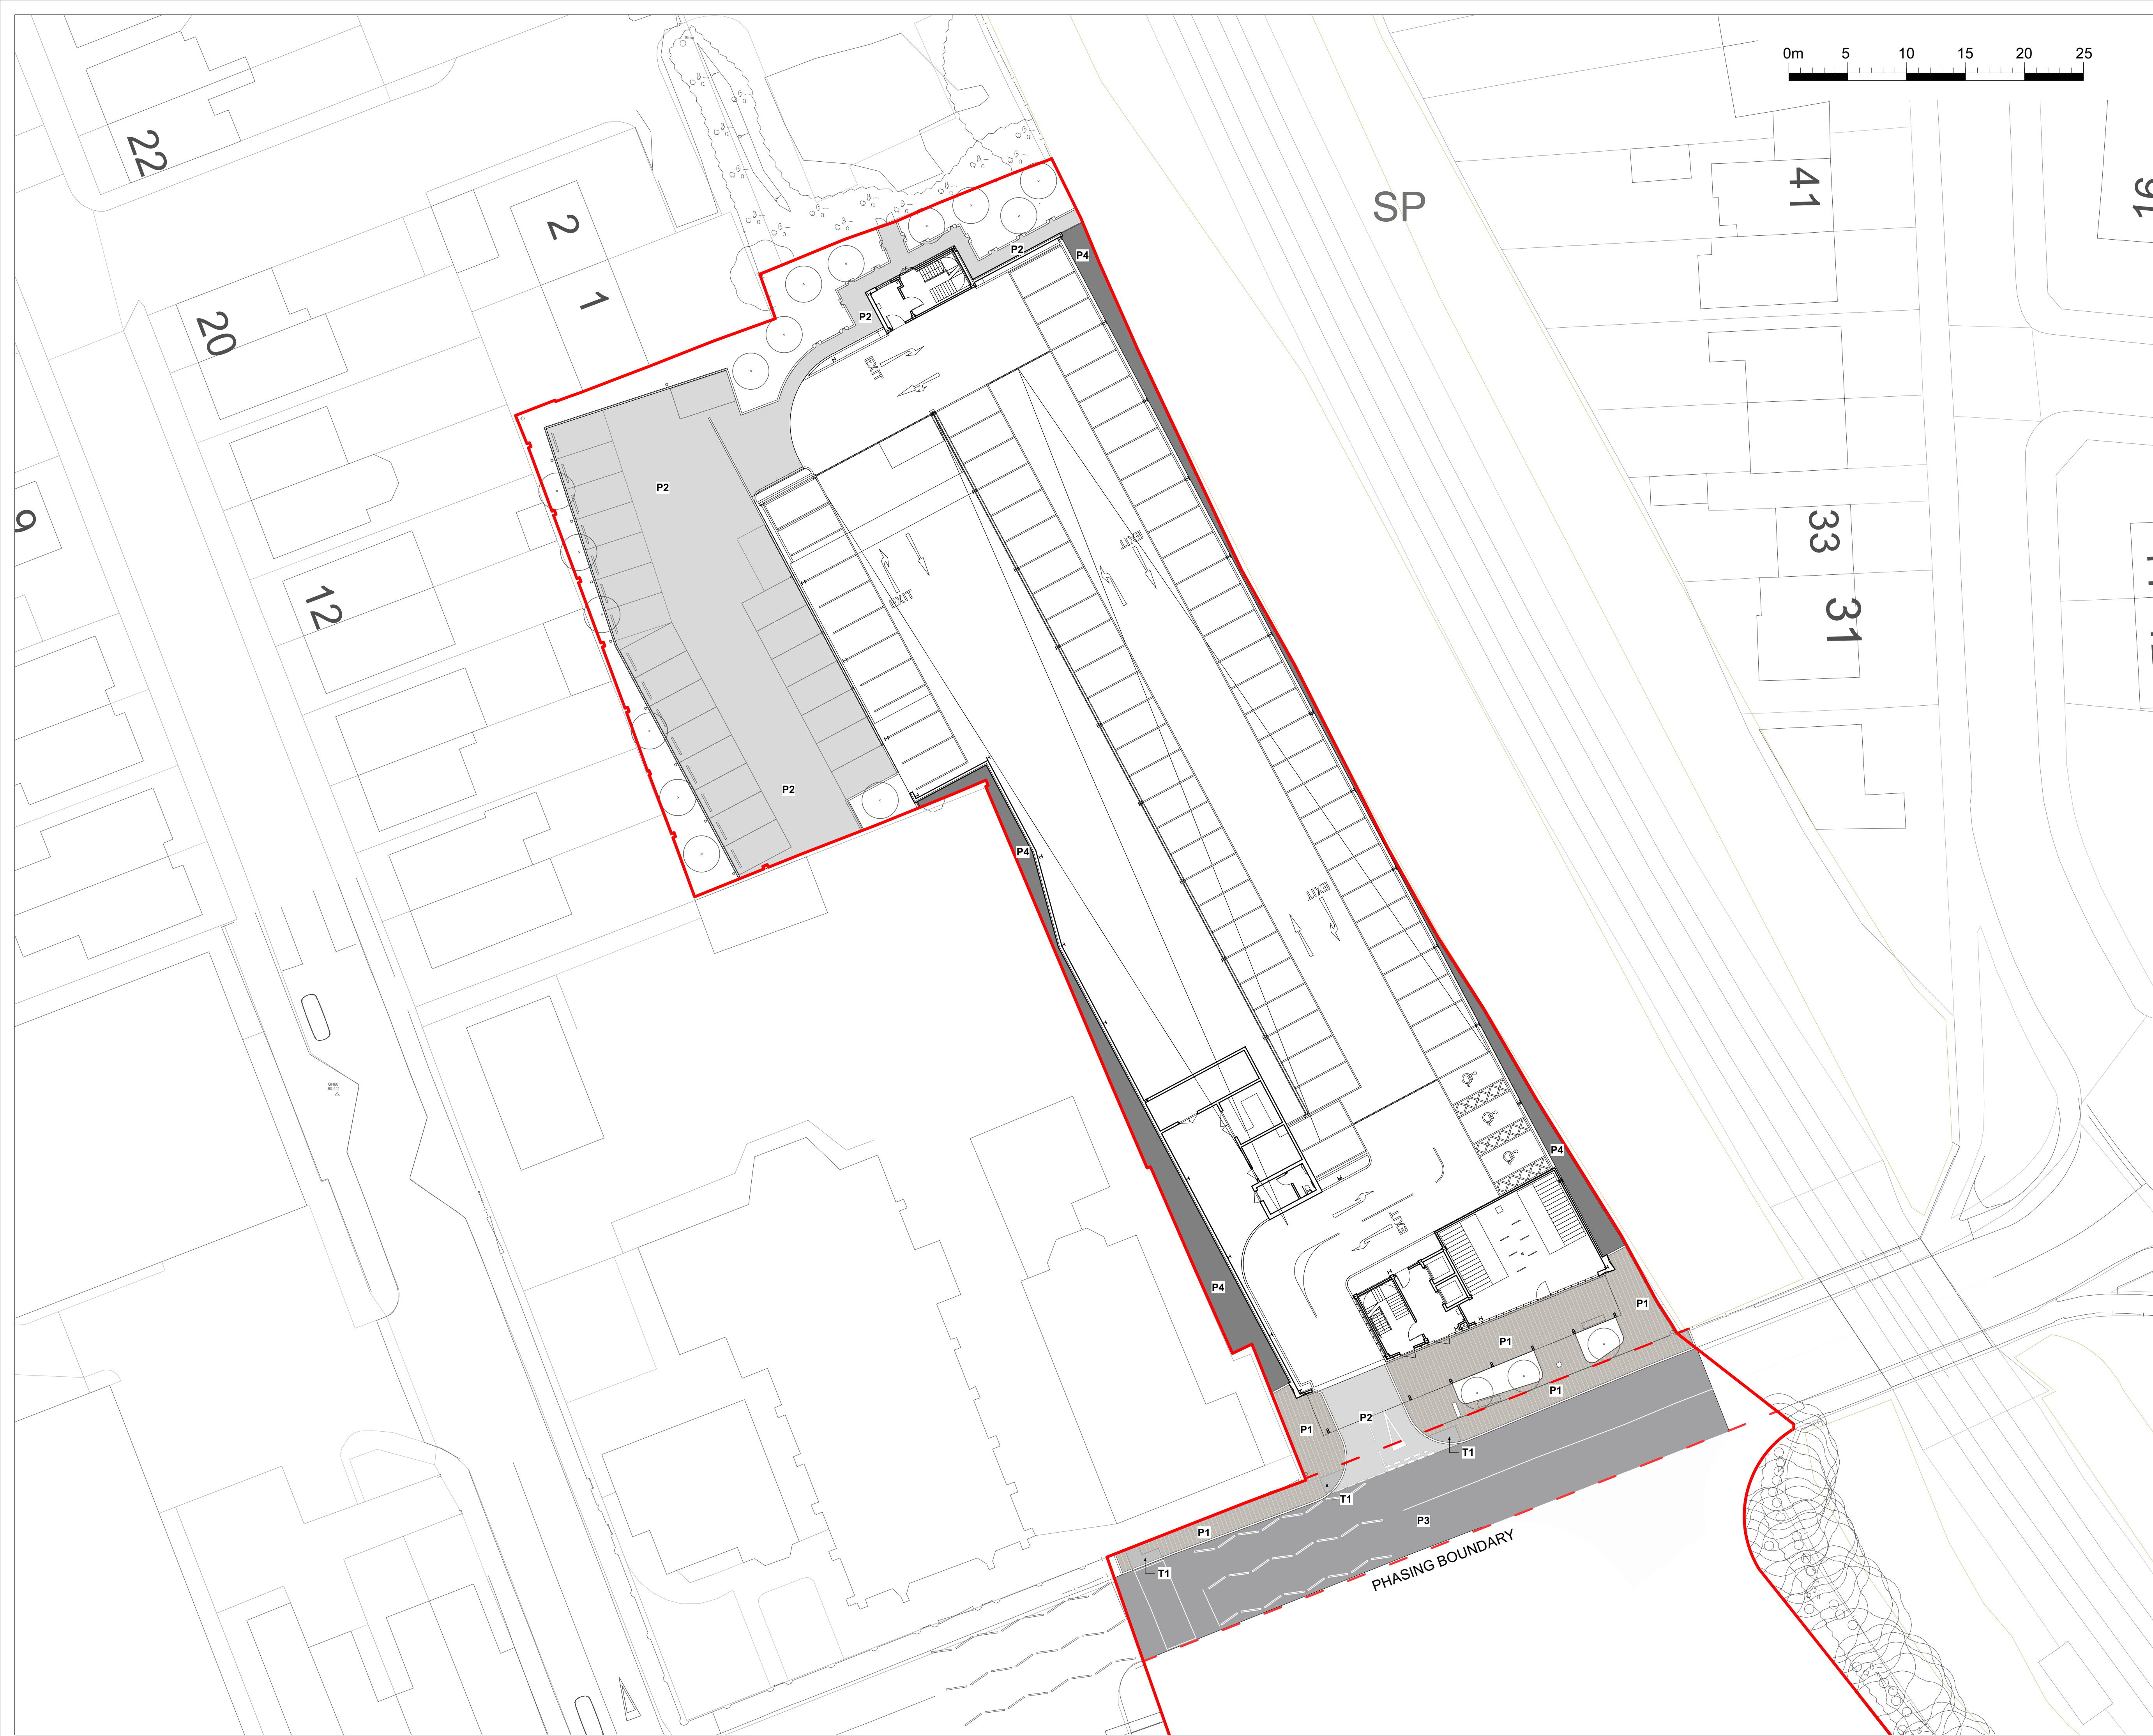

This drawing is copyright protected and may not be reproduced in whole or part without written authority from the owner.

- NOTES:**
1. Do not scale from this drawing.
 2. Always work to noted dimensions.
 3. All dimensions are in millimetres unless otherwise stated.
 4. All setting out, levels and dimensions to be agreed on site.
 5. The dimensions of all materials must be checked on site before being laid out.
 6. This drawing must be read with the relevant specification clauses and detail drawings.
 7. Order of construction and setting out to be agreed on site.

KEY

HARDWORKS

Refer to 17300-PLA-P1-XX-D-L-005002 - Paving orientation in conjunction with this drawing.

P1

NATURAL STONE PAVING
Material: Portuguese granite
Colour/Finish:
33% Montemuro Amerello - Shot blasted
33% Montemuro Amerello - Flamed
33% Figueiredo - Shot blasted
Size: VARIES 303mm(W)x303-615mm(L)x 60mm (D) (depth to engineer's details)
Laid: Stretcher bond

P1b

NATURAL STONE PAVING SOLDIER COURSE
Material: Portuguese granite
Colour/Finish:
33% Montemuro Amerello - Shot blasted
33% Montemuro Amerello - Flamed
33% Figueiredo - Shot blasted
Size: 303mm(W)x15mm(L)x 60mm (D) (depth to engineer's details)
Laid: Stack as soldier course to building facade.

P2

HRA SURFACING
To entrance and areas of surface parking.
Refer to engineer's information for specification and white lining requirements.

P3

EXISTING HRA SURFACING
To Fairfax road
Refer to engineer's S278 information on required tying in/improvement works and white lining requirements.

P4

LOOSE GRAVEL
To building edges
Type: Granite
Dark grey angular chipping
To include weed membrane and permeable MOT subbase (to engineer's details)

T1

TACTILE PAVING
Blister paving to crossing points
Material: European granite
Colour: Dark grey
Finish: Flamed
Size: 450mmW x 450mmL
Refer to S278 information for full specification

C01	23/04/25	Construction	SAS	LH
Revision	Date	Description	Drawn	Apprvd.

PLANIT

Manchester | London | Liverpool | Leeds | Standish

Manchester
2 Back Grafton Street,
Altrincham,
Cheshire,
WA14 1DY,

W: plant-ie.com
E: info@plant-ie.com
T: 0151 363 1230

Client Prestwich Regeneration LLP

Project Pretwich MSCP

Drg Title Hardworks

Created on 14-06-24
Created by SAB
Approved by LH

Scale 1:250
Size A1
Workstage Stage 5
Status

Drg No. 17300-PLA-P1-XX-D-L-001000
Suitability S4
Revision C01

© Plant I.E. Limited