


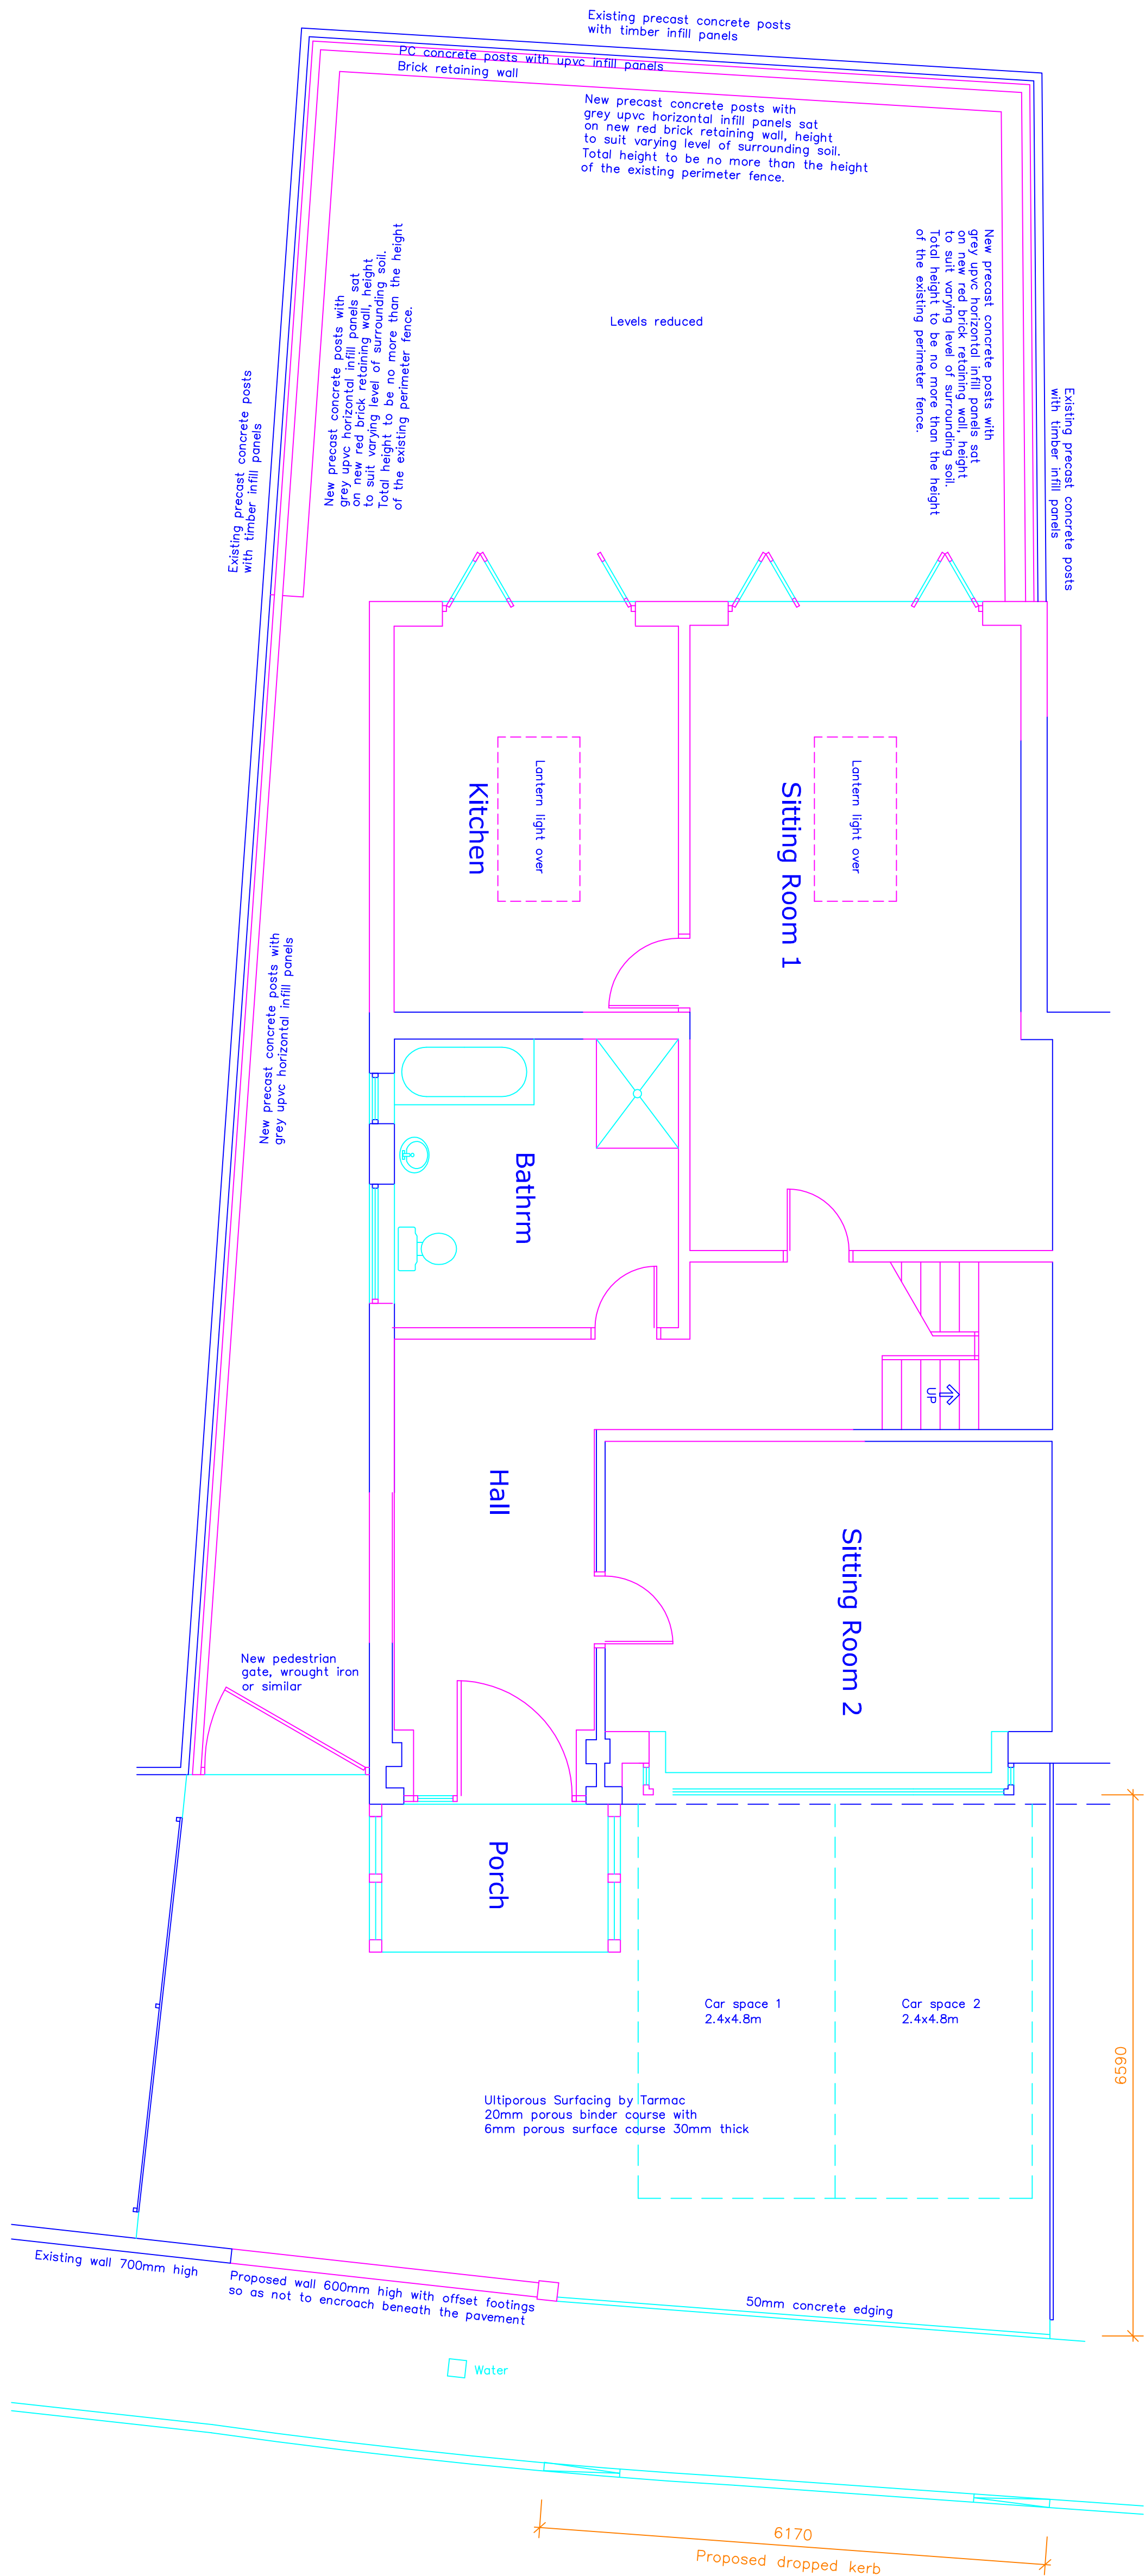

Proposed Hard~standing

This drawing and design concept is the property of PPY design. It should not be reproduced without written permission

0123m

34 Newington Drive
Bury
BL8 2NE

scale 1:50 at A1
June 2023

SS1-06

Proposed hard~standing
and rear garden

PPY design Ltd

2 Helmsore Road, Holcombe Village
Ramsbottom, Lancashire BL8 4PA

Gary Dearden BArch(hons) DipArch RIBA
gary@ppy-design.co.uk www.ppy-design.co.uk
T. 01706 822731 M. 07712 669482