


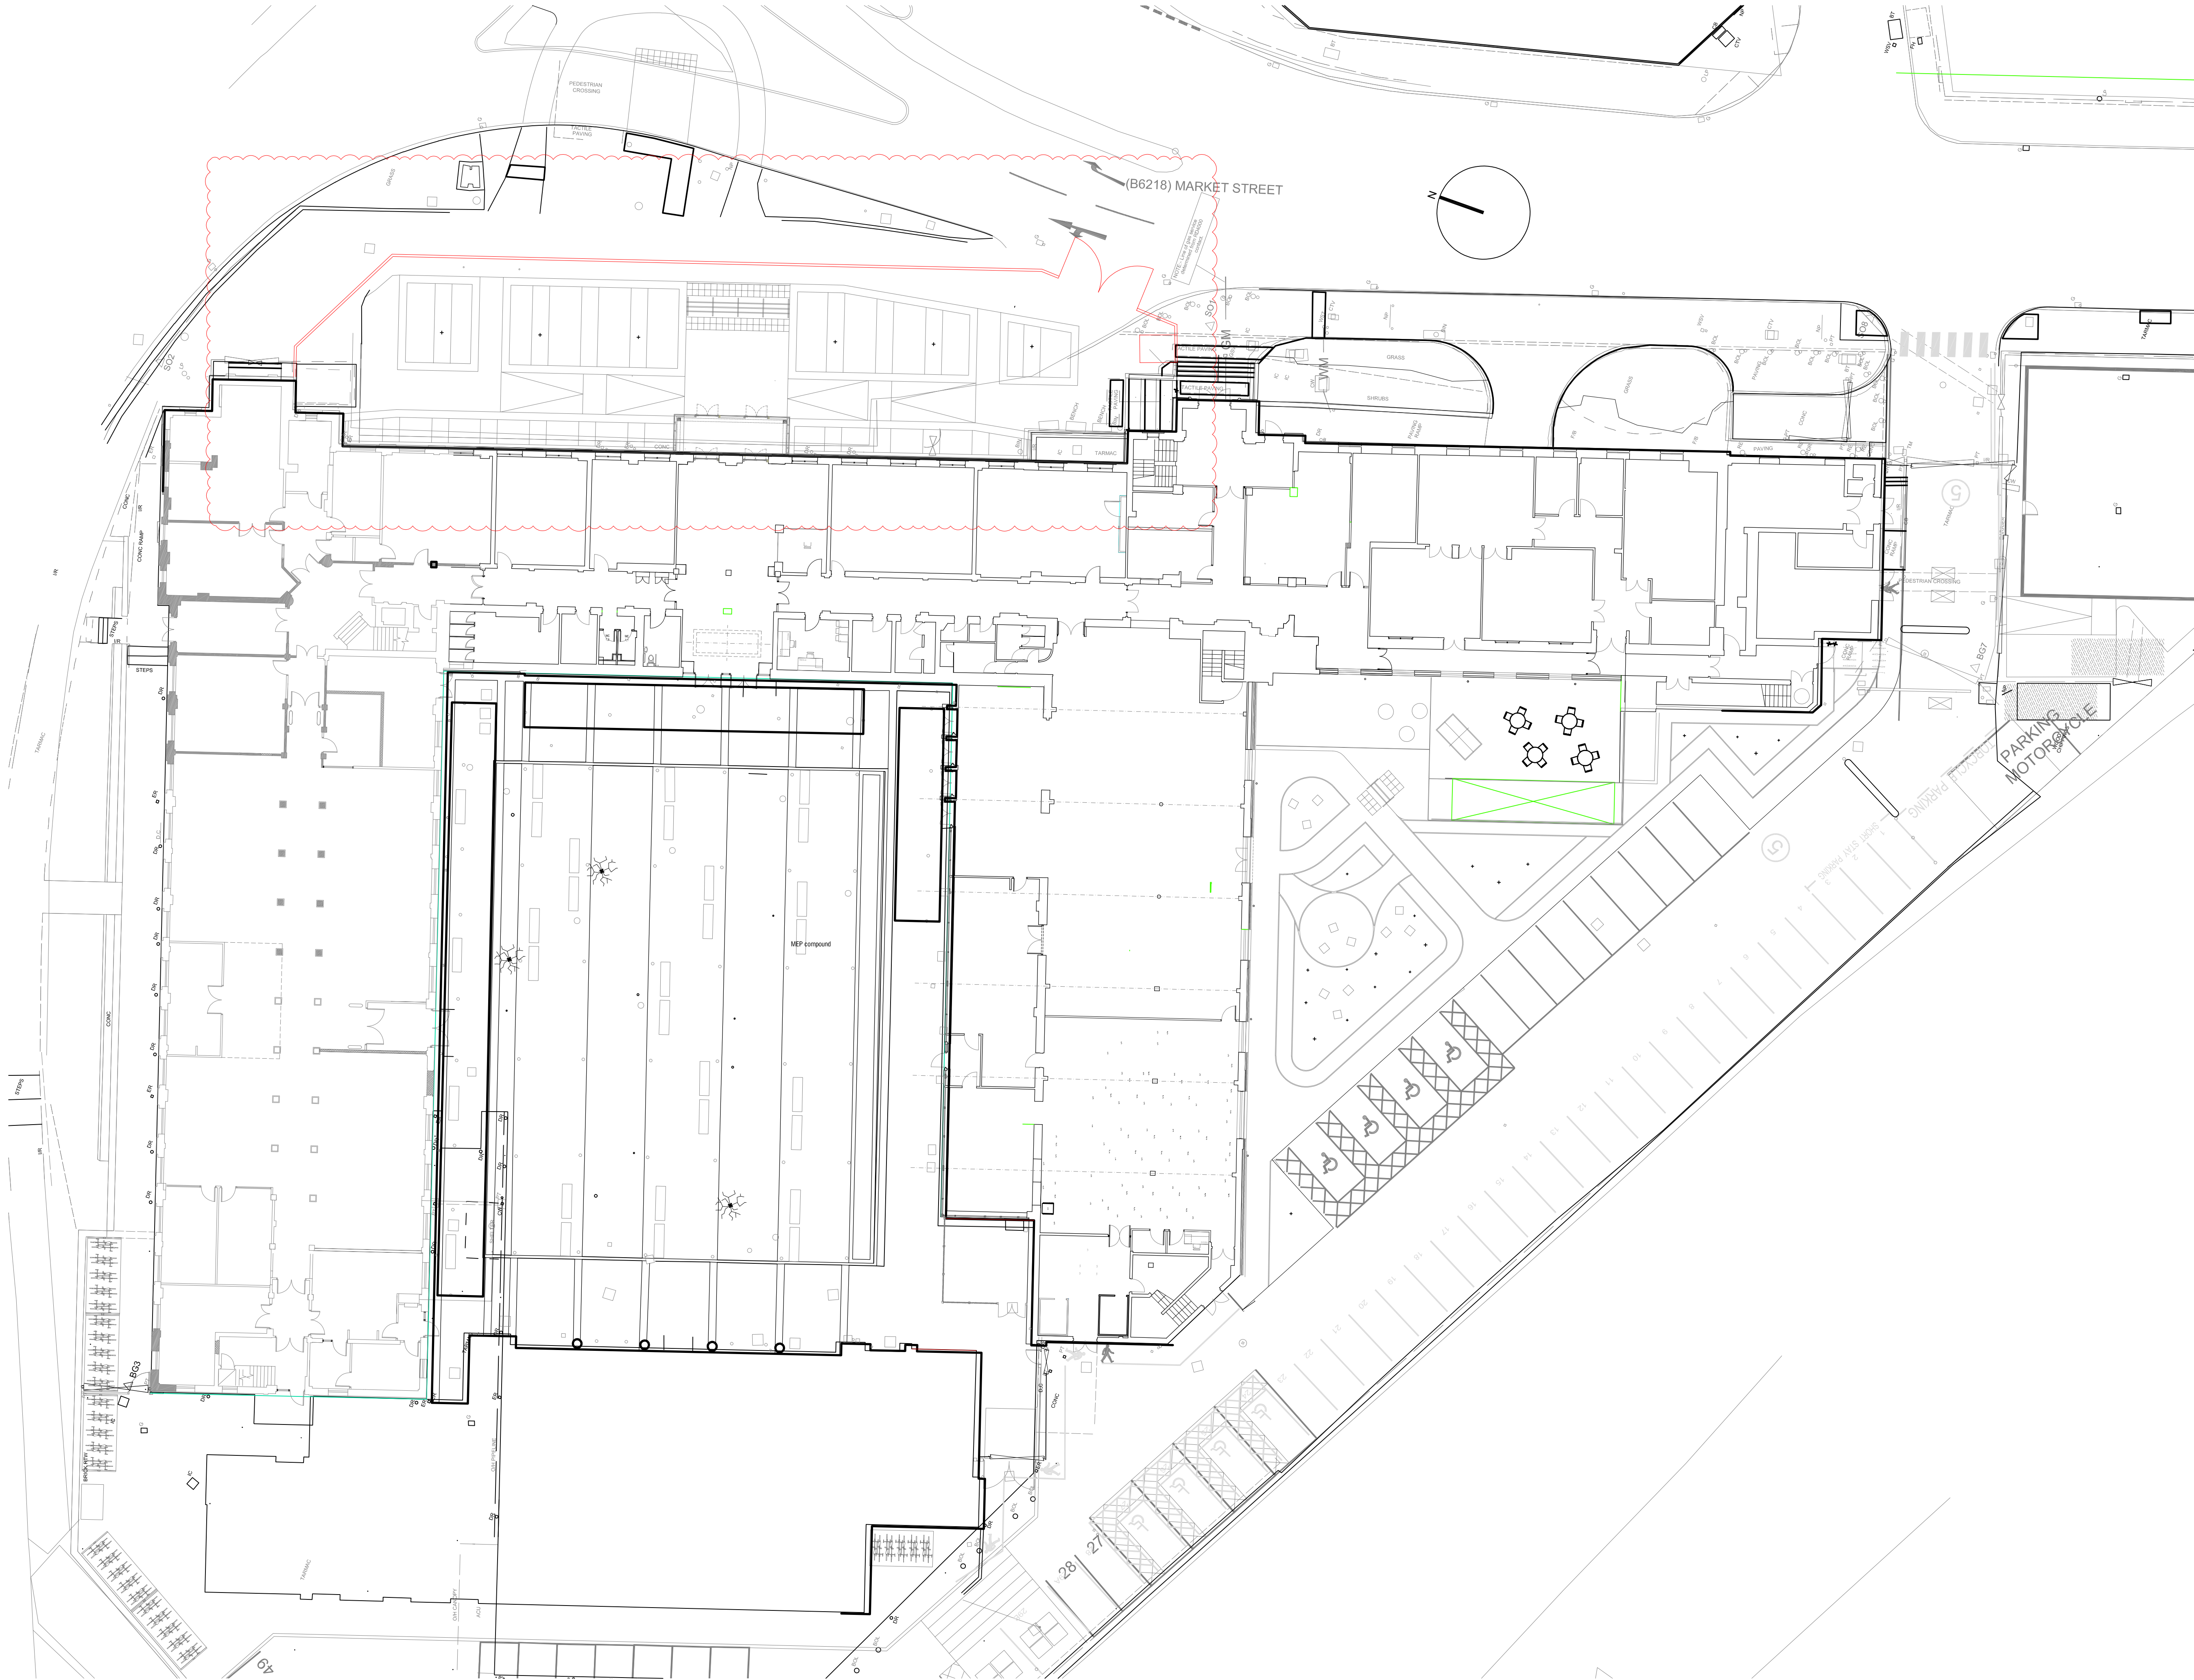

WILSON MASON

T 01772 877455
F 01772 877456
E preston@wilsonmason.co.uk
www.wilsonmason.co.uk

Upland House
Spring Lane
Samesbury
Preston
PR5 0UX

This drawing is to be read in conjunction with all relevant consultants' and specialists' drawings. The Architect is to be notified of any discrepancies before proceeding. Do not scale from this drawing. All dimensions are to be checked on site. This drawing is subject to copyright.

Refer to Landscape architect information for latest external works information

Hoarding line shown red
(taken from I&S drawing 584-01)

B	kc	KC	Hoarding shown at Planning request	16/04/2024
A	kc	KC	Construction issue	24/01/2024
03	kc	KC	Drawing scale and rotation changed	24/11/2023
02	kc	KC	MEP external compound shown	11/10/2023
01	kc	-	Landscape information added and all colour removed at Planning request	11/09/2023
na	by	chk	revision	date

client

Bury College

project

Transformation Project
Woodbury

by

chk

date

scale

sheet size

kc

KC

08.09.2023

1:200

A1

title

Woodbury
Site plan, Proposed

status

job no / dsg. no

revision

C

7035W L00- 05

B

WILSON MASON