




Main Road Hoarding Elevation

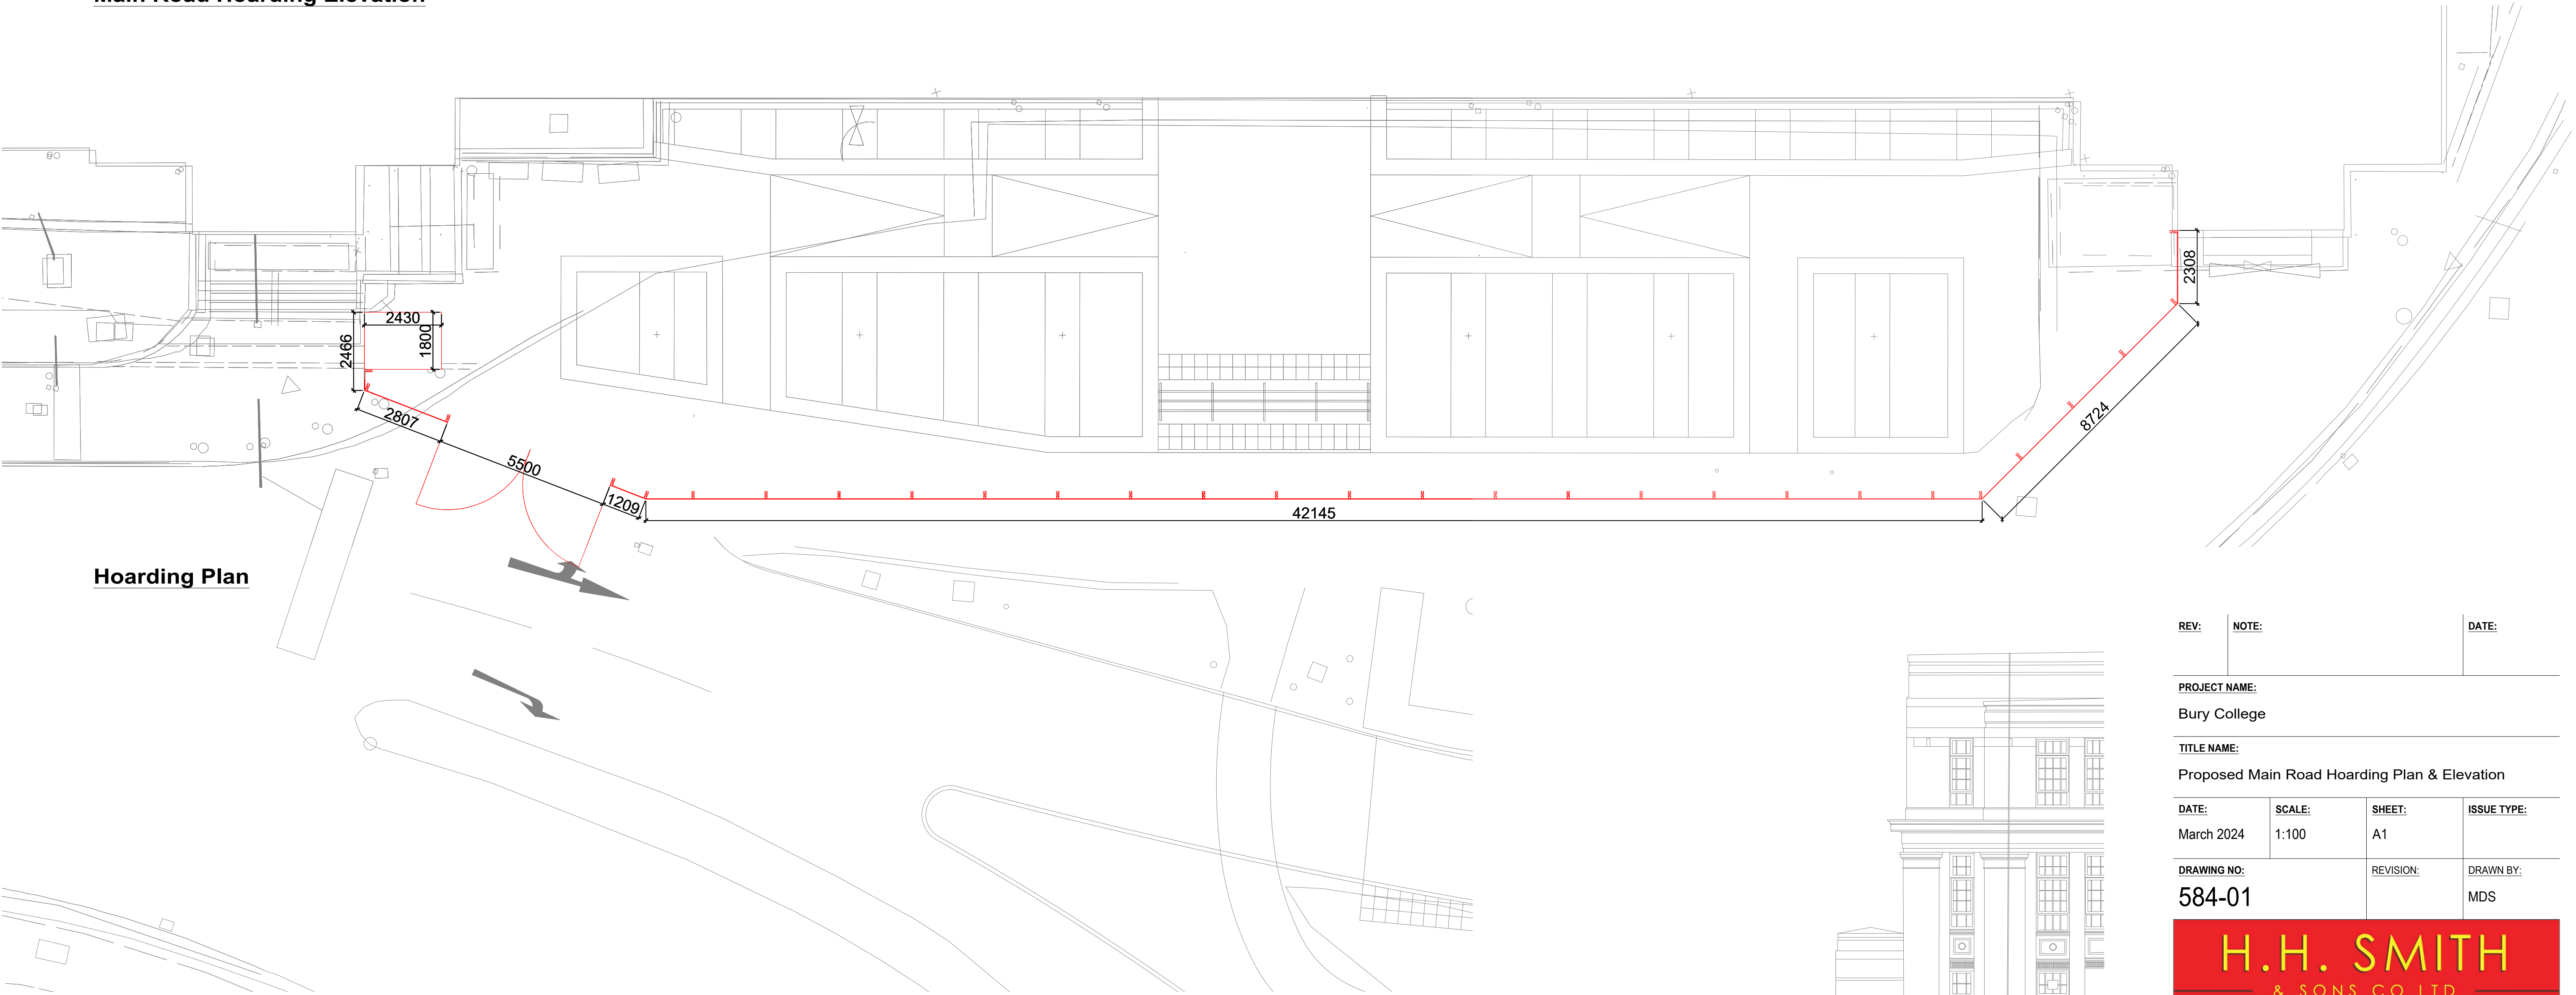

Hoarding Plan



Market Street Hoarding Elevation

REV:	NOTE:	DATE:	
PROJECT NAME:			
Bury College			
TITLE NAME:			
Proposed Main Road Hoarding Plan & Elevation			
DATE:	SCALE:	SHEET:	ISSUE TYPE:
March 2024	1:100	A1	
DRAWING NO:		REVISION:	DRAWN BY:
584-01			MDS

