

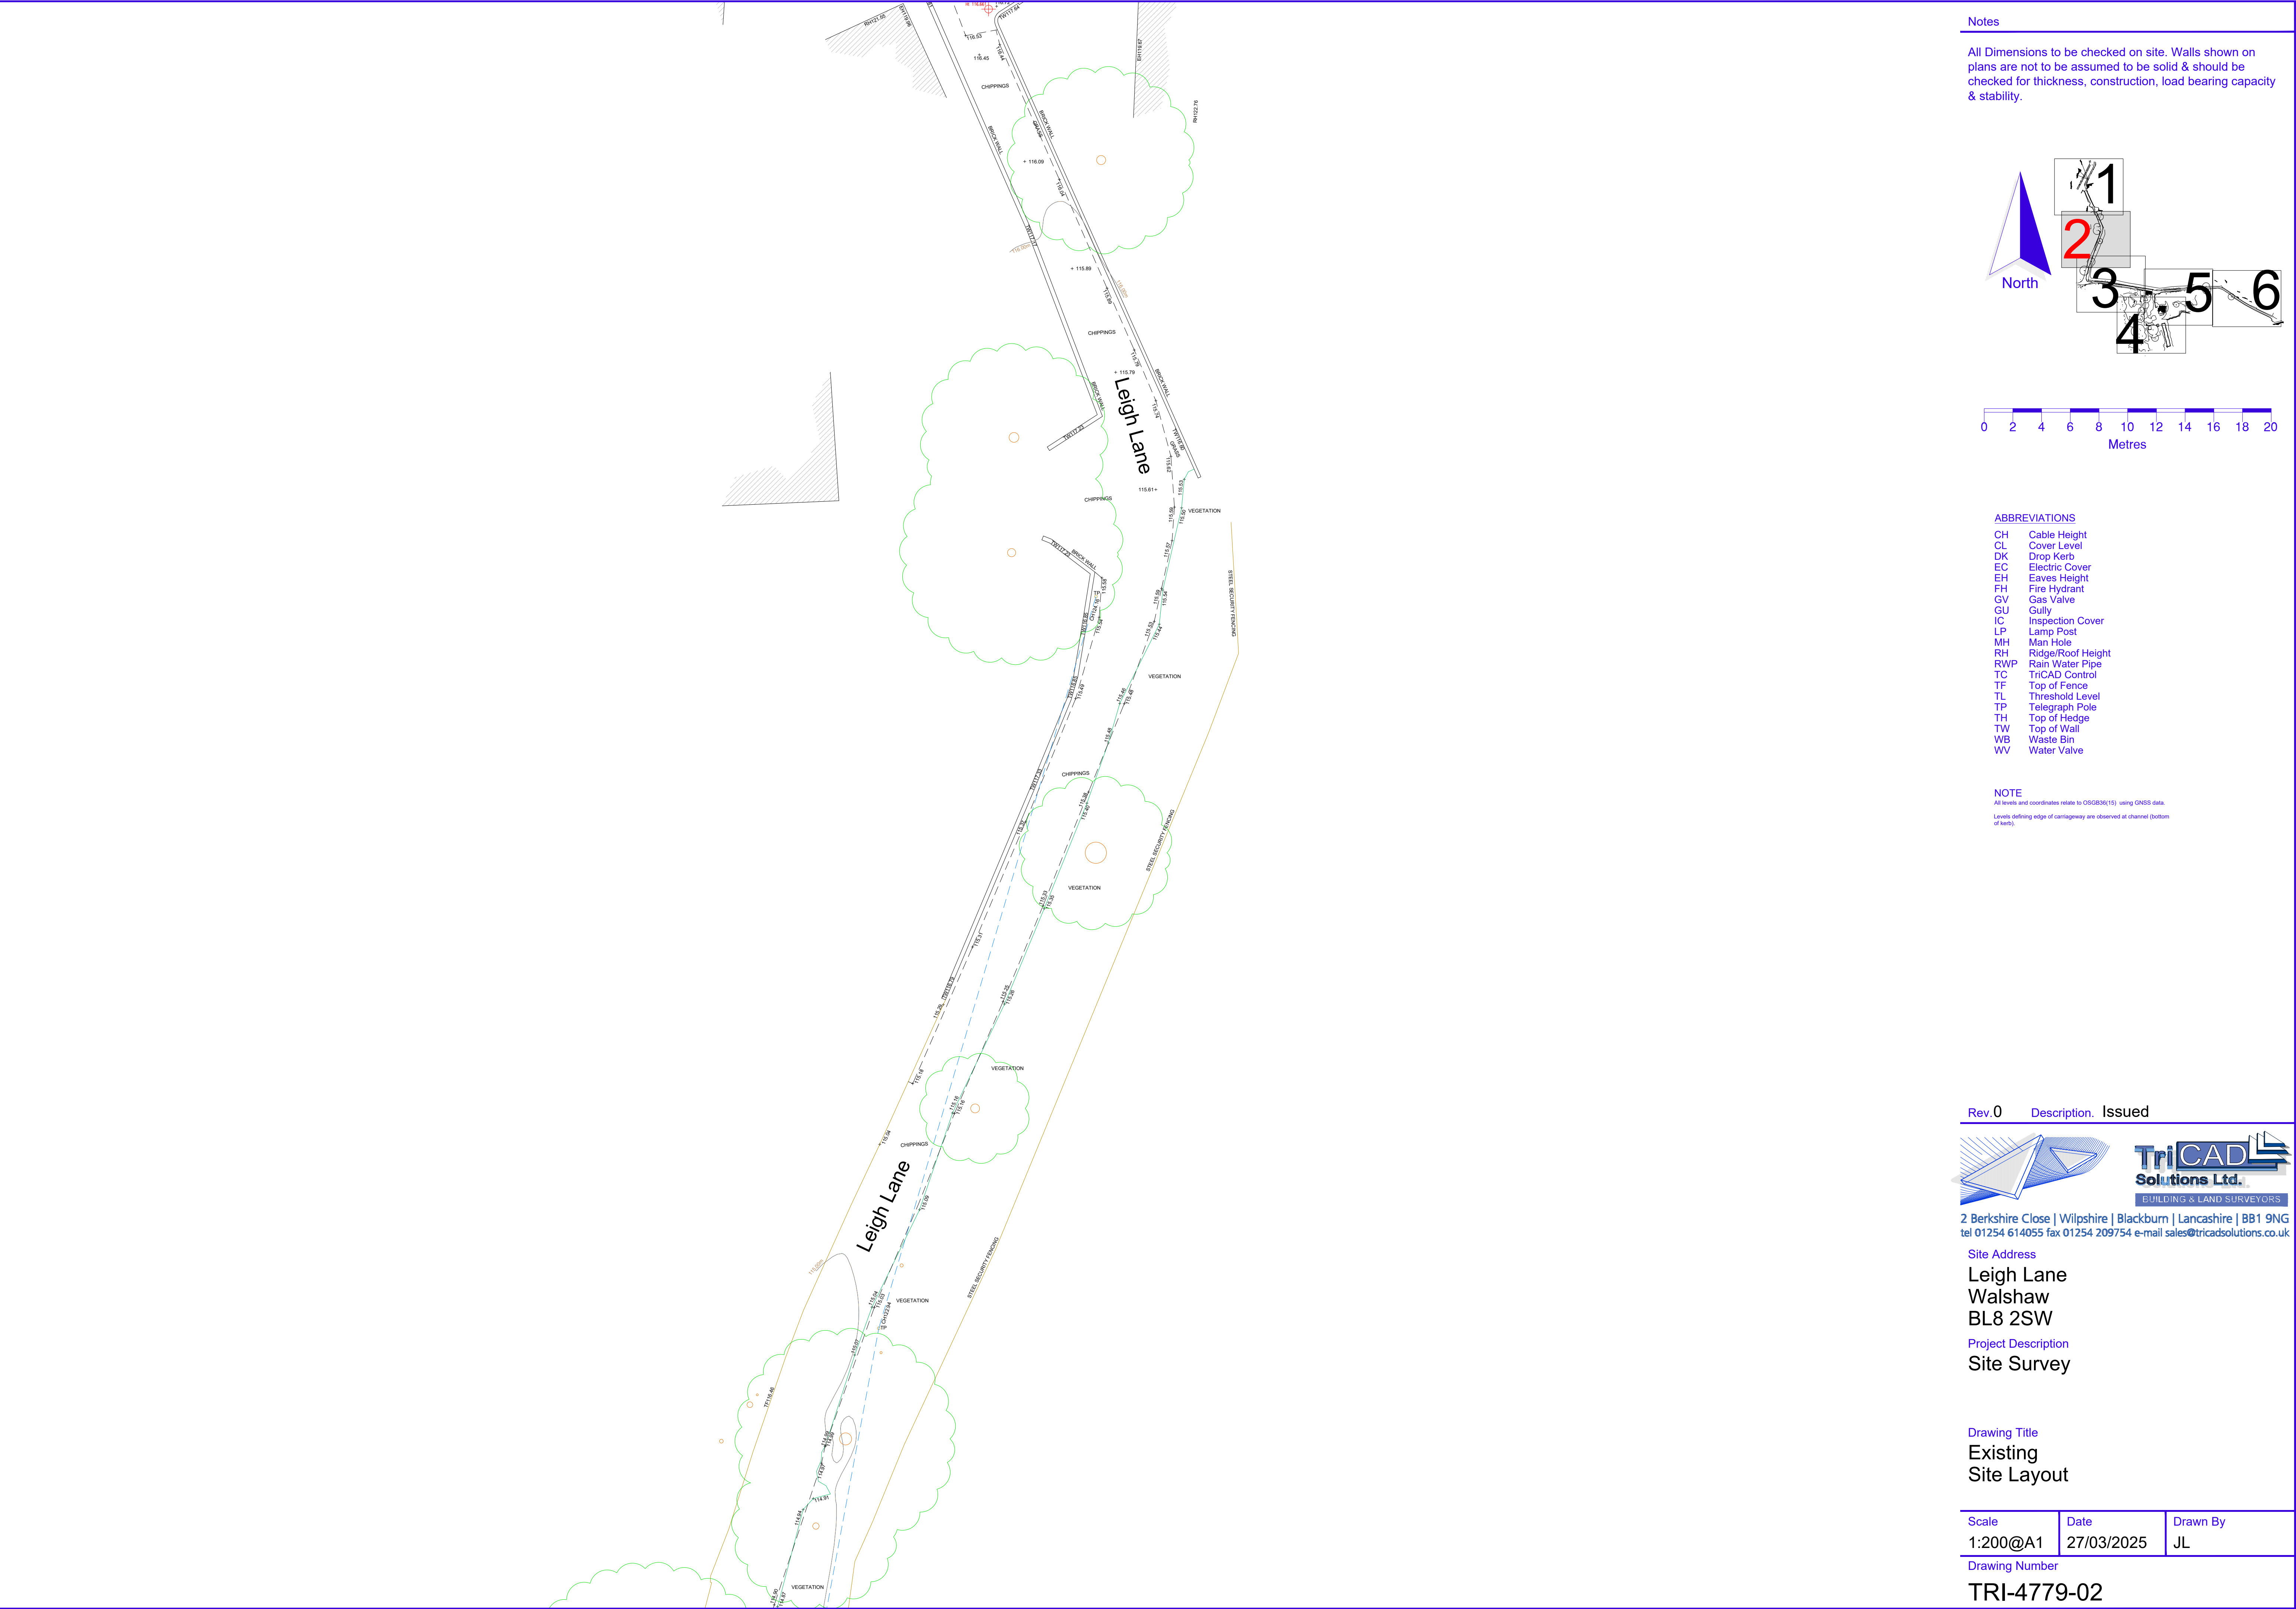


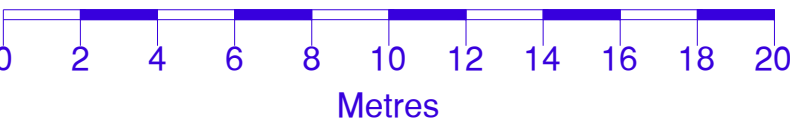

Notes

All Dimensions to be checked on site. Walls shown on plans are not to be assumed to be solid & should be checked for thickness, construction, load bearing capacity & stability.

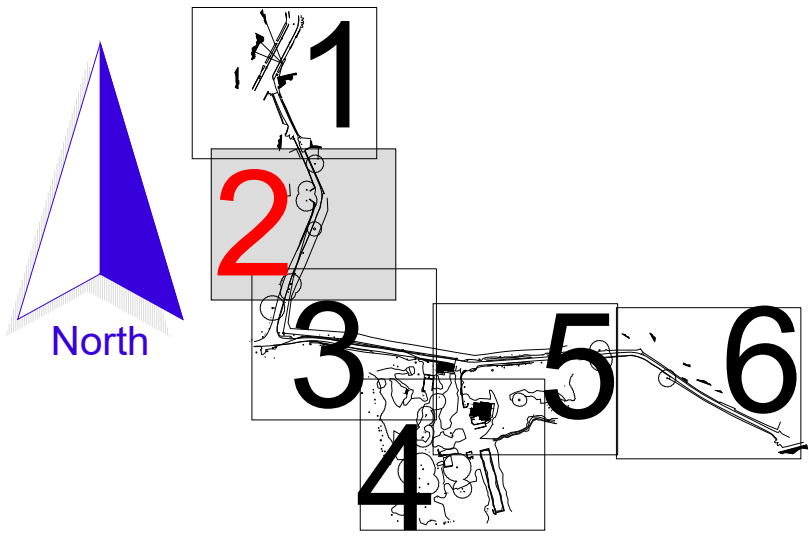

ABBREVIATIONS

- CH Cable Height
- CL Cover Level
- DK Drop Kerb
- EC Electric Cover
- EH Eaves Height
- FH Fire Hydrant
- GV Gas Valve
- GU Gully
- IC Inspection Cover
- LP Lamp Post
- MH Man Hole
- RH Ridge/Roof Height
- RWP Rain Water Pipe
- TC TriCAD Control
- TF Top of Fence
- TL Threshold Level
- TP Telegraph Pole
- TH Top of Hedge
- TW Top of Wall
- WB Waste Bin
- WV Water Valve

NOTE

All levels and coordinates relate to OSGB36(15) using GNSS data.
Levels defining edge of carriageway are observed at channel (bottom of kerb).

Rev.0 Description. Issued



2 Berkshire Close | Wilpshire | Blackburn | Lancashire | BB1 9NG
tel 01254 614055 fax 01254 209754 e-mail sales@tricadsolutions.co.uk

Site Address

Leigh Lane
Walshaw
BL8 2SW

Project Description

Site Survey

Drawing Title

Existing
Site Layout

Scale	Date	Drawn By
1:200@A1	27/03/2025	JL

Drawing Number

TRI-4779-02