

2050N
925E

2025N

2000N

1975N

950E
1950N

950E

975E

1000E

1025E


2050N
1050E

2025N

2000N

1975N

1050E
1950N

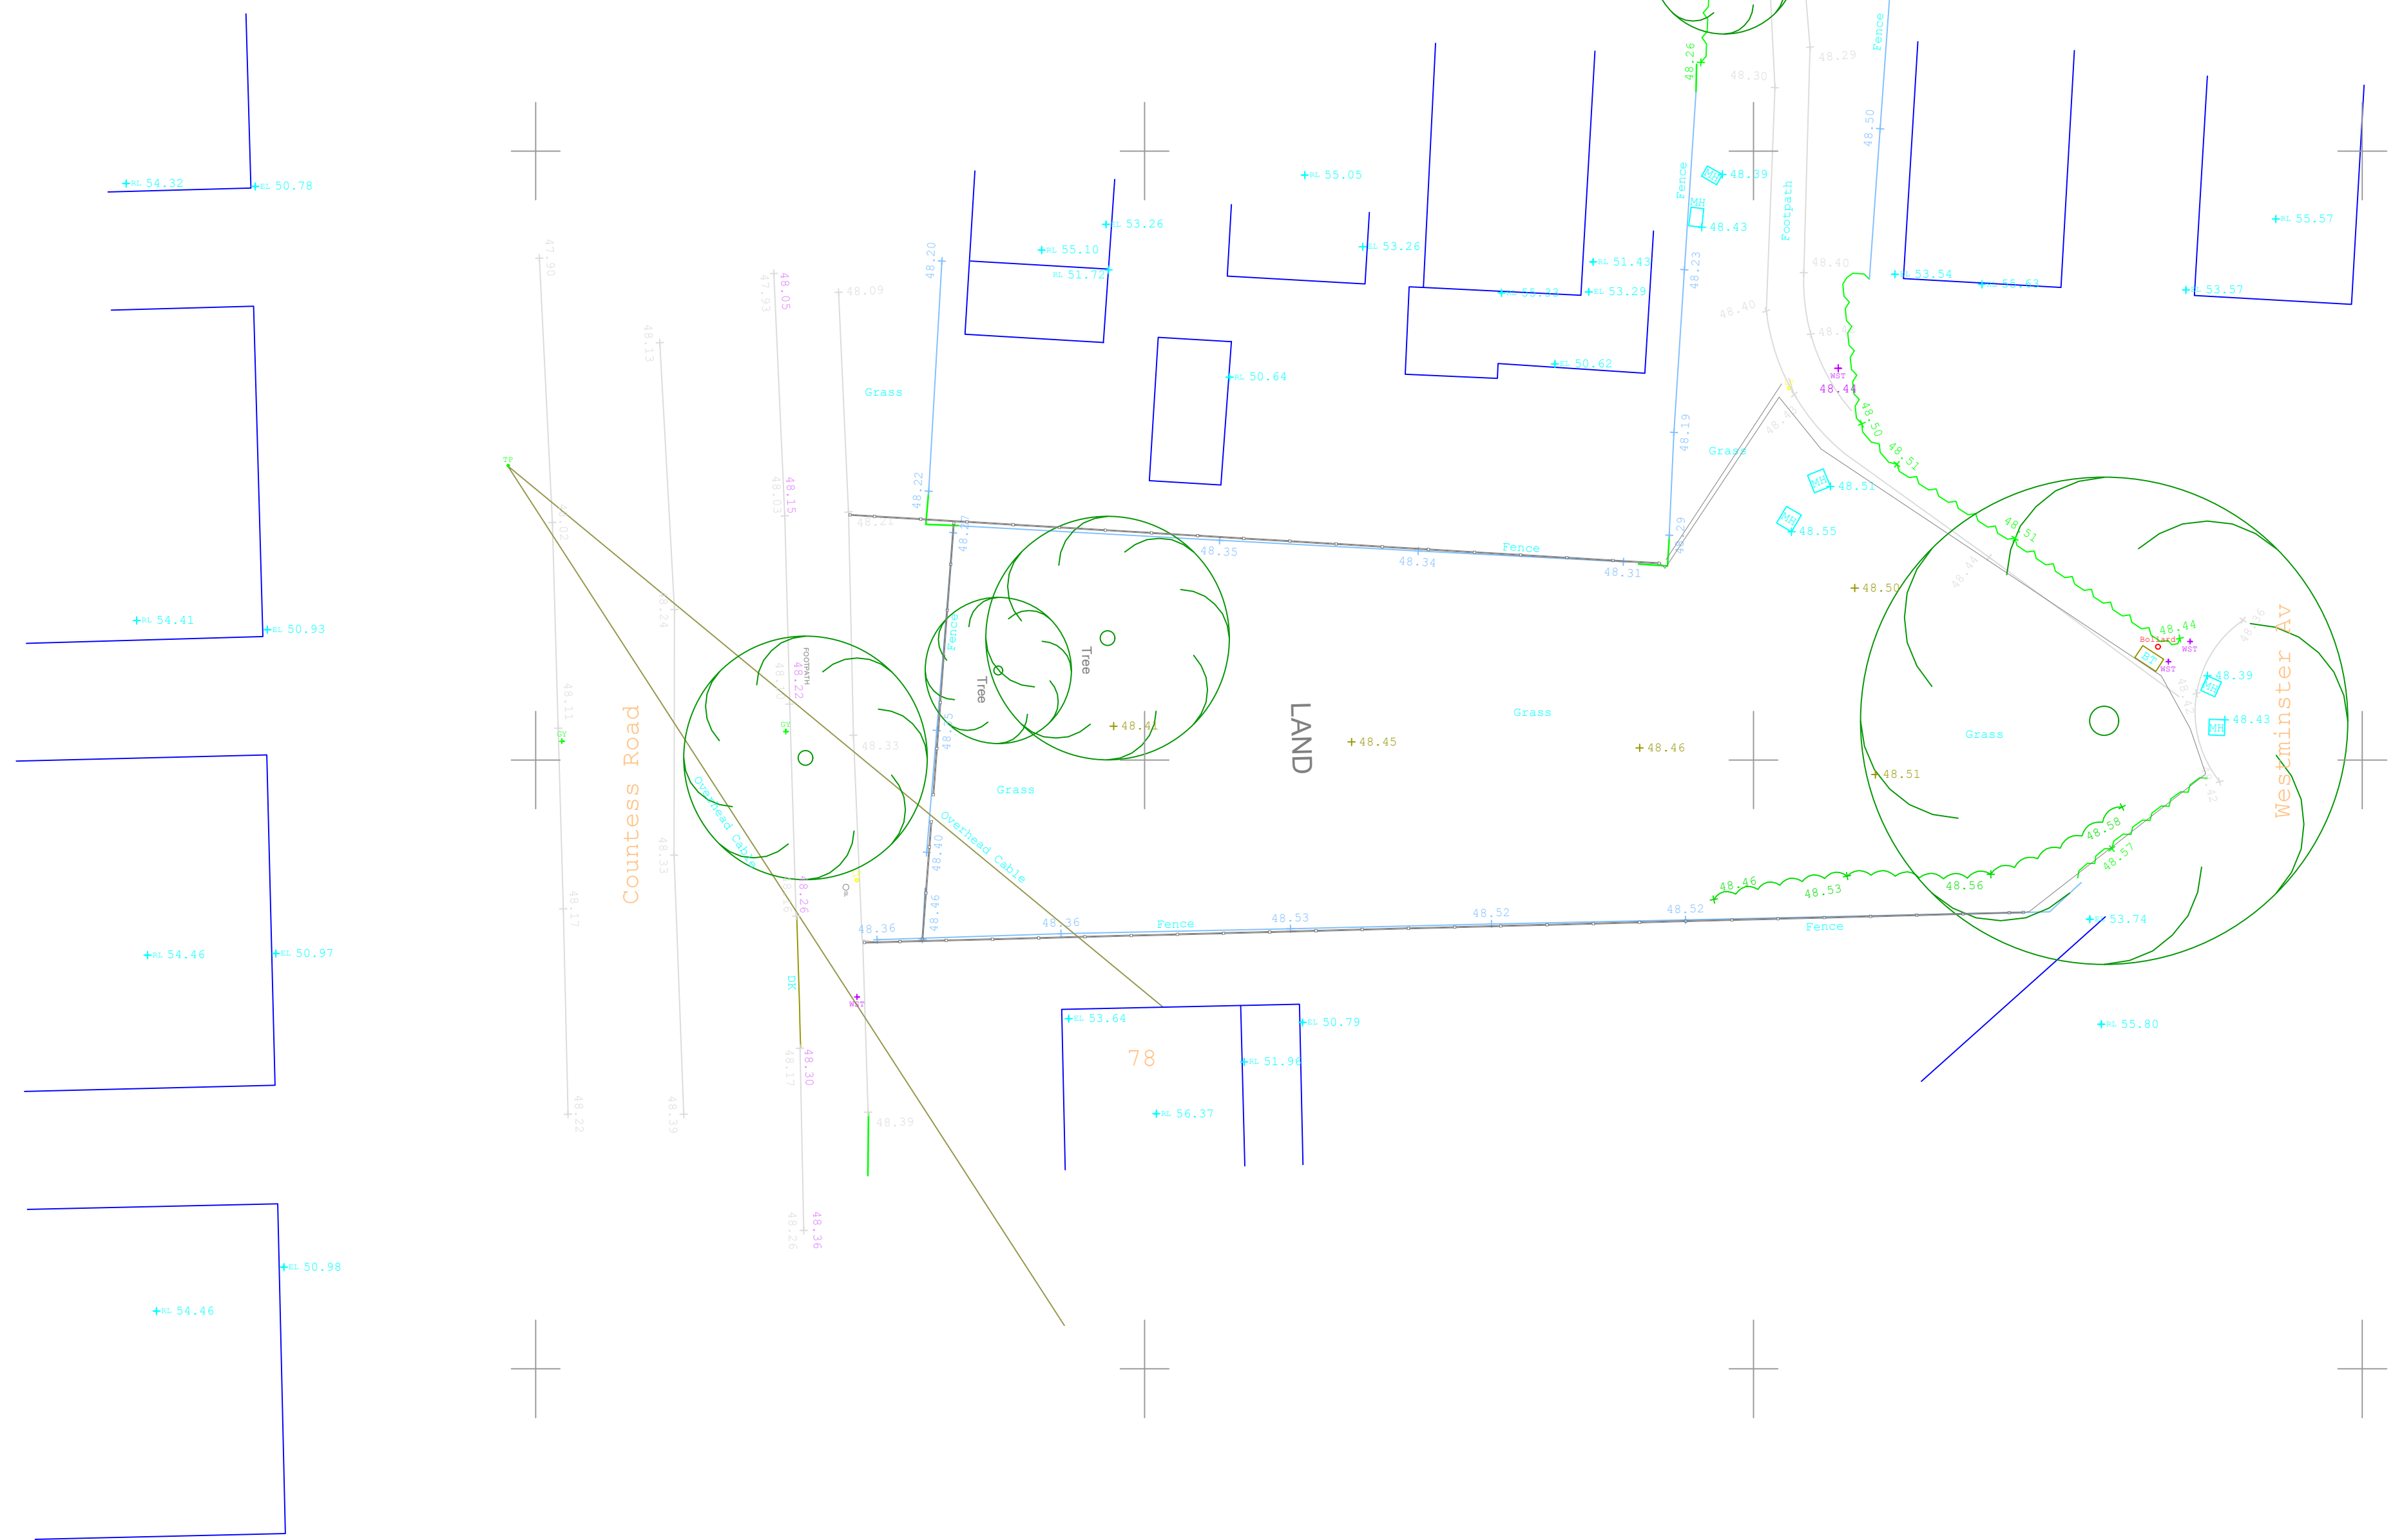

© BPD Site Services Limited
Reproduction in whole or in part by any means
is prohibited without the prior permission of
BPD Site Services Limited




LEGEND KEY

- Building Line
- Bottom of Bank
- Road Channel
- Cliff Face
- Drainage Channel
- Centreline
- Edge of Concrete
- Canopy Line / Edge of Vegetation
- Change of Surface
- Bottom of Ditch
- Drop Kerb
- Drain
- Top of Ditch
- Electricity Pylon
- Fence
- Fence B/W
- Fence / Chainlink
- Drainage Flow Arrow
- Foundation
- Fence P/W
- Gate
- Hedge Centreline
- Edge of Hedge
- Kerb Line
- Level String
- Overhead Cable
- Retaining Wall
- Steps
- Slope Indicator
- Top of Bank
- Top of Feature
- Edge of Verge
- Wall
- Wall with width
- Waterline

Asphalt	Surface type	LP	Lamp Post
BP	Building line	MH	Manhole
Bollard	Bollard	OC	Overhead cable
Concrete	Surface type	PO	Post
CTV	Cable TV	RE	Rodding eye
Tree canopy	Tree canopy	RS	Road sign
Downpipe	Downpipe	SC	Stump
Electricity Pole	Electricity Pole	SC	Stop cock
Floor level	Floor level	SP	Sign post
Gas Valve	Gas Valve	Stay	Stay
Gate Post	Gate Post	SV	Stop valve
Grass	Surface type	TP	Tree
Gully	Gully	UP	Vent pipe
Inspection cover	Inspection cover	Water_Level	Water level
Invert level	Invert level		
Lamp/Elec Pole	Lamp / Electricity Pole		

All levels relate to TBM Station STN1, Value 50.00m.
Orientation to a Local Grid.

 

Client
J
PLANNING
SERVICES
2A
COOK
STREET
BURY
GLO
NEP

Project Title
TOPOGRAPHICAL
SURVEY
SITE
COUNTRESS
LANE
RADCLIFFE
MANCHESTER

Scale 1:200 ON A1	Date 31 JAN 2023	Job No 1047/0123/1
Surveyed BD	Drawn BD	Checked BD

BPD Site Services, 24 Villars Street, Ashton Under Lyne, Manchester, OL6 6TF
Mob: 07786 513717 Email: ben@bpdssiteservices.co.uk

EXISTING SITE LAYOUT ON TOPOGRAPHIC SURVEY