


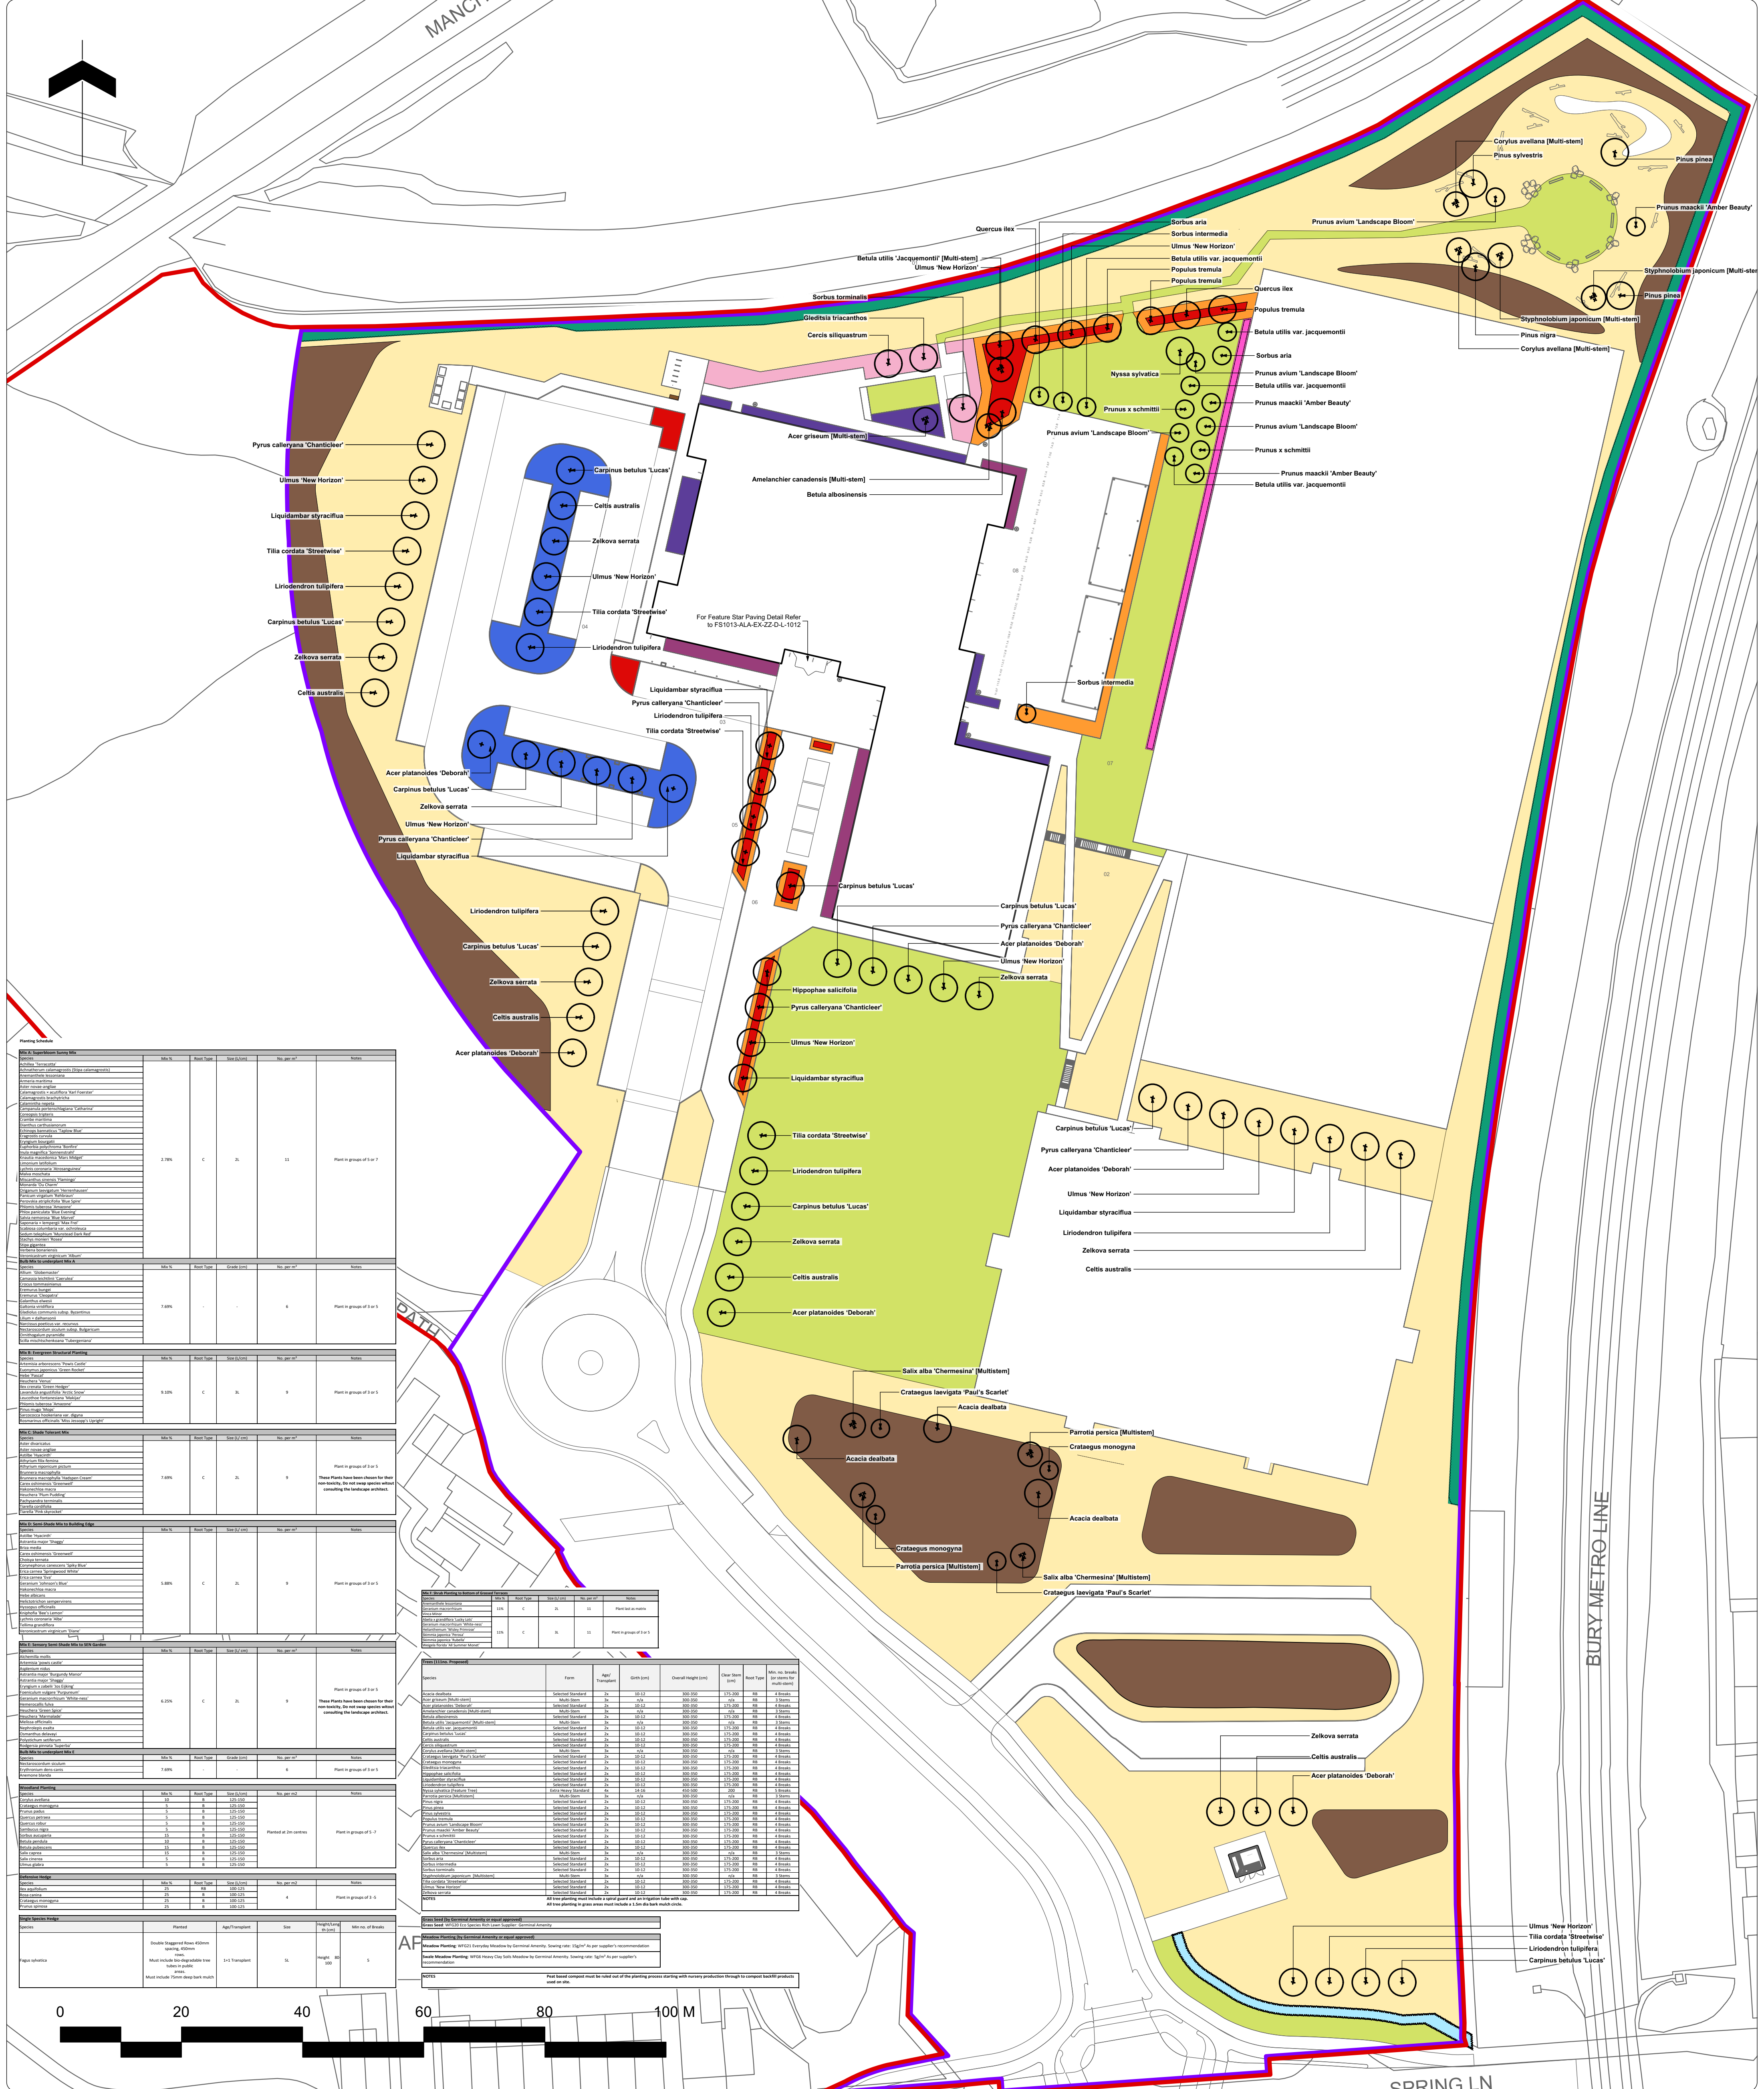

Note			
1. Do not scale from this drawing			
2. To be read in conjunction with Project Risk Register REF: FS1013-ALA-EX-XX-RR-L-00001			
3. To be read in conjunction with all other Landscape Architect's drawings			
4. To be read in conjunction with Outline Landscape Specification REF: FS1013-ALA-EX-XX-SP-L-0001			
ID	RISK	MITIGATION	DATE MITIGATED
1	Minimise Disturbance	Removal actions included in management plan.	30.10.20
2	Falling on stairs while accessing sport pitches	Stairways to be wide - hand rails provided at intervals of 1m.	31.07.23
3	Collision between pedestrians and vehicles accessing amenability parking bays	Signage to manage vehicle speed. Barriers added to bays.	31.07.23
4	Collision between pedestrians and vehicles in car park	Landscaping features to stop vehicles from leaving the road and parking areas. Road markings to clearly define parking.	31.07.23
5	Collision between pedestrians and cyclists accessing energy facilities	Use wide pavement / cycle approach. Signage to manage speed on site. Clear sightlines.	31.07.23
6	Creating safe contact with underground utilities and services	Tree pits to be located in visible apparent areas. Underground services also visible at apparent intervals.	31.07.23
7	Falling from height - 1.5 grassed bank to east of sports hall	Grassed banks designed to be in a gradient of 1:10. 1.5m post and rail safety fencing installed.	31.07.23
8	Collision between pedestrians and open windows	Clear safety to window openings.	31.07.23
RESIDUAL PROJECT RISKS			

KEY			
	Planning Application Boundary		
	Extent of Works		
	Proposed Building		
	Existing Tree Retained		

Planting			
Details refer to Planting Plan			
	Proposed Tree	Refer to Schedule	
	Proposed Multi-stem Tree	Refer to Schedule	
	Grass Seed	Refer to Schedule	
	Meadow Planting	Refer to Schedule	
	Swale Meadow Planting	Refer to Schedule	
	Woodland Planting	Refer to Schedule	
	Amenity Planting MIX A	Refer to Schedule	
	Amenity Planting MIX B	Refer to Schedule	
	Amenity Planting MIX C	Refer to Schedule	
	Amenity Planting MIX D	Refer to Schedule	
	Amenity Planting MIX E	Refer to Schedule	
	Amenity Planting MIX F	Refer to Schedule	
	Hedge Planting	Refer to Schedule	
	Defensive Hedge Planting	Refer to Schedule	

DIE DESIGN DELIVERABLE REF :			
150			
DATE	REV	DESCRIPTION OF REVISION	DRAWN BY / APPROVED BY
17/02/2020	P11	Layout updated following design team review. Tree positions adjusted to not clash with water drainage. Trees adjacent to PV canopies moved to avoid shading. Resubmitted for planning.	SE BS
19/12/2025	C05	Updated with planting details from design team review. 1) Surface change to main carpark roads - permeable to impermeable tarmac. (Parking bays remain as permeable tarmac.) 2) 1200mm shift of All Weather Pitch (AWP) and MUGA.	BS - ST BS
30/10/2025	C04	Revised for construction following planning amendment. Additional changes as follows: 1) Levels to bottom of MUGA amended. 2) Parking bays numbers shown on plan. 3) Existing fence retained shown on plan. 4) Markings to drop-off loop added on plan. 5) Whole car park surface amended to permeable tarmac and kerbs amended accordingly.	ST BS
REVISIONS			

STATUS :
S2 - For Planning

ares
LANDSCAPE
ARCHITECTS

CLIENT :
Morgan Sindall

PROJECT TITLE :
Star Radcliffe Academy, Bury

DRAWING TITLE :
Planting Plan

DRAWING NUMBER :
FS1013-ALA-EX-ZZ-D-L-0010

STATUS :
S2

REVISION :
P11

Area Landscape Architects LTD
Galscraigher,
51 Eyre Lane
Sheffield
S1 4RB
t: 0114 276 2000
e: hello@aresdesign.co.uk
w: ares.eu.com

DRAWN BY :
PH
APPROVED BY :
BS

DRAWN DATE :
22/10/2025
ALA PROJECT CODE :
ALA805