


1. Front - Existing
1:100


2. Left Side - Existing
1:100

3. Rear - Existing
1:100


4. Right Side - Existing
1:100

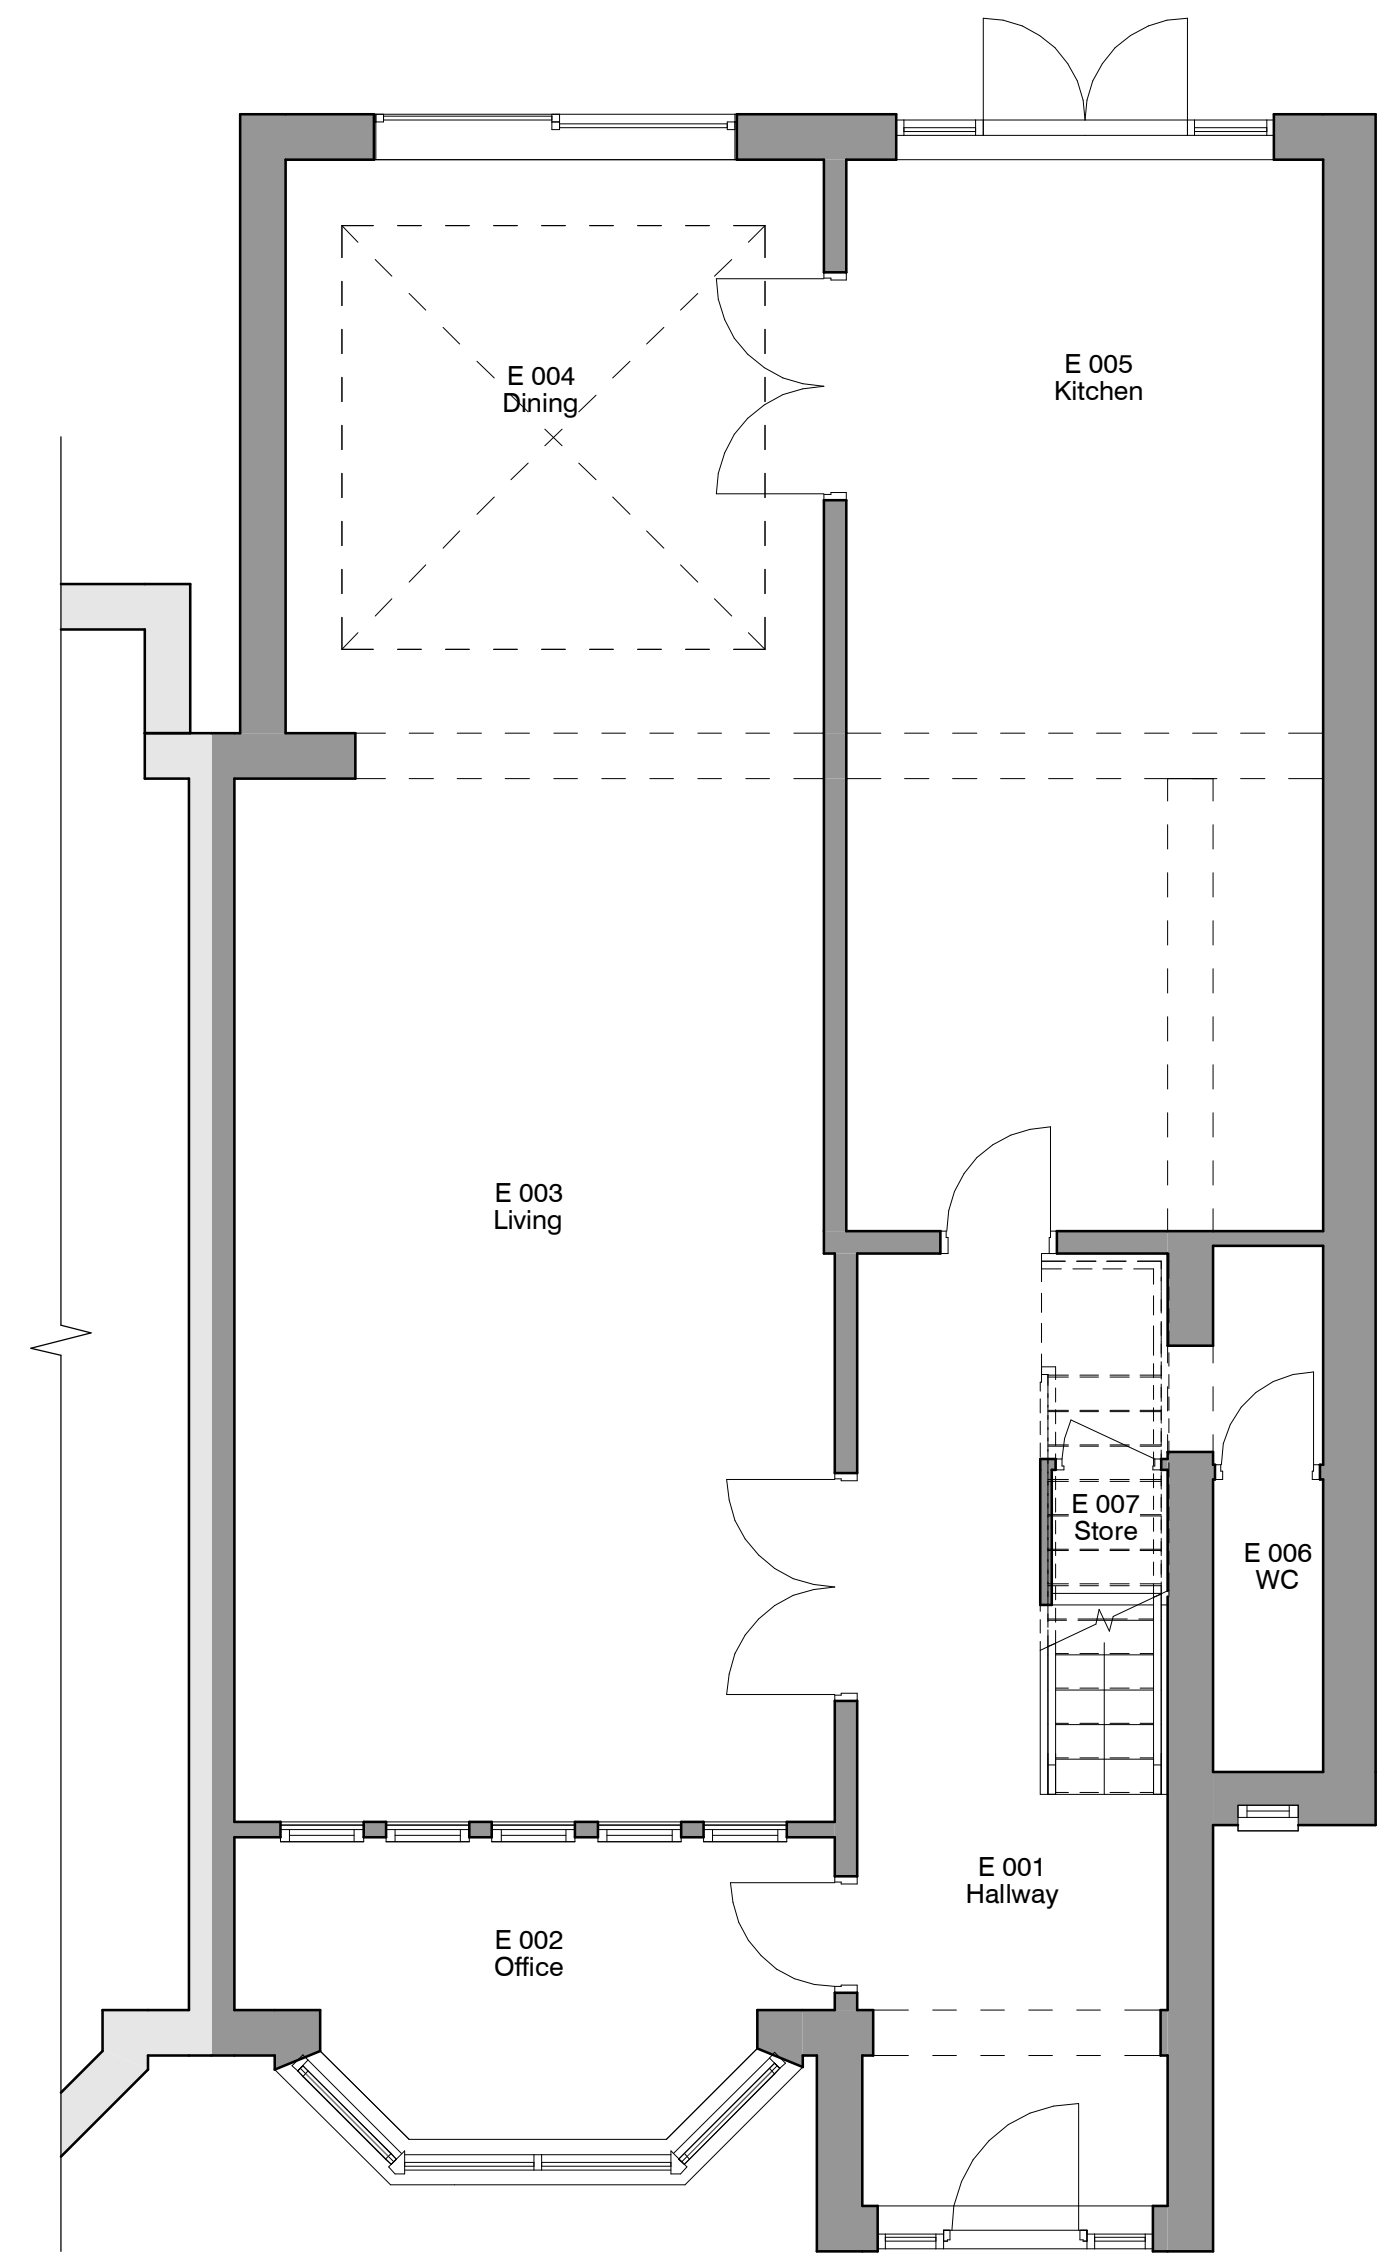

5. Level 0 - Existing
1:50

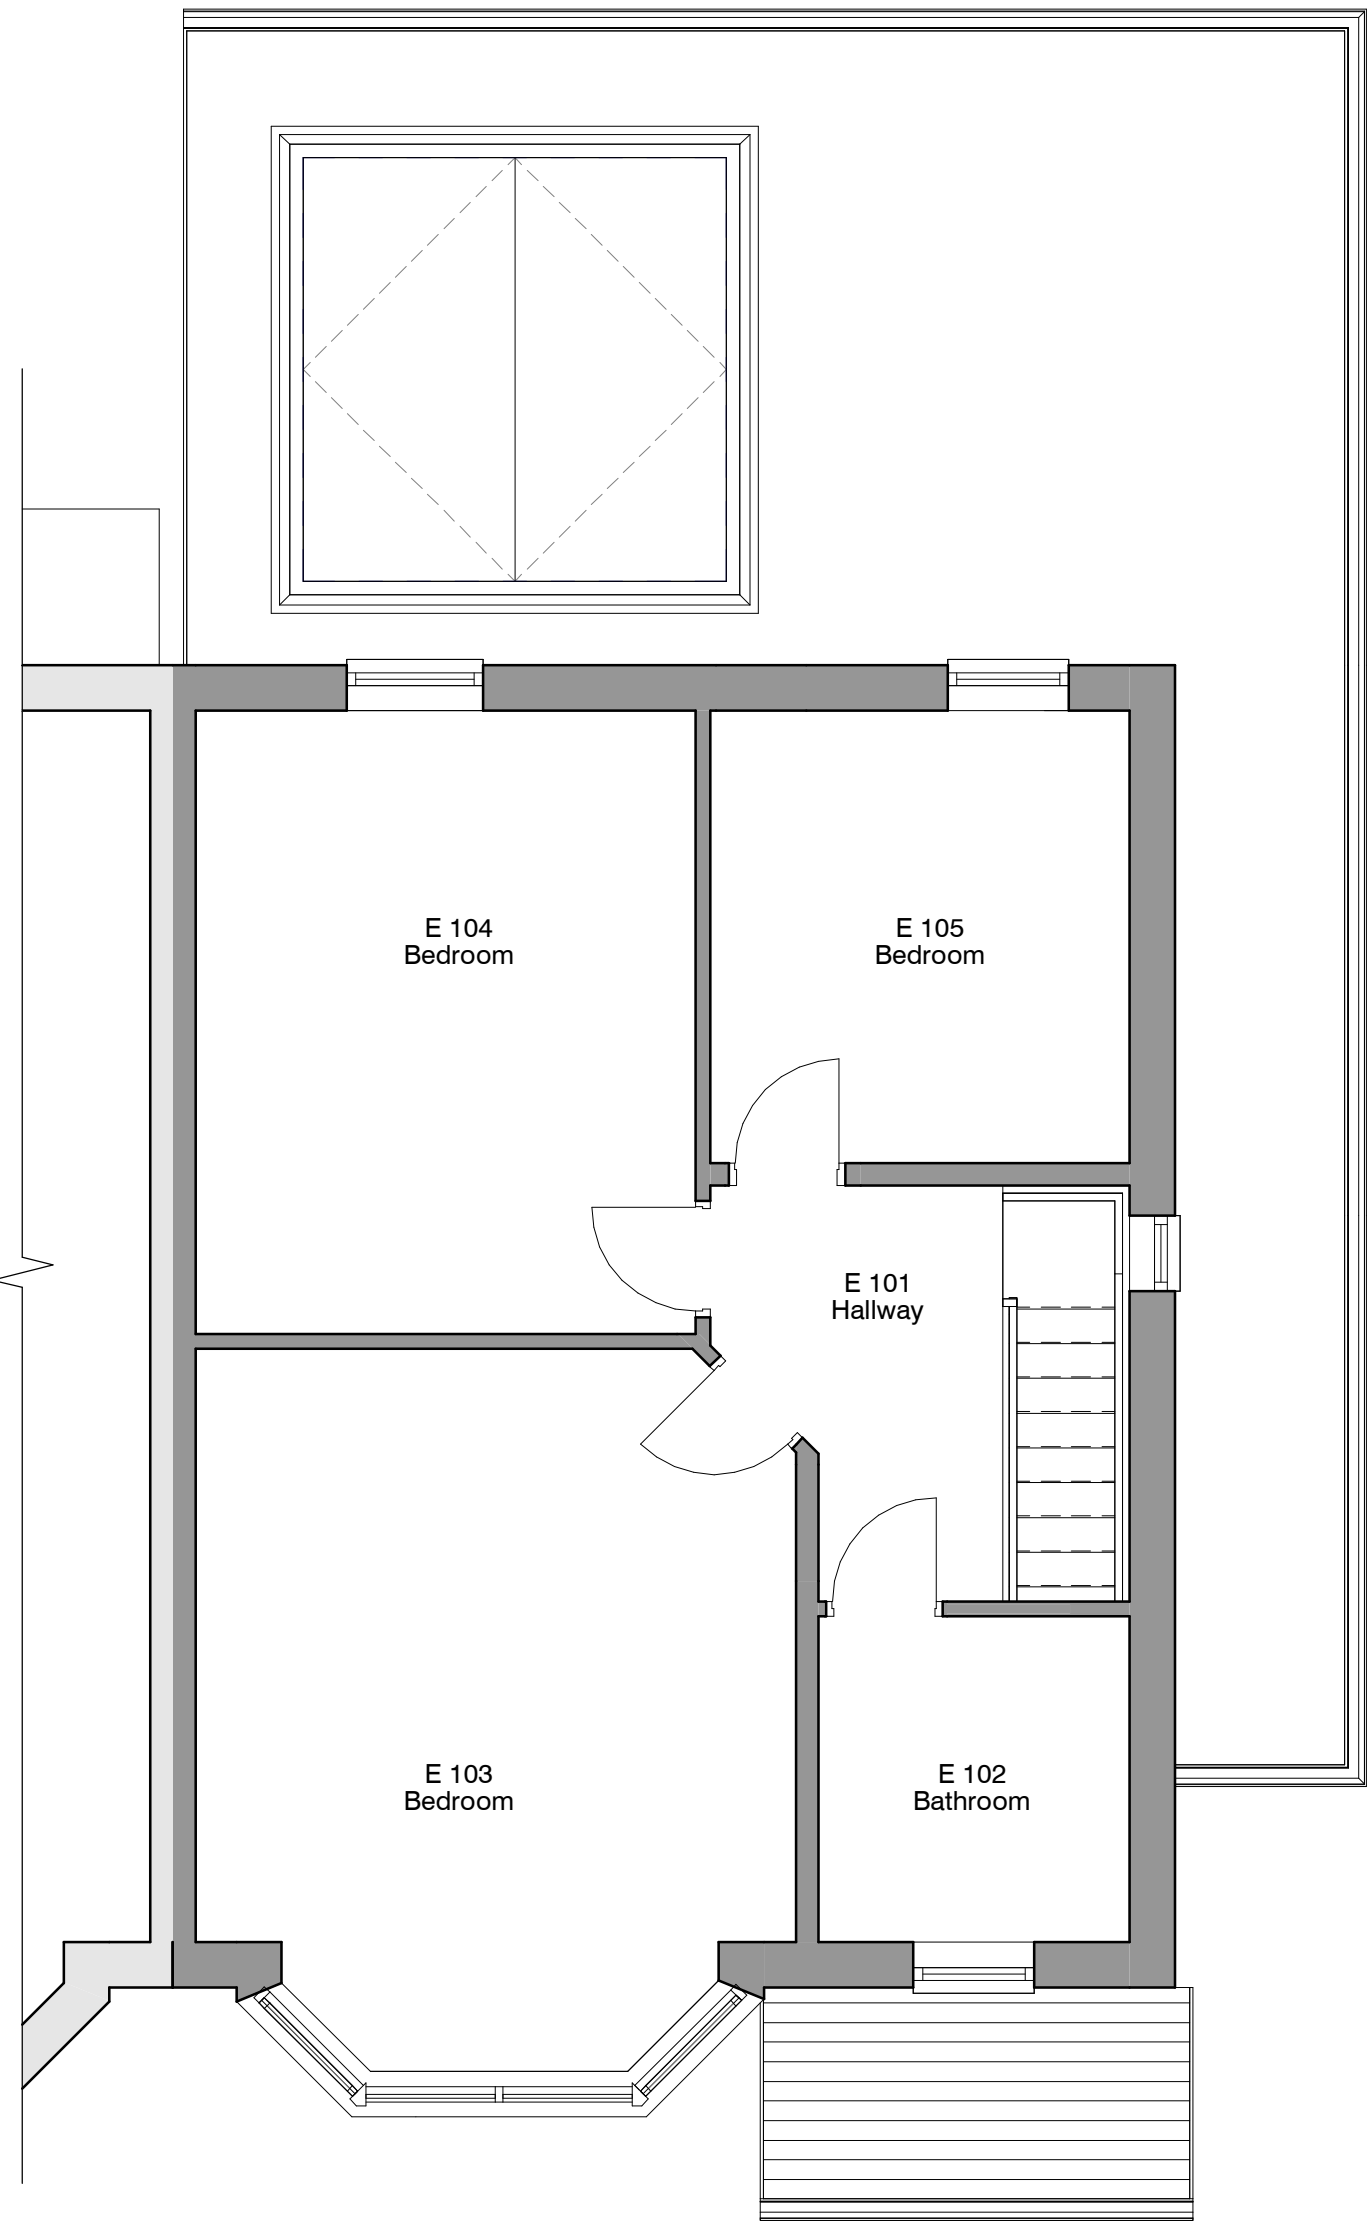

6. Level 1 - Existing
1:50

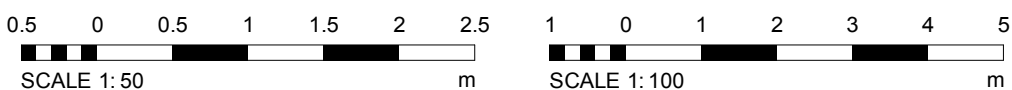

REV	DESCRIPTION	BY	DATE
 RADNOR ARCHITECTURE PLANNING & DESIGN office@radnorarchitecture.co.uk			
PROJECT 3 Princess Avenue			
PROJECT NO.		RA25045	
CLIENT		Rottenberg	
DATE		14 NOV 2025	
DRAWN BY		ER	
TITLE		Existing Plans and Elevations	
SHEET NO.		REV.	
002.			
SCALE @ A1		As indicated	
NOTES © COPYRIGHT. ALL RIGHTS RESERVED. NO PART OF THIS PUBLICATION MAY BE REPRODUCED OR TRANSMITTED IN ANY FORM OR BY ANY MEANS, WITHOUT PRIOR WRITTEN PERMISSION FROM THE DESIGNER. ALL DIMENSIONS AND DETAILS SHOWN ARE TO BE CHECKED AND CONFIRMED ON THE SITE. THE DESIGNER ACCEPTS NO LIABILITY FOR ANY ERRORS OR OMISSIONS. THE DESIGNER'S RESPONSIBILITY IS LIMITED TO THE DESIGN AND DRAWING. THE CLIENT IS RESPONSIBLE FOR THE ACCURACY OF THE INFORMATION PROVIDED. 