


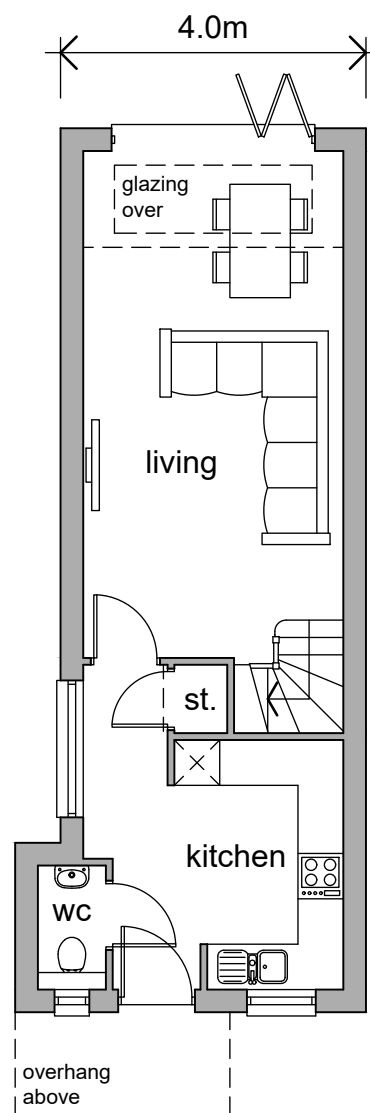


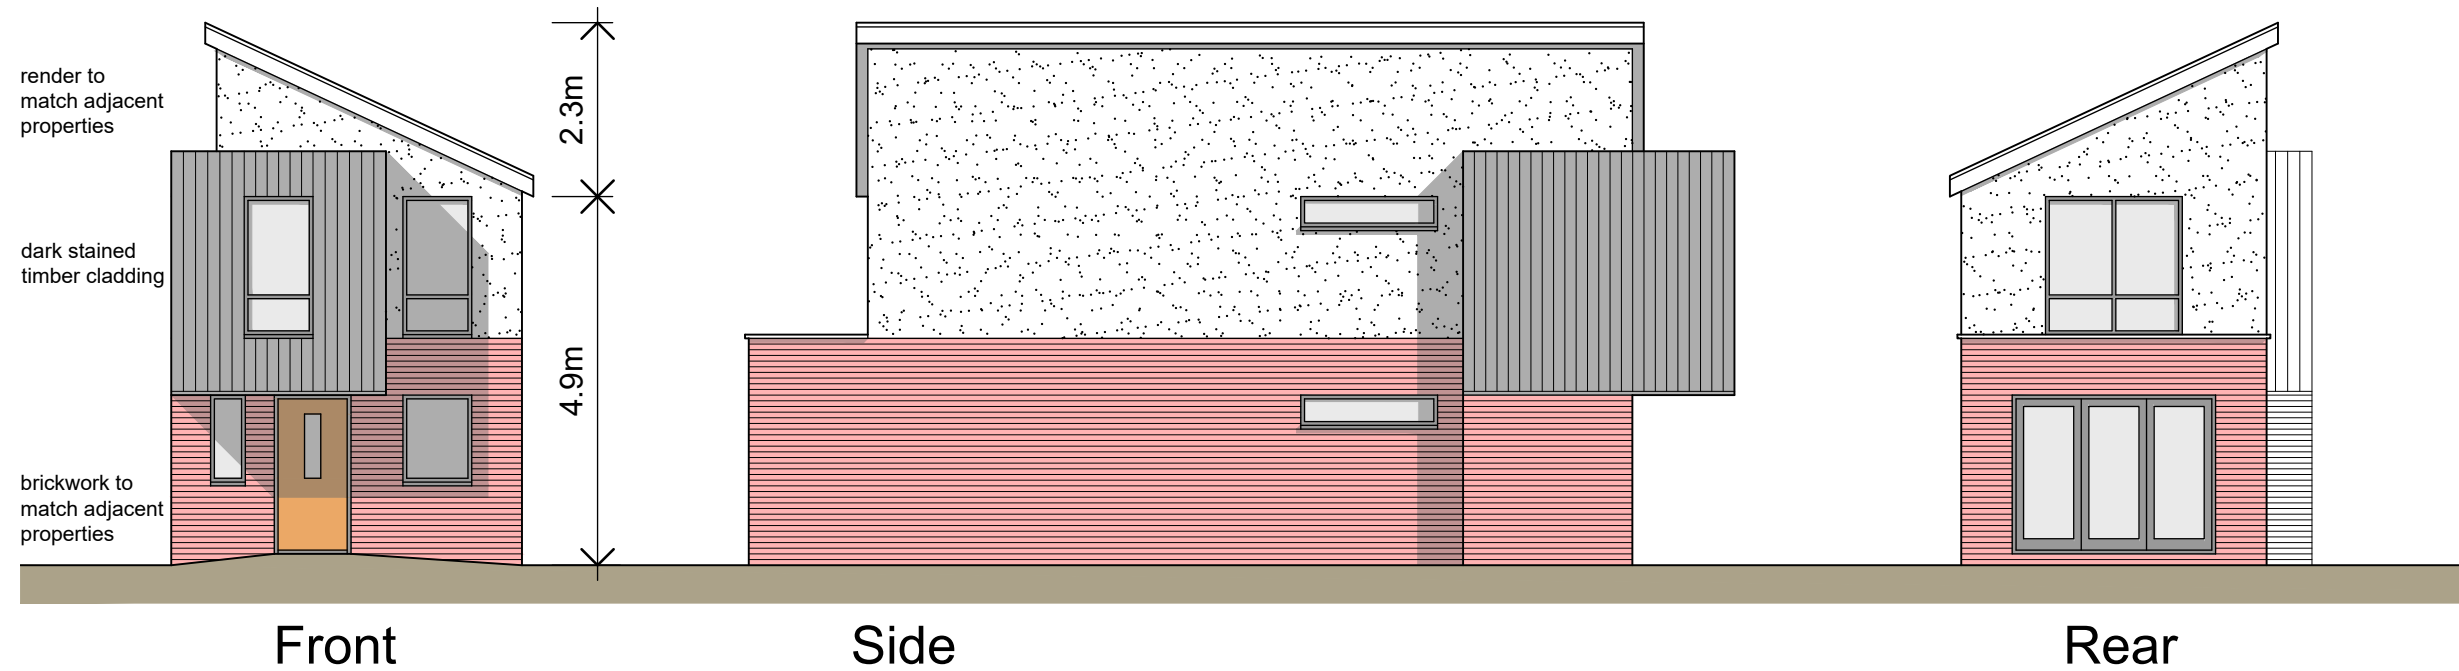

Ground (39.1 sqm)

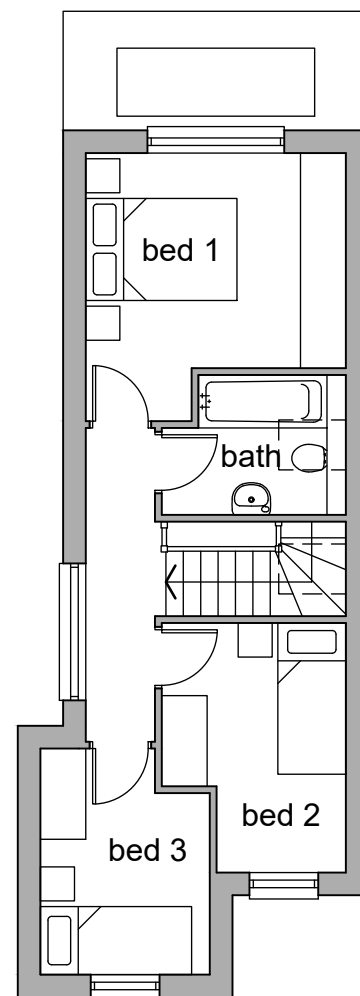

First (36.7 sqm)

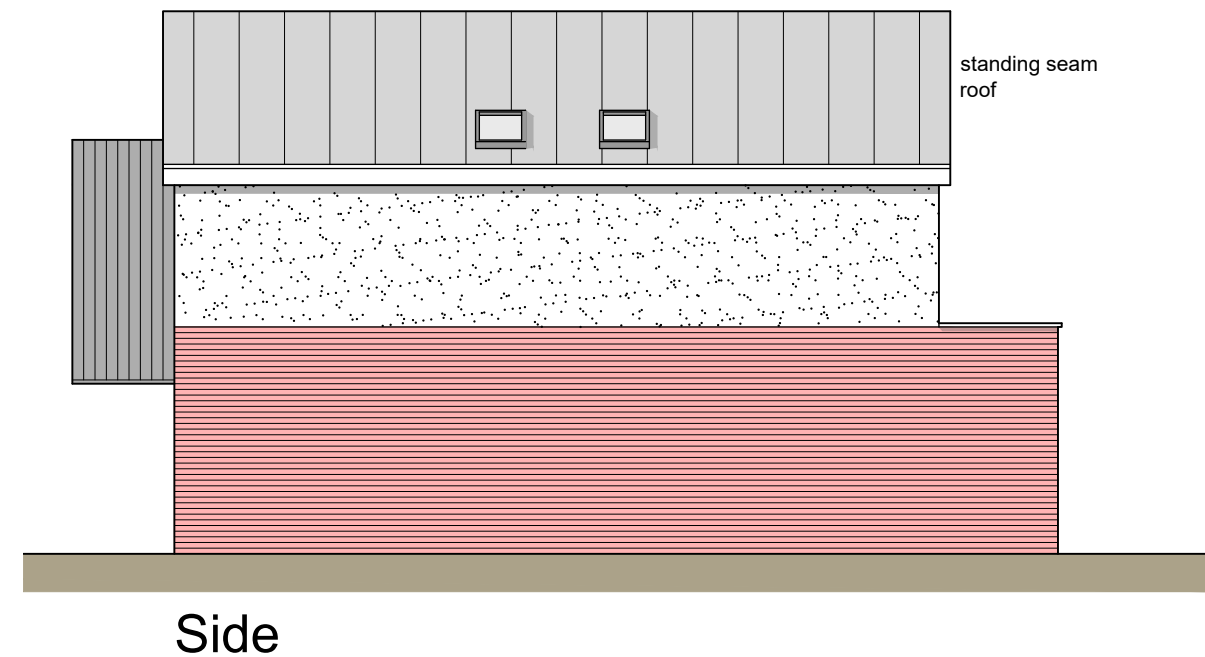

Lancaster Avenue, Whitefield - Proposed House

