


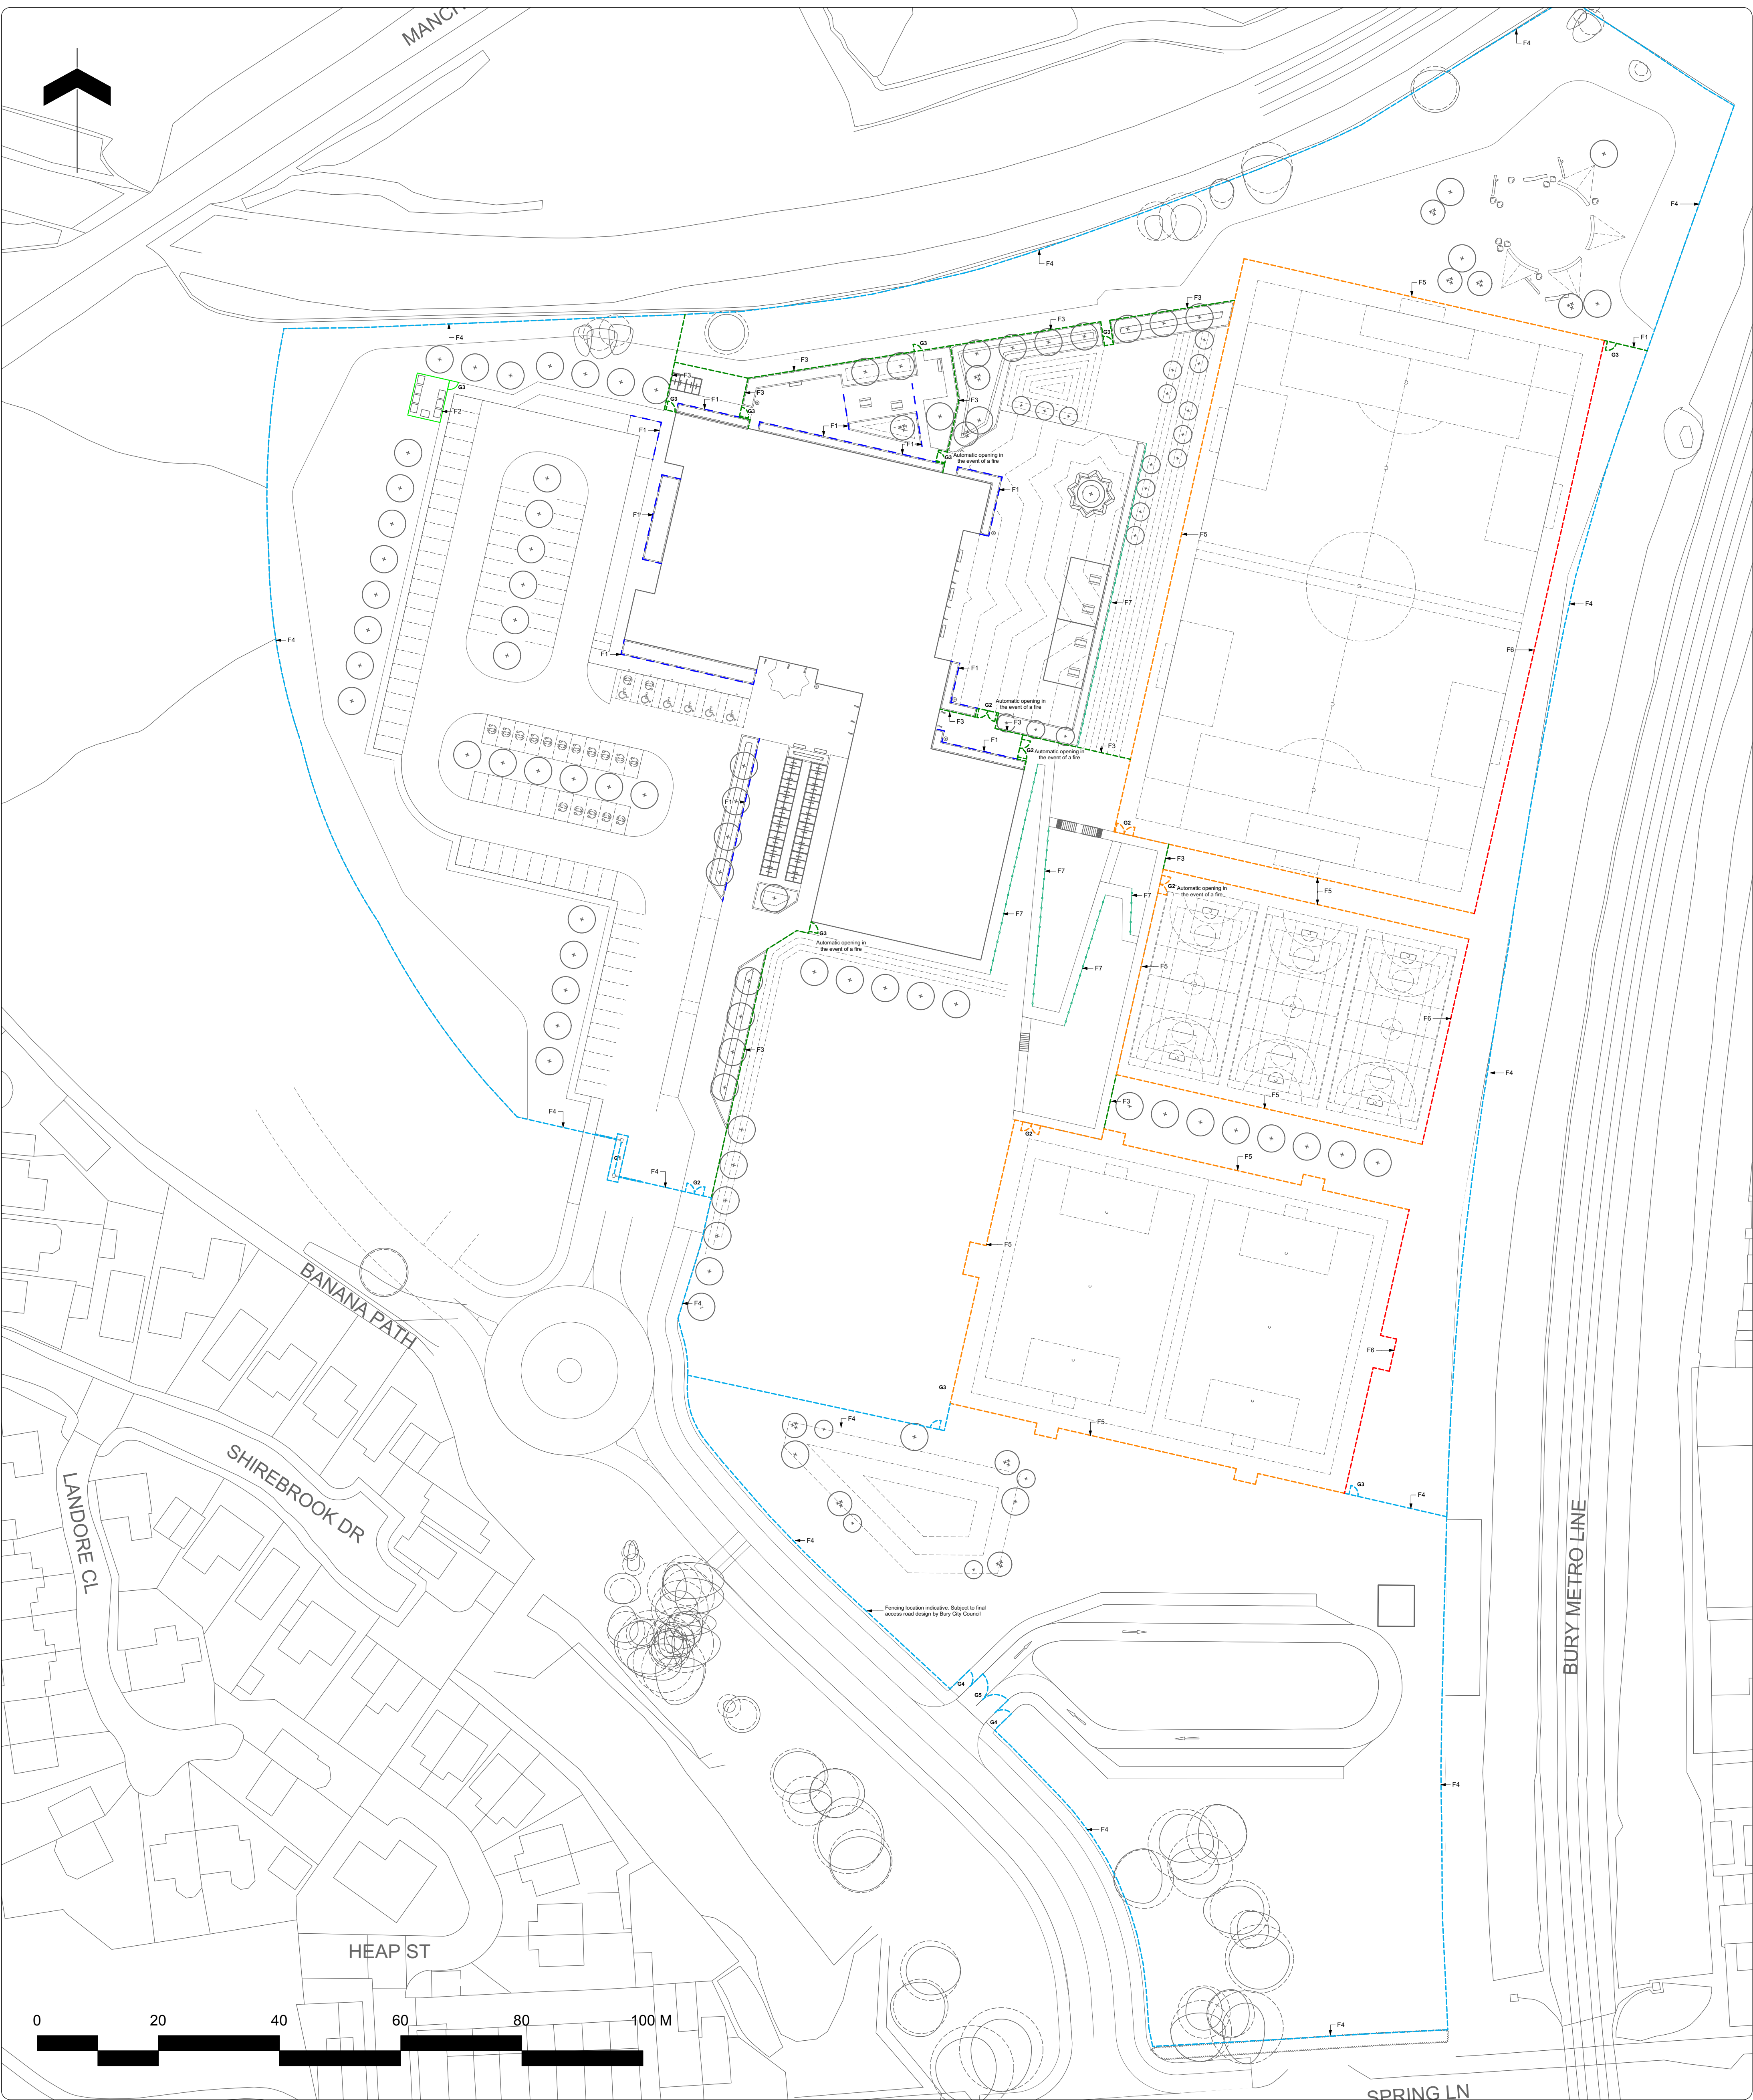

Note

1. Do not scale from this drawing
2. To be read in conjunction with Project Risk Register REF: FS1013-ALA-EX-XX-RR-L-00001
3. To be read in conjunction with all other Landscape Architect's drawings
4. To be read in conjunction with Outline Landscape Specification REF: FS1013-ALA-EX-XX-SP-L-0001

1	Obstructing in dry retention basin	2.4m fencing. End user across restricted. Basin to be 800mm deep. Basin to dry out during a maintenance event. Retaining edge.	31.07.23
2	Falling on stairs while accessing sport pitches	Stairways to be 2m wide. Hand rails provided at intervals of 1m.	31.07.23
3	Collision between pedestrians and vehicles accessing accessible parking bays	Stairways to be 2m wide. Hand rails provided at intervals of 1m.	31.07.23
4	Collision between pedestrians and vehicles in car park	Landscaping features to stop vehicles from leaving the road and parking areas. Road markings to clearly define parking.	31.07.23
5	Collision between pedestrians and cyclists accessing cycle storage facilities	Stairways to be 2m wide. Hand rails provided at intervals of 1m.	31.07.23
6	Coming into contact with underground utilities and services	Stairways to be 2m wide. Hand rails provided at intervals of 1m.	31.07.23
7	Falling from height - 1.5m grassed bank to east of sports hall	Grassed banks designed to be in a gradient of 1:1. 1.5m grass and soil erosion fencing installed.	31.07.23
8	Collision between pedestrians and open windows	Clear soffits to window openings.	31.07.23

ID	RISK	MITIGATION	DATE MITIGATED
RESIDUAL PROJECT RISKS			

KEY	
Fencing and Railing Types	
Specification refers to School Specific Outline Specification	
	Existing Fence
	F1 - Timber Knee Rail 0.6m Height
	F2 - Timber Close Board Fence 2.4m Height
	F3 - Weldmesh Fence Internal Security 1.8m Height
	F4 - Weldmesh Fence Perimeter Security 2.4m Height
	F5 - Weldmesh Fence Rebound MUGA Fencing 3.0m Height
	F6 - Weldmesh Fence Rebound MUGA Fencing with ball stop netting 3.0m Height Fence with 2.0m Ball stop Net atop
	F7 - Rail and Post Fencing 1.2m Height
Gate Types	
	G1 - Automated Sliding Gate 4.2m Width Automatic - Intercom System
	G2 - Double Leaf Gate 3m Width Automatic - Intercom System
	G3 - Single Leaf Gate 1.5m Width Automatic / Manual Opening
	G4 - Single Leaf Gate 2.0m Width Manual Opening
	G5 - Double Leaf Gate 6.0m Width Manual Opening
	G6 - Double Leaf Gate 5.5m Width Manual Opening

DIE DESIGN DELIVERABLE REF :					
156					
					</

STATUS :	
S2 - For Planning	
CLIENT : Morgan Sindall	
PROJECT TITLE : Star Radcliffe Academy, Bury	
DRAWING TITLE : Fencing General Arrangement	
DRAWING SCALE : 1:500	DRAWN BY : PH
PAPER SIZE : A1	APPROVED BY : BS
DRAWING NUMBER : FS1013-ALA-EX-ZZ-D-L-0012	STATUS : S2
REVISION : P03	