


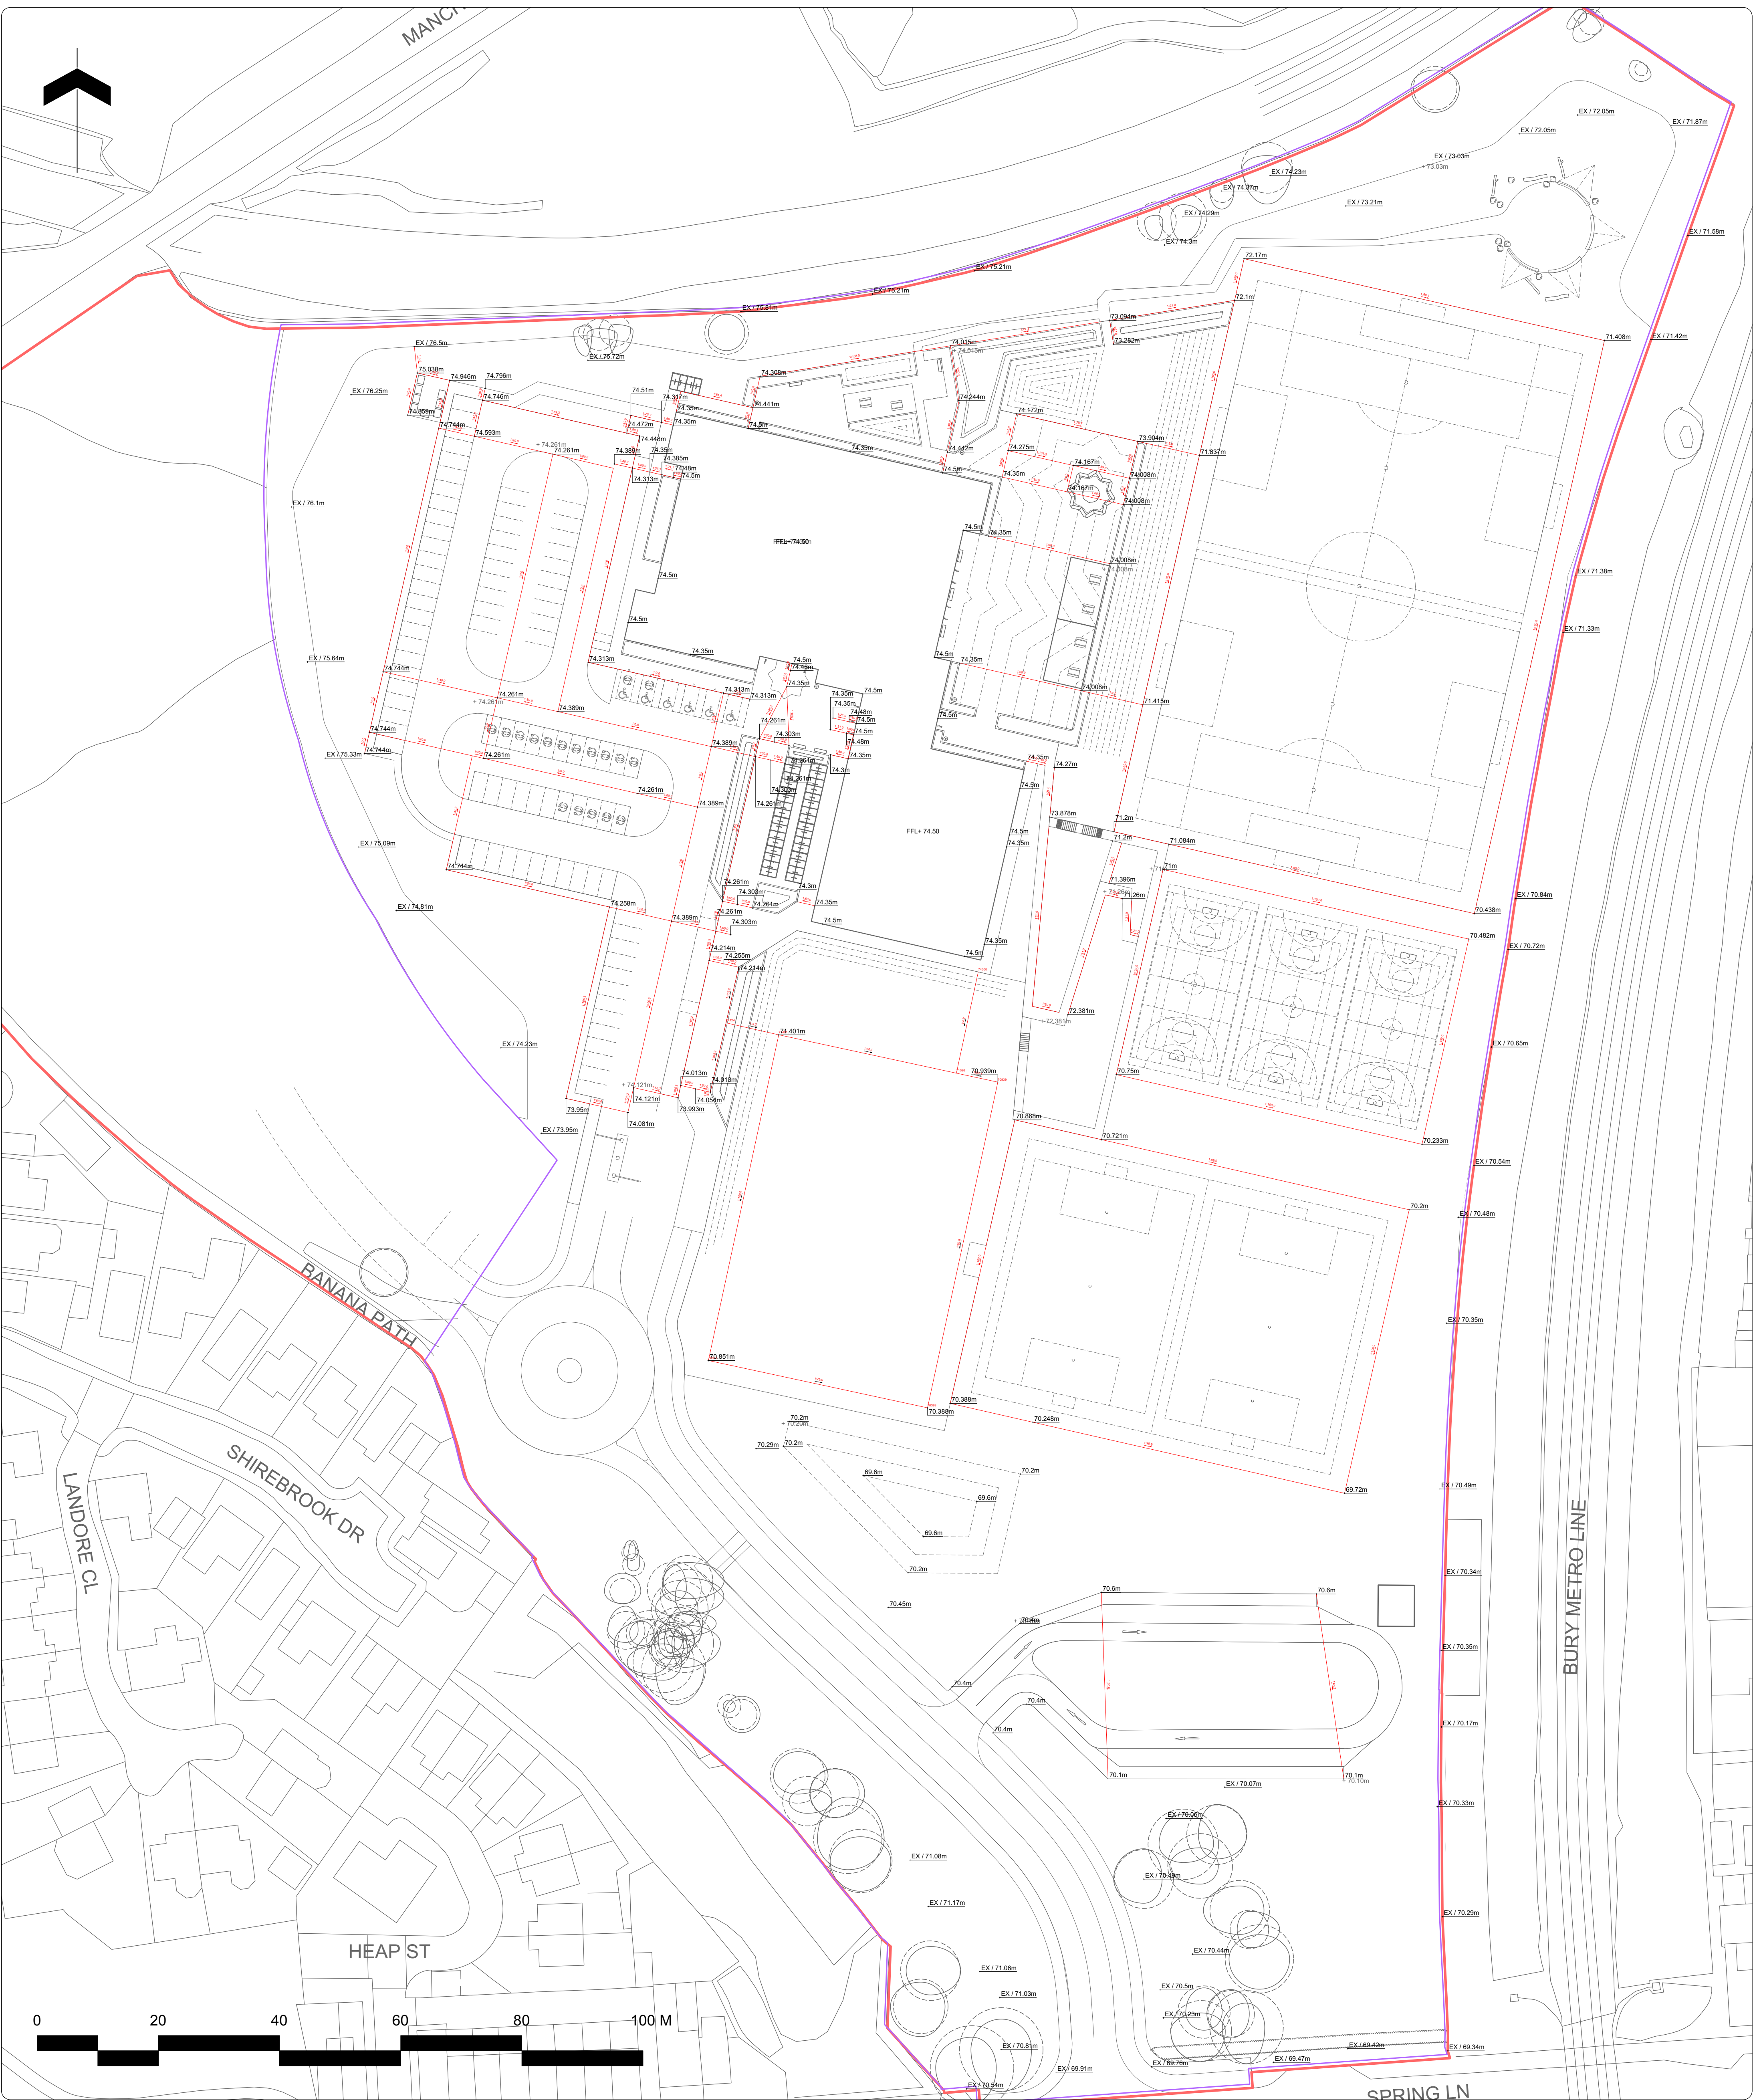

Note

1. Do not scale from this drawing

2. To be read in conjunction with Project Risk Register REF: FS1013-ALA-EX-XX-RR-L-00001

3. To be read in conjunction with all other Landscape Architect's drawings

4. To be read in conjunction with Outline Landscape Specification REF: FS1013-ALA-EX-XX-SP-L-0001

1	Obstructing in dry retention basin	2.4m fencing. End user access restricted. Basin to be 600mm deep. Basin to dry out during a maintenance event. Retaining slope.	31.07.23
2	Falling on stairs while accessing sport pitches	Stairways to be wide. Hand rails provided at intervals.	31.07.23
3	Collision between pedestrians and vehicles accessing accessible parking spaces	Signpost to manage vehicle speed. Barriers added to steps.	31.07.23
4	Collision between pedestrians and vehicles in car park	Landscape features to stop vehicles from leaving car parks and parking areas. Road markings to clearly define parking.	31.07.23
5	Collision between pedestrians and cyclists accessing cycle storage facilities	On-site pedestrian/cycle signpost. Sign to manage speed on site. Clear signage.	31.07.23
6	Coming into contact with underground utilities and services	Tree pits to be located in visible apparent areas. Underground services also visible in apparent areas. Signage to be added.	31.07.23
7	Falling from height - 1.5m grassed bank to east of sports hall	Grassed banks designed to be in a gradient of 1:1.5m and not steeper than 1:1.5m.	31.07.23
8	Collision between pedestrians and open windows	Clear soffits to window openings.	31.07.23
ID	RISK	MITIGATION	DATE MITIGATED

RESIDUAL PROJECT RISKS

KEY

- Planning Application Boundary
- Extent of Works
- 75.038m Proposed Level
- EX / 76.5m Existing Level
- 1:100.0 Gradient

DIE DESIGN DELIVERABLE REF :
150

13/11/2023	P03	Staff Cycle shelter location revised. 2No. 7-a-side football markings shown within 3G pitch, note added to key. Note added to Key regarding informal mini football markings. Note added to Key regarding EV parking.	BS	-
07/09/2023	P02	Issued for Planning	PH	BS
11/08/2023	P01	Issued for ITT	PH	BS
DATE	REV	DESCRIPTION OF REVISION	DRAWN BY	APPROVED BY

REVISIONS

STATUS :
S2 - For Planning

ares
LANDSCAPE
ARCHITECTS

Client:
Morgan Sindall

Project Title:
Star Radcliffe Academy, Bury

DRAWING TITLE :
Levels Plan - Overview

DRAWING SCALE : 1:500
PAPER SIZE : A1

DRAWN BY : PH
APPROVED BY : BS

DRAWN DATE : 06/07/2023
ALA PROJECT CODE : ALA805

DRAWING NUMBER : FS1013-ALA-EX-ZZ-D-L-0013
STATUS : S2
REVISION : P03