


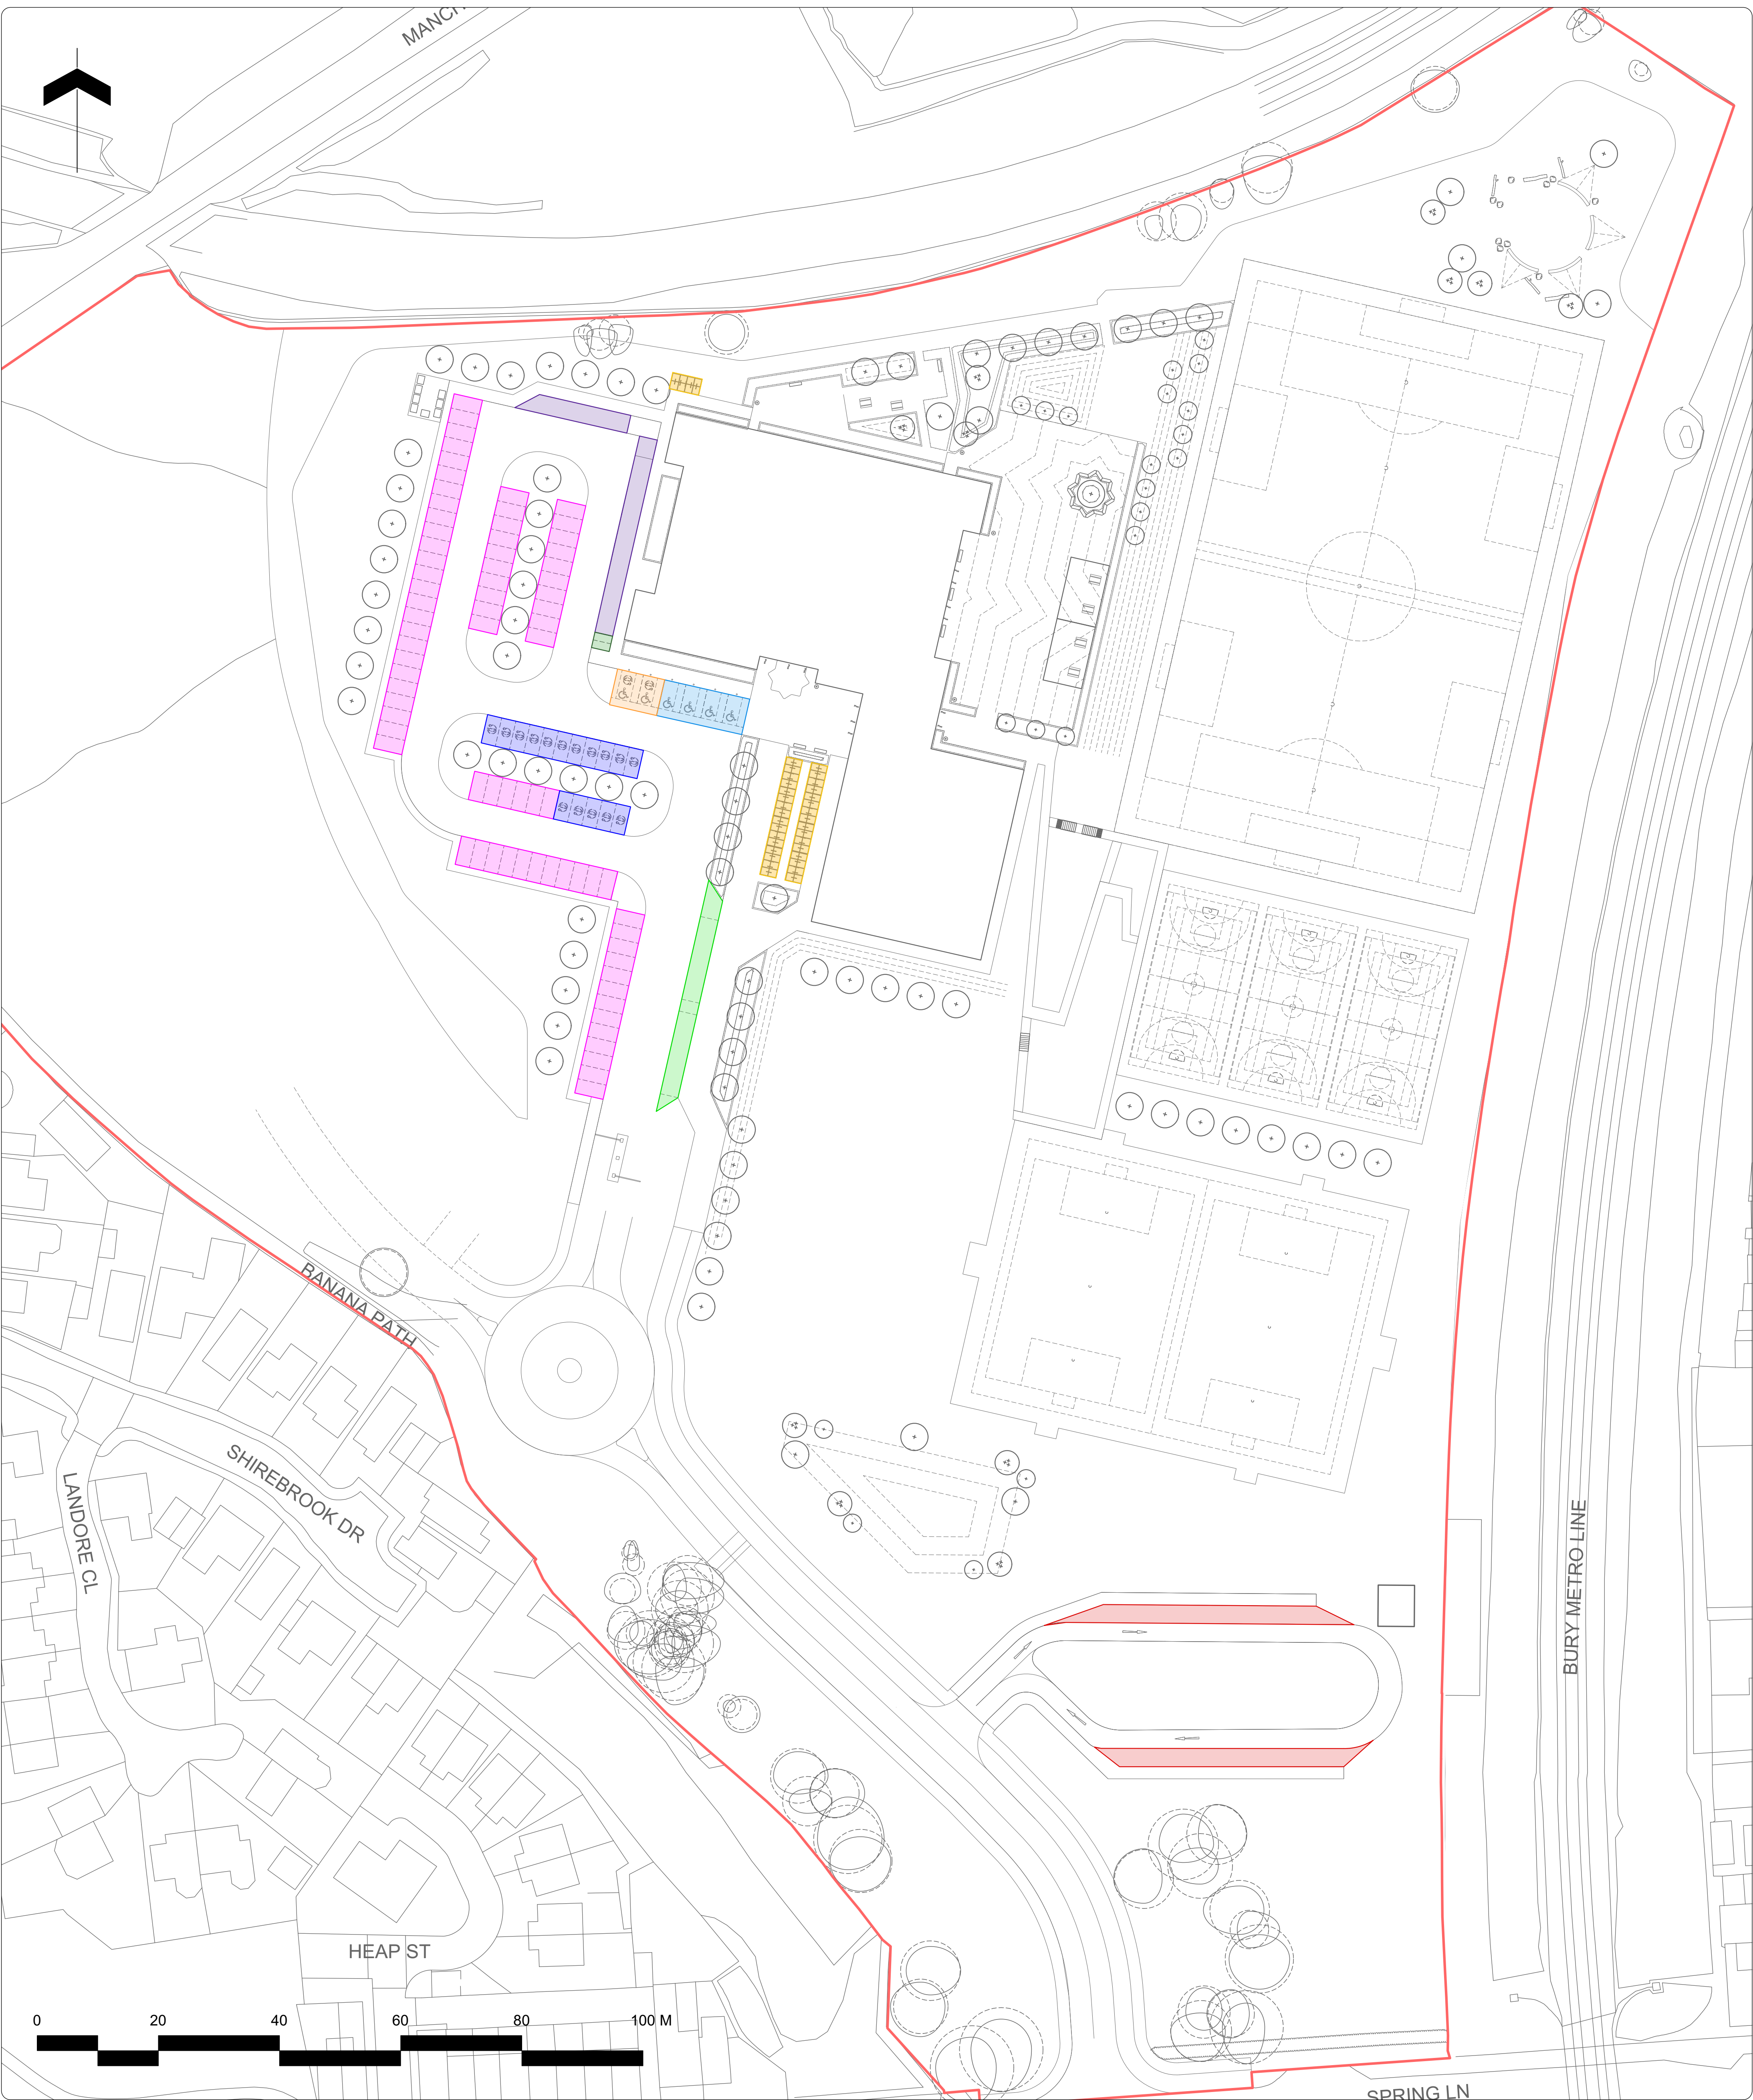

Note

1. Do not scale from this drawing
2. To be read in conjunction with Project Risk Register REF: FS1013-ALA-EX-XX-RR-L-00001
3. To be read in conjunction with all other Landscape Architect's drawings
4. To be read in conjunction with Outline Landscape Specification REF: FS1013-ALA-EX-XX-SP-L-0001

1	Obstruction in dry retention basin	2.4m fencing. Dry user access restricted. Basin to be 800mm deep. Basin to dry out during a maintenance event. Retention basin.	31.07.23
2	Falling on stairs while accessing sport pitches	Stairways to be on side. Hand rails provided at regular intervals.	31.07.23
3	Collision between pedestrians and vehicles accessing accessible parking bays	Signage to manage vehicle speed. Barriers added to bays.	31.07.23
4	Collision between pedestrians and vehicles in car park	Landscape features to stop vehicles from leaving car parks and parking areas. Road markings to clearly denote parking.	31.07.23
5	Collision between pedestrians and cyclists accessing cycle storage facilities	On-site pedestrian/cycle approach. Signage to manage speed on site. Clear wayfinding.	31.07.23
6	Coming into contact with underground utilities and services	Tree pits to be located in close proximity to existing underground utilities and services. Underground utilities and services to be marked and clearly identified.	31.07.23
7	Falling from height - 1.5m grassed bank to east of sports hall	Grassed banks designed to be in a gradient of 1:5. 1.5m guard rail and safety netting installed.	31.07.23
8	Collision between pedestrians and open windows	Clear soffits to window openings.	31.07.23

RESIDUAL PROJECT RISKS

- KEY**
- Standards Parking Bay (81no.)
 - Accessible Parking Bay (6no.)
 - EVCP Parking Bay (16no.) TBC
 - EVCP & Accessible Parking Bay (2no.)
 - Parental Drop off Layby
 - Coach Drop off Layby
 - Cycle Parking (80no.)
 - Motorcycle Parking Bay (2no.)

DIE DESIGN DELIVERABLE REF :
156

13/11/2023	P03	Staff Cycle shelter location revised. 2No. Note added to Key regarding EV parking.	BS	-
07/09/2023	P02	Issued for Planning	PH	BS
11/08/2023	P01	Issued for ITT	PH	BS
DATE	REV	DESCRIPTION OF REVISION	DRAWN BY	APPROVED BY

REVISIONS

STATUS :
S2 - For Planning

ares
LANDSCAPE ARCHITECTS

Client:
Morgan Sindall

PROJECT TITLE :
Star Radcliffe Academy, Bury

DRAWING TITLE :
Access Strategy - Parking Strategy

DRAWING SCALE : 1:500
PAPER SIZE: A1

DRAWN BY: PH
APPROVED BY: BS

DRAWN DATE: 06/07/2023
ALA PROJECT CODE: ALA805

DRAWING NUMBER : FS1013-ALA-EX-ZZ-D-L-0026
STATUS : S2
REVISION : P03