

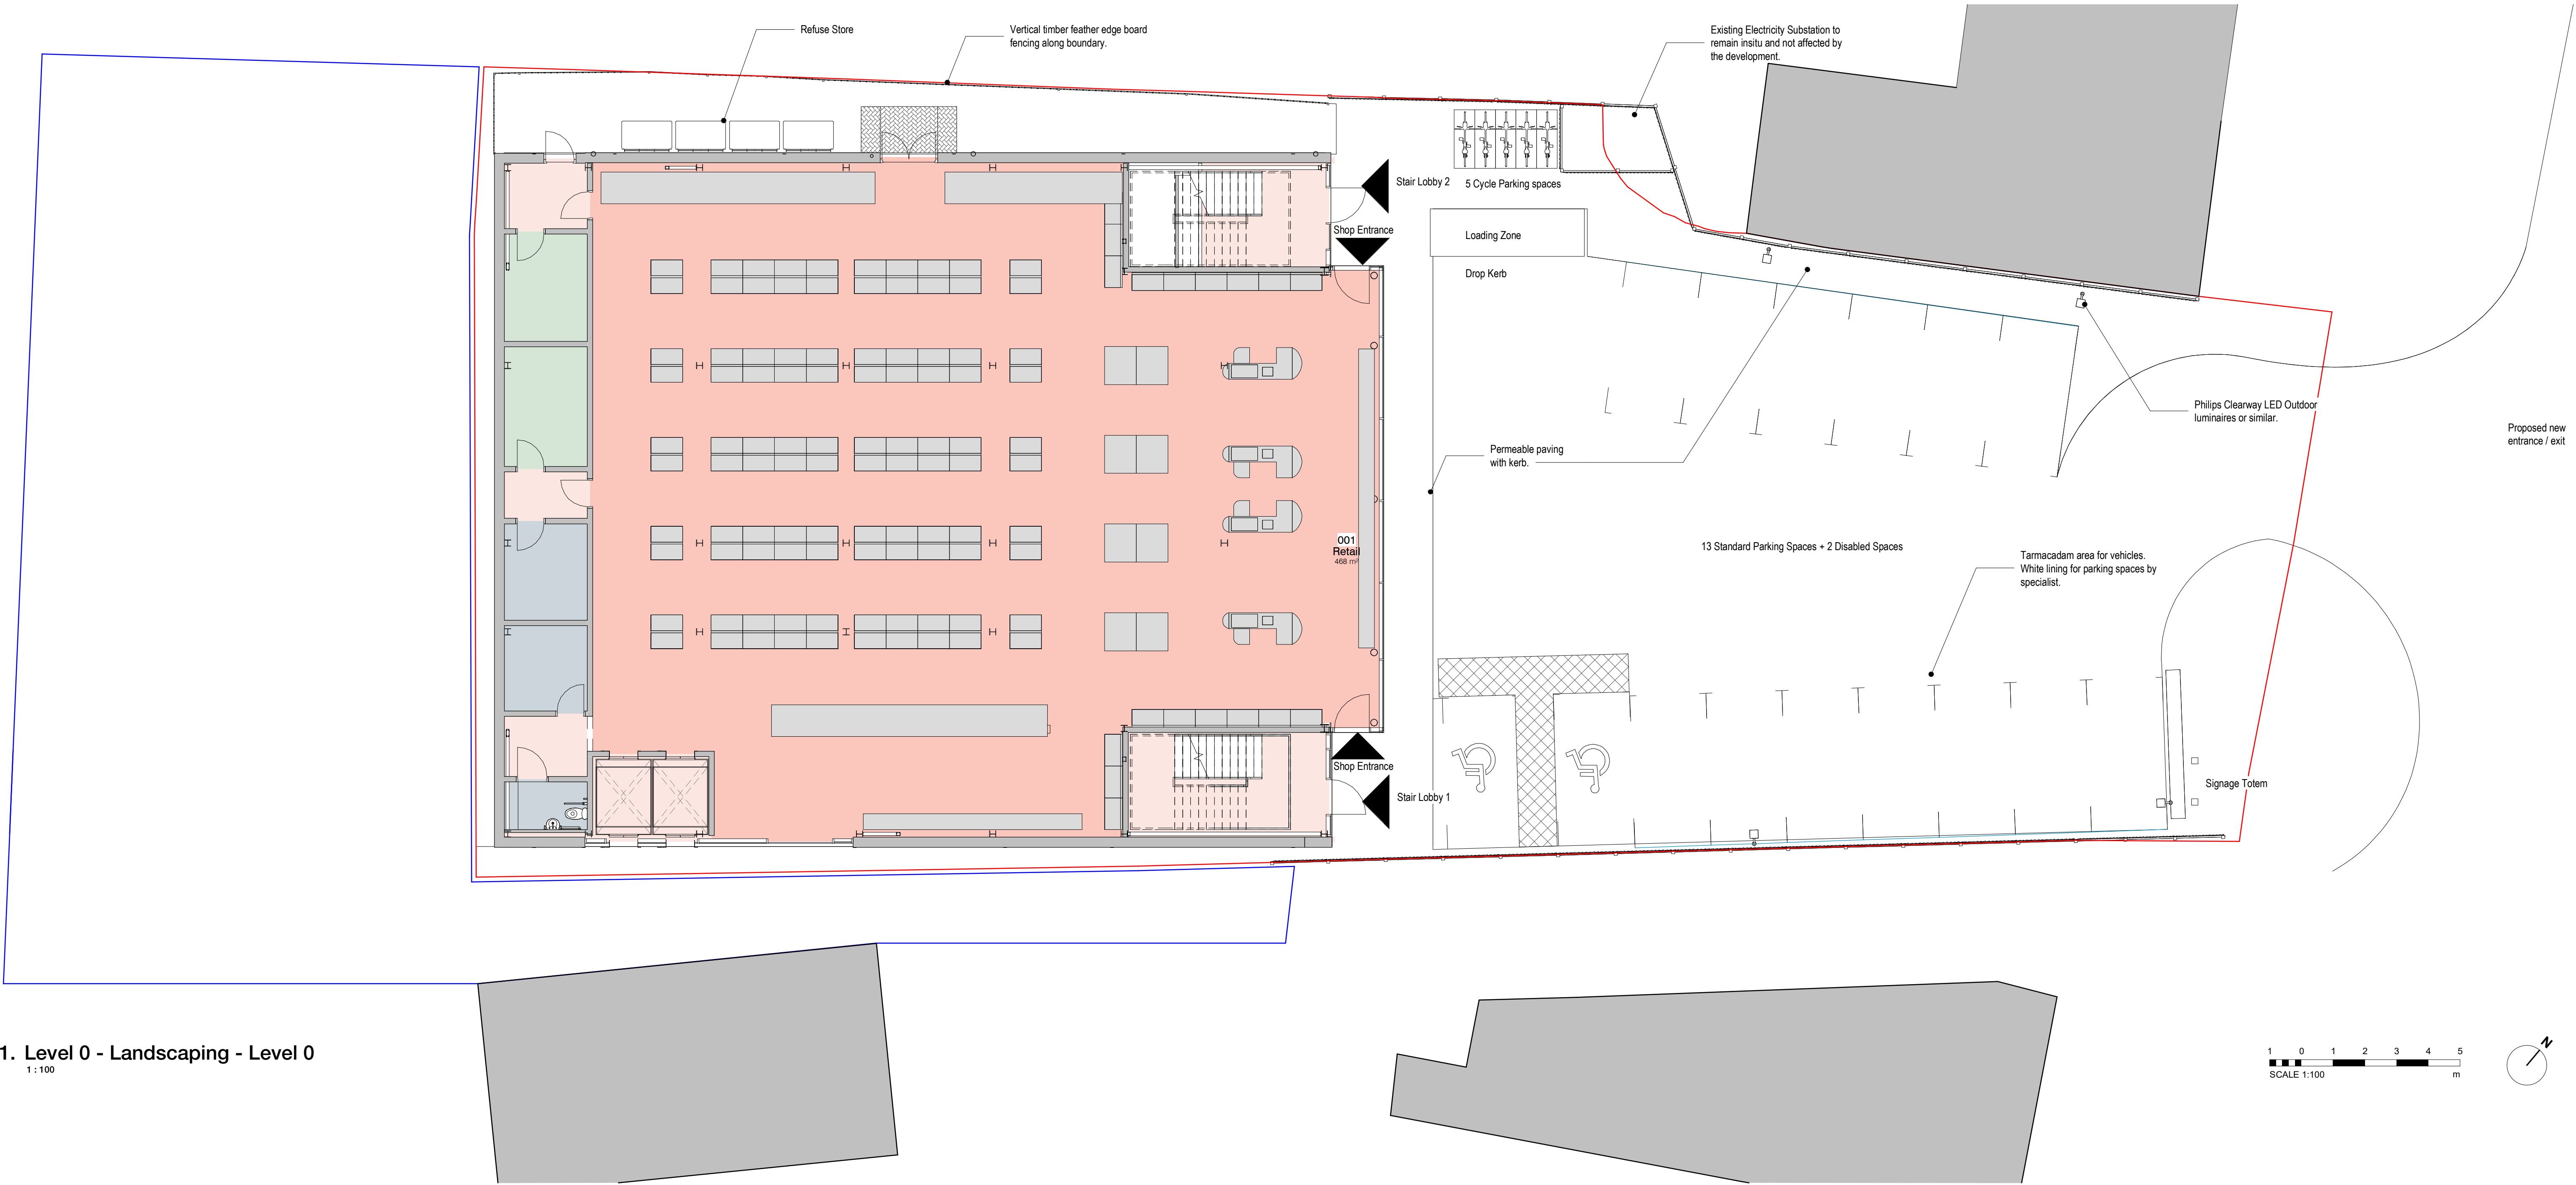


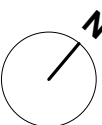

1. Level 0 - Landscaping - Level 0
1 : 100

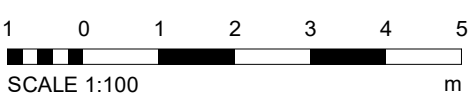

PROJECT	Unimore	SCALE @ A1	1 : 100	DATE	01 NOV 2018	DRAWN BY	SA
CLIENT	Unimore Ltd	STATUS	PLANNING				
TITLE	Landscape Plan - Level 0	PROJECT NO.	DA14079.2.	DRAWING NO.	083.	REV.	3
NOTES		DISCLAIMER: ALL RIGHTS RESERVED. THIS DRAWING MUST NOT BE REPRODUCED WITHOUT PRIOR WRITTEN CONSENT. DEBTAL ARCHITECTURE AND ITS DESIGNERS SHALL BE LIABLE FOR ANY AND ALL CONSEQUENCES OF ANY AND ALL USE OF THIS DRAWING AND ITS CONTENTS. ALL DIMENSIONS AND LEVELS SHALL BE GIVEN IN METERS UNLESS OTHERWISE SPECIFIED. ALL DIMENSIONS SHALL BE GIVEN TO THE CENTRE UNLESS OTHERWISE SPECIFIED.					