




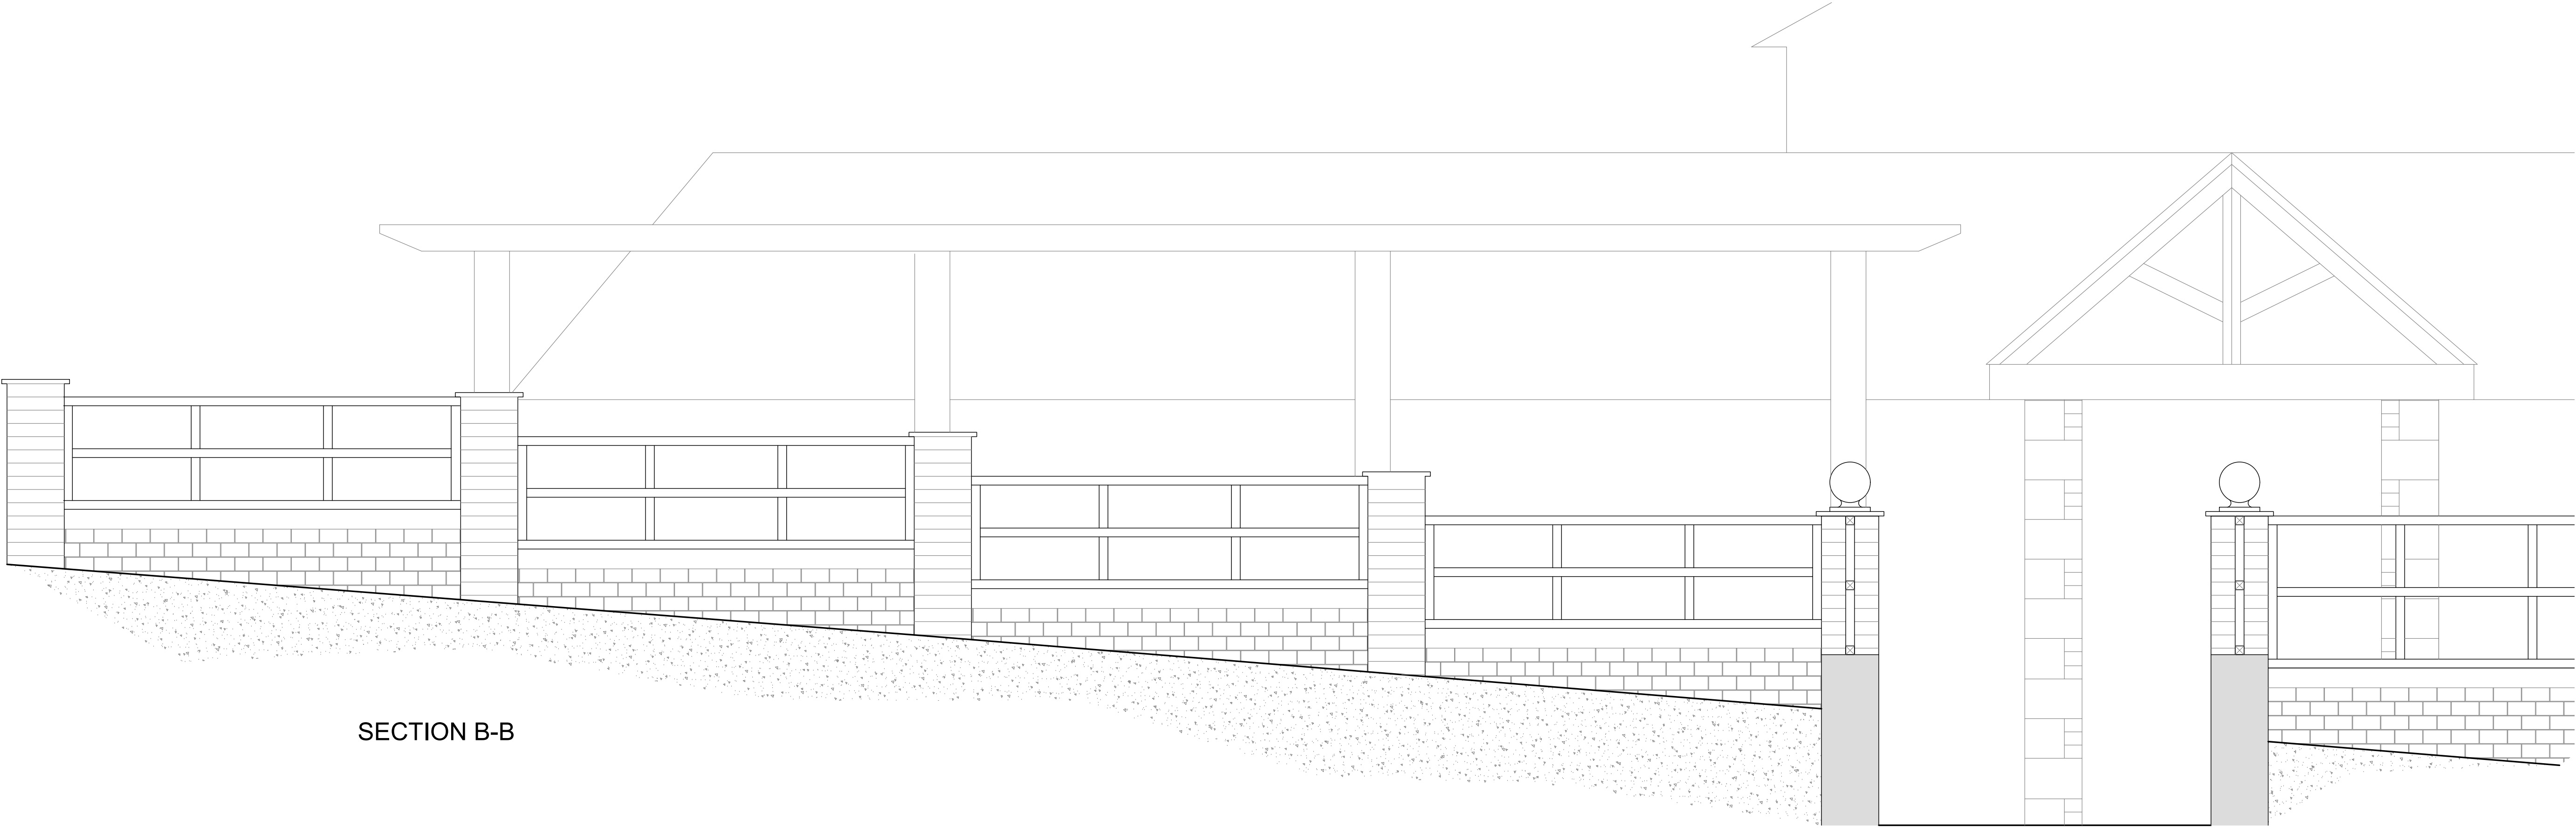


SECTION B-B

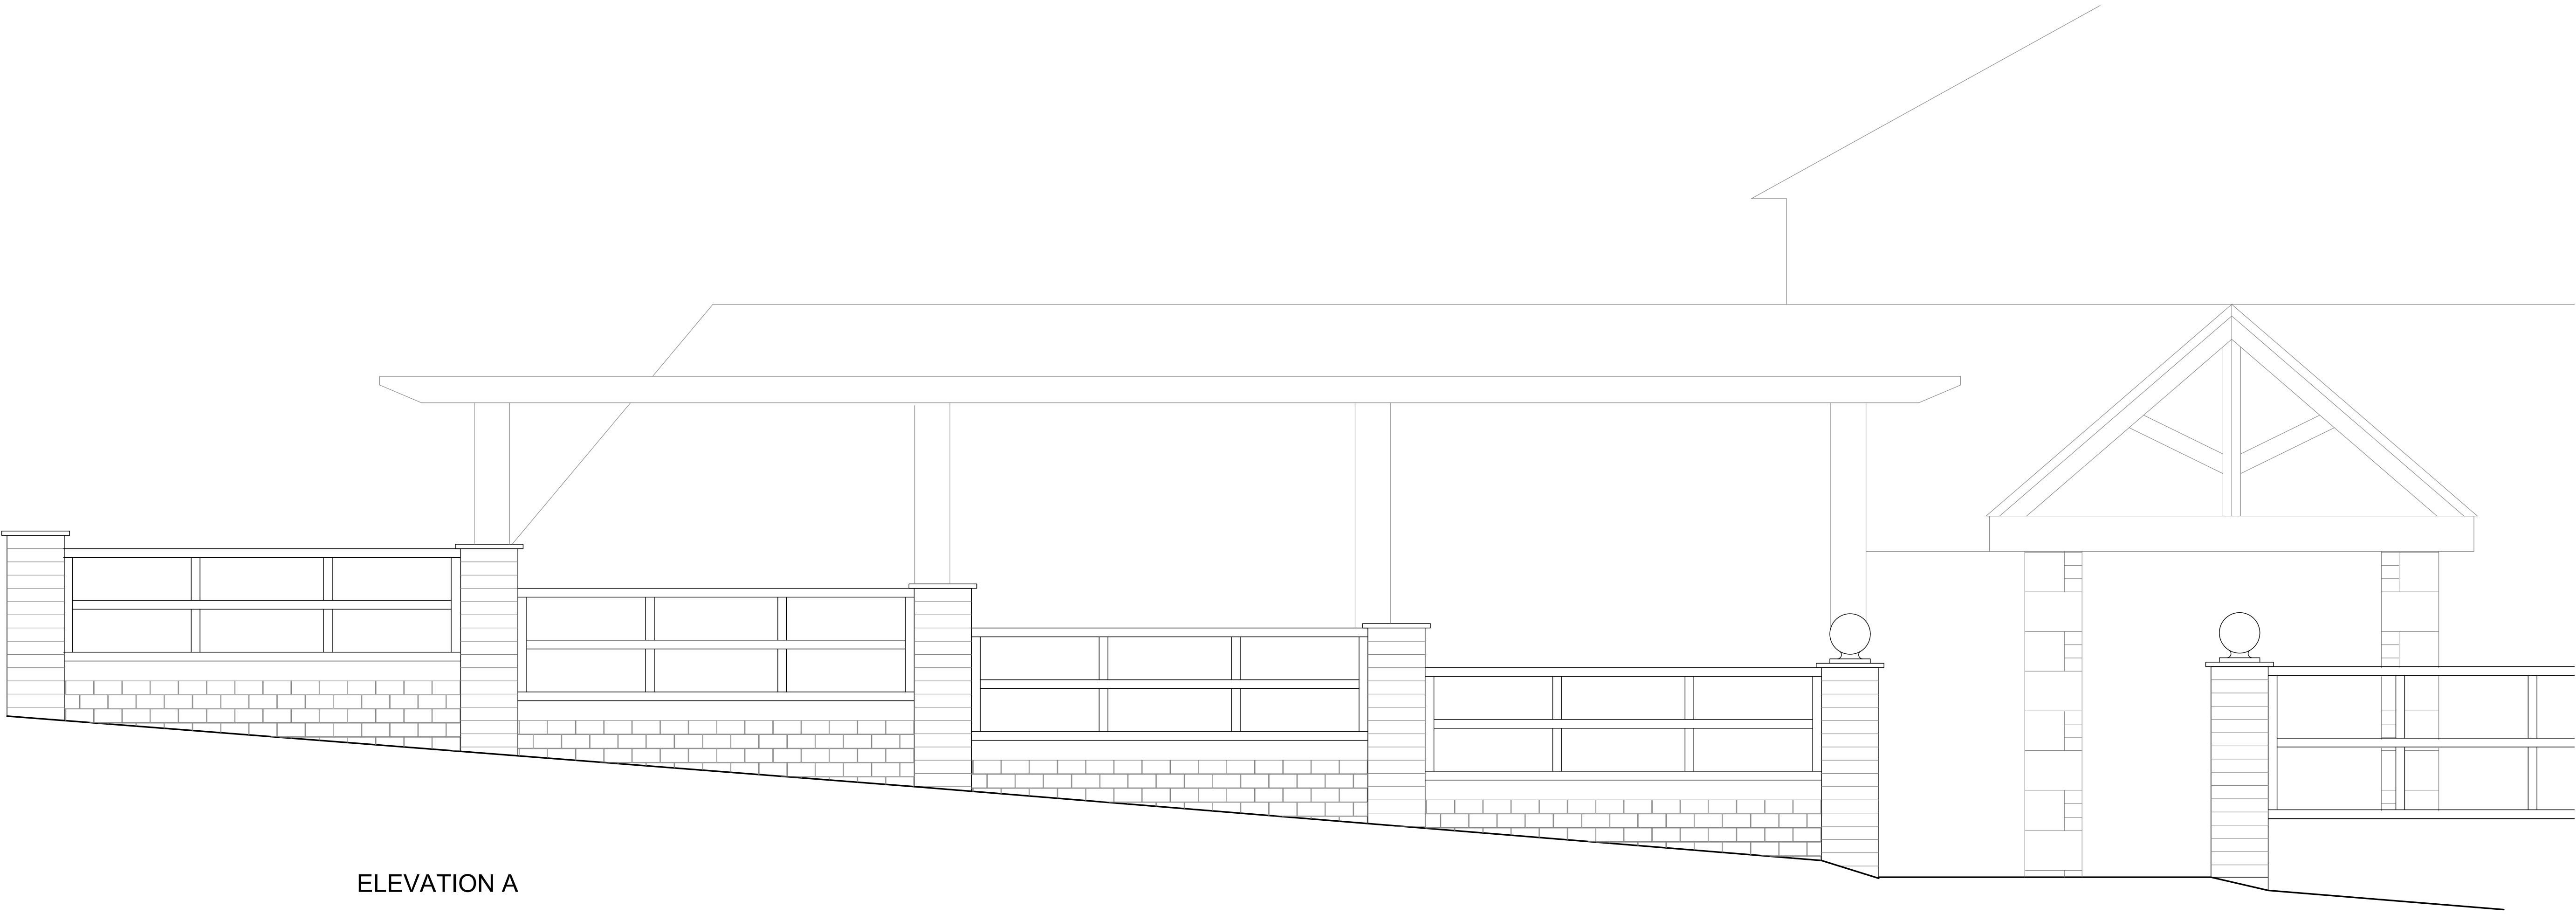

ELEVATION A

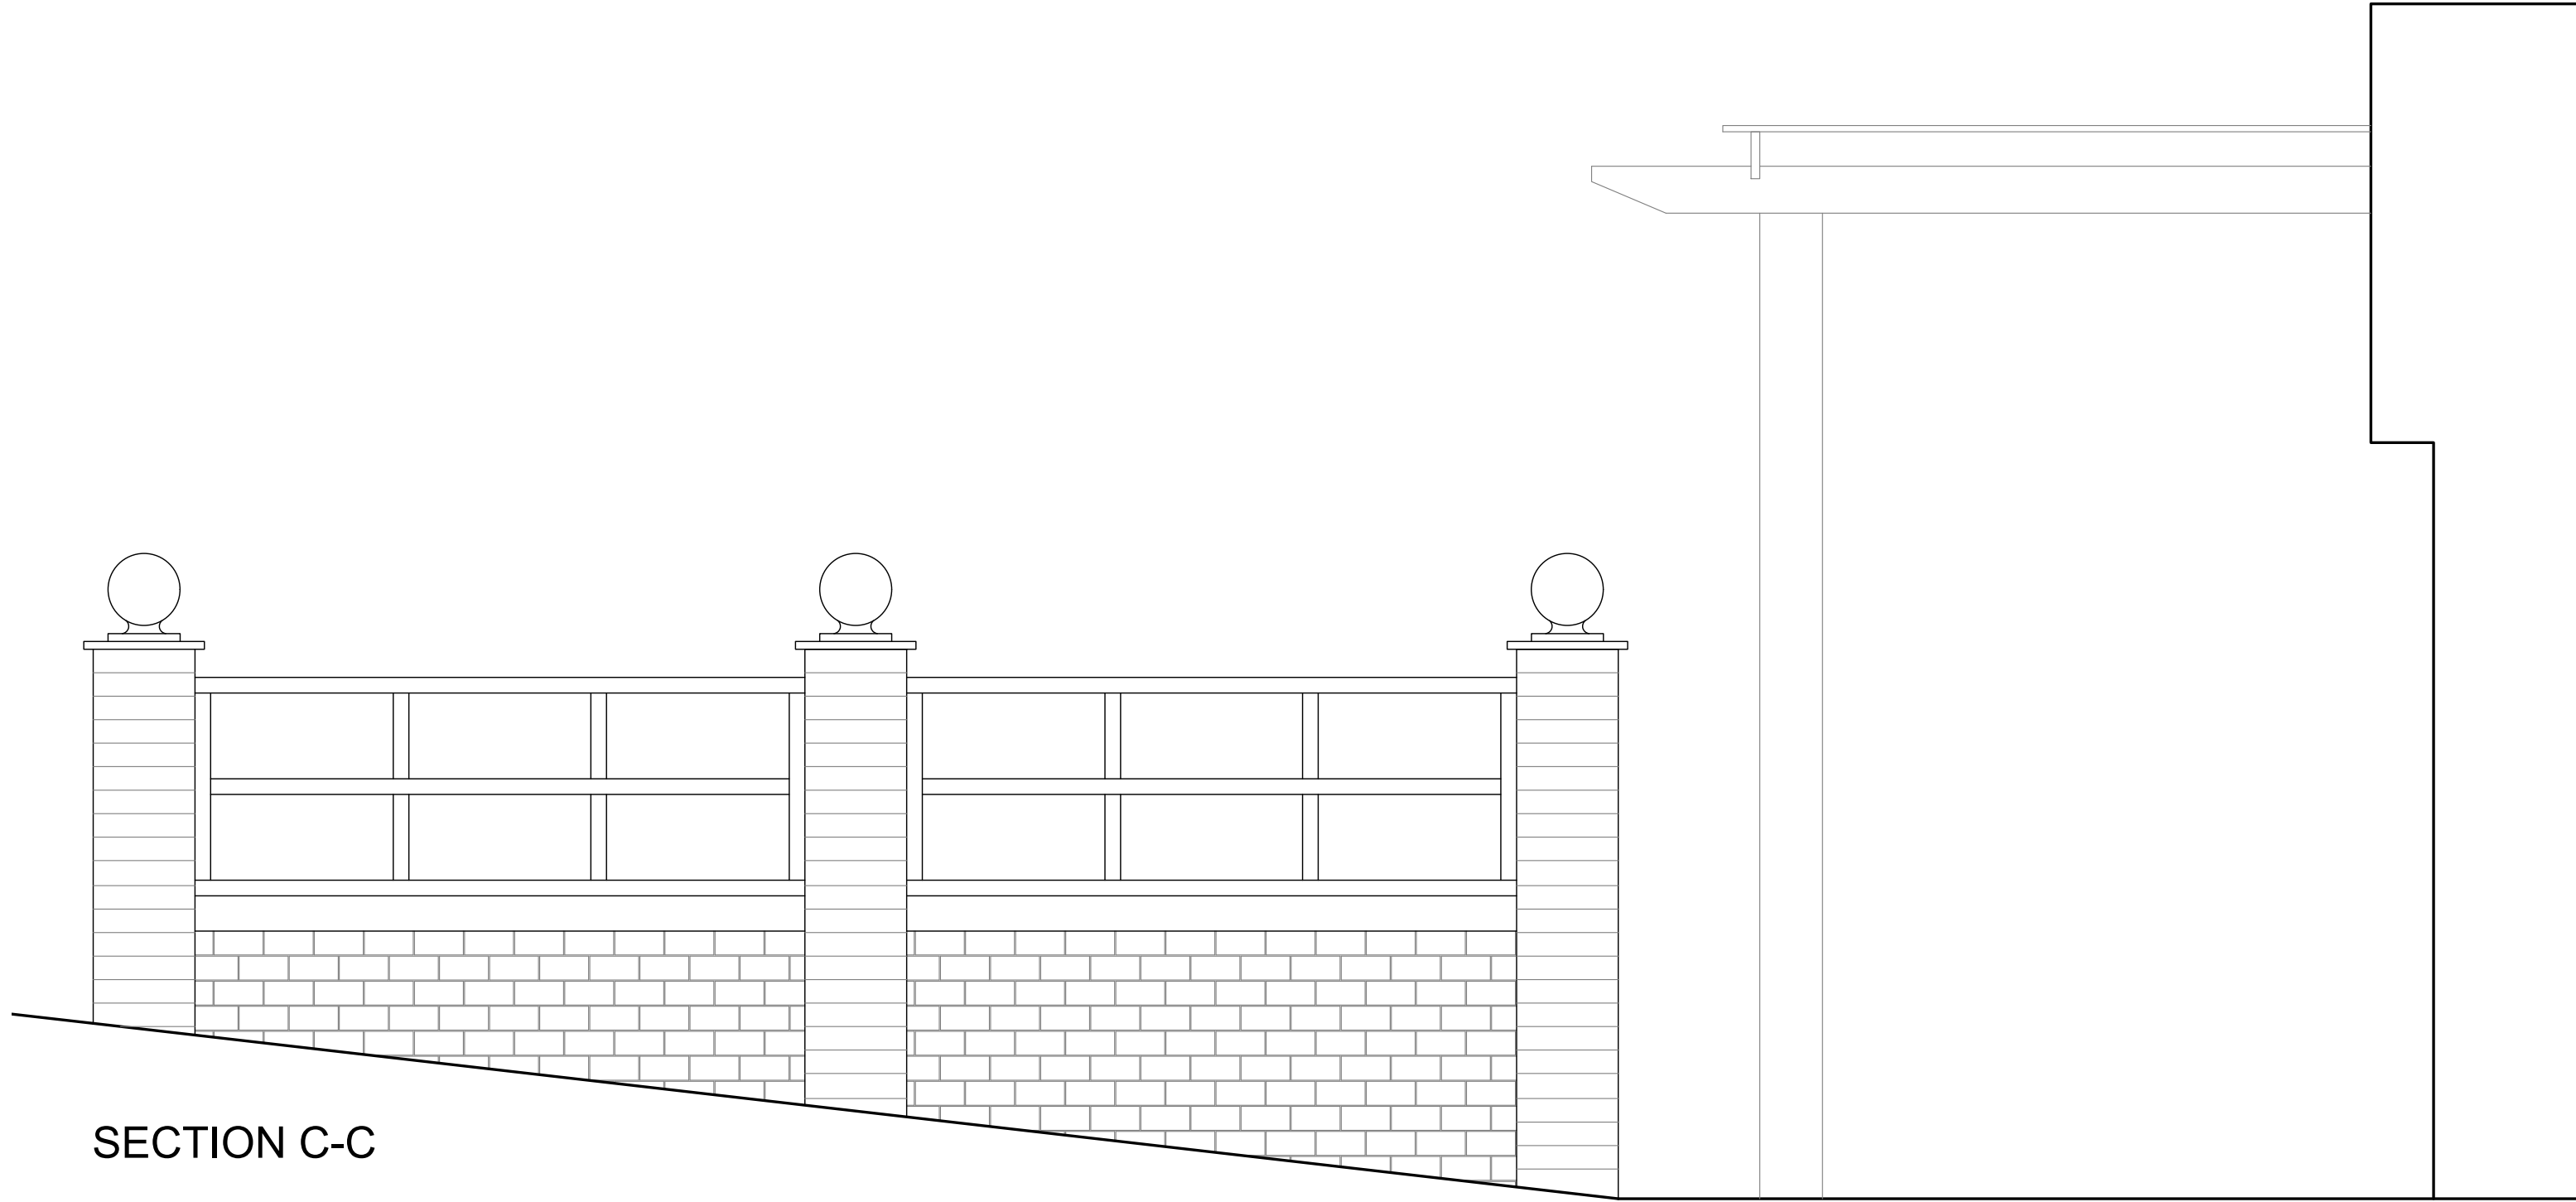

SECTION C-C

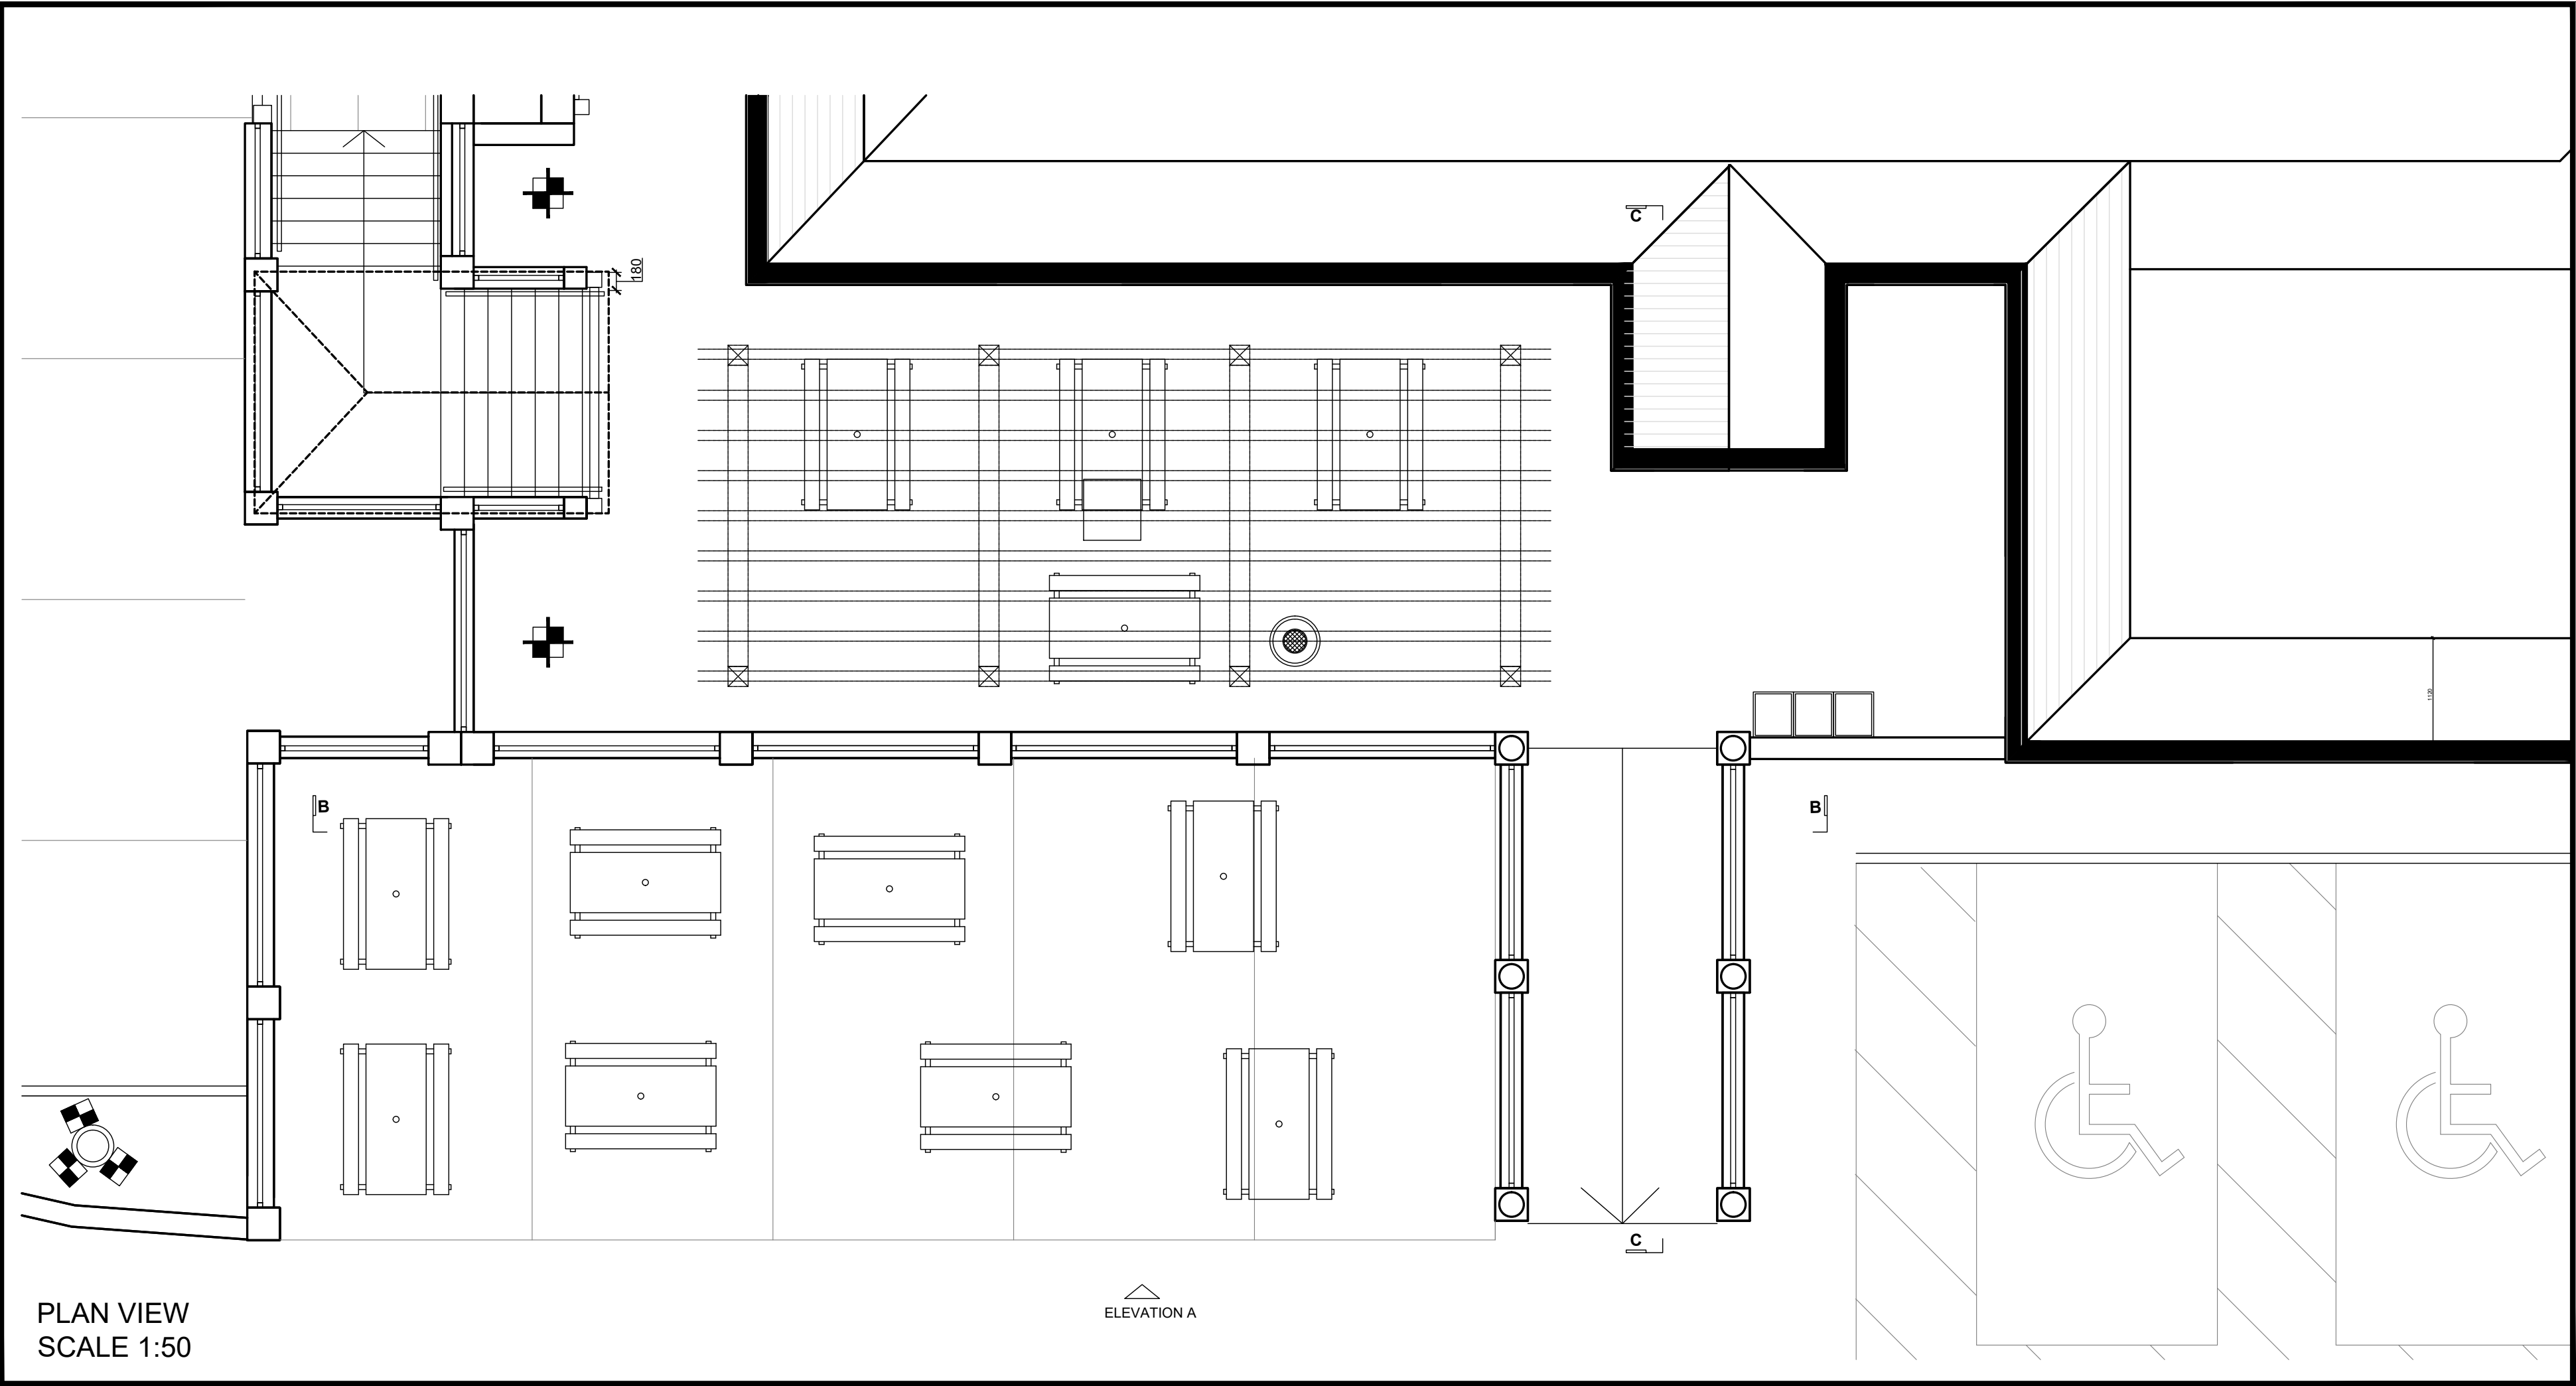

PLAN VIEW
SCALE 1:50

ELEVATION A