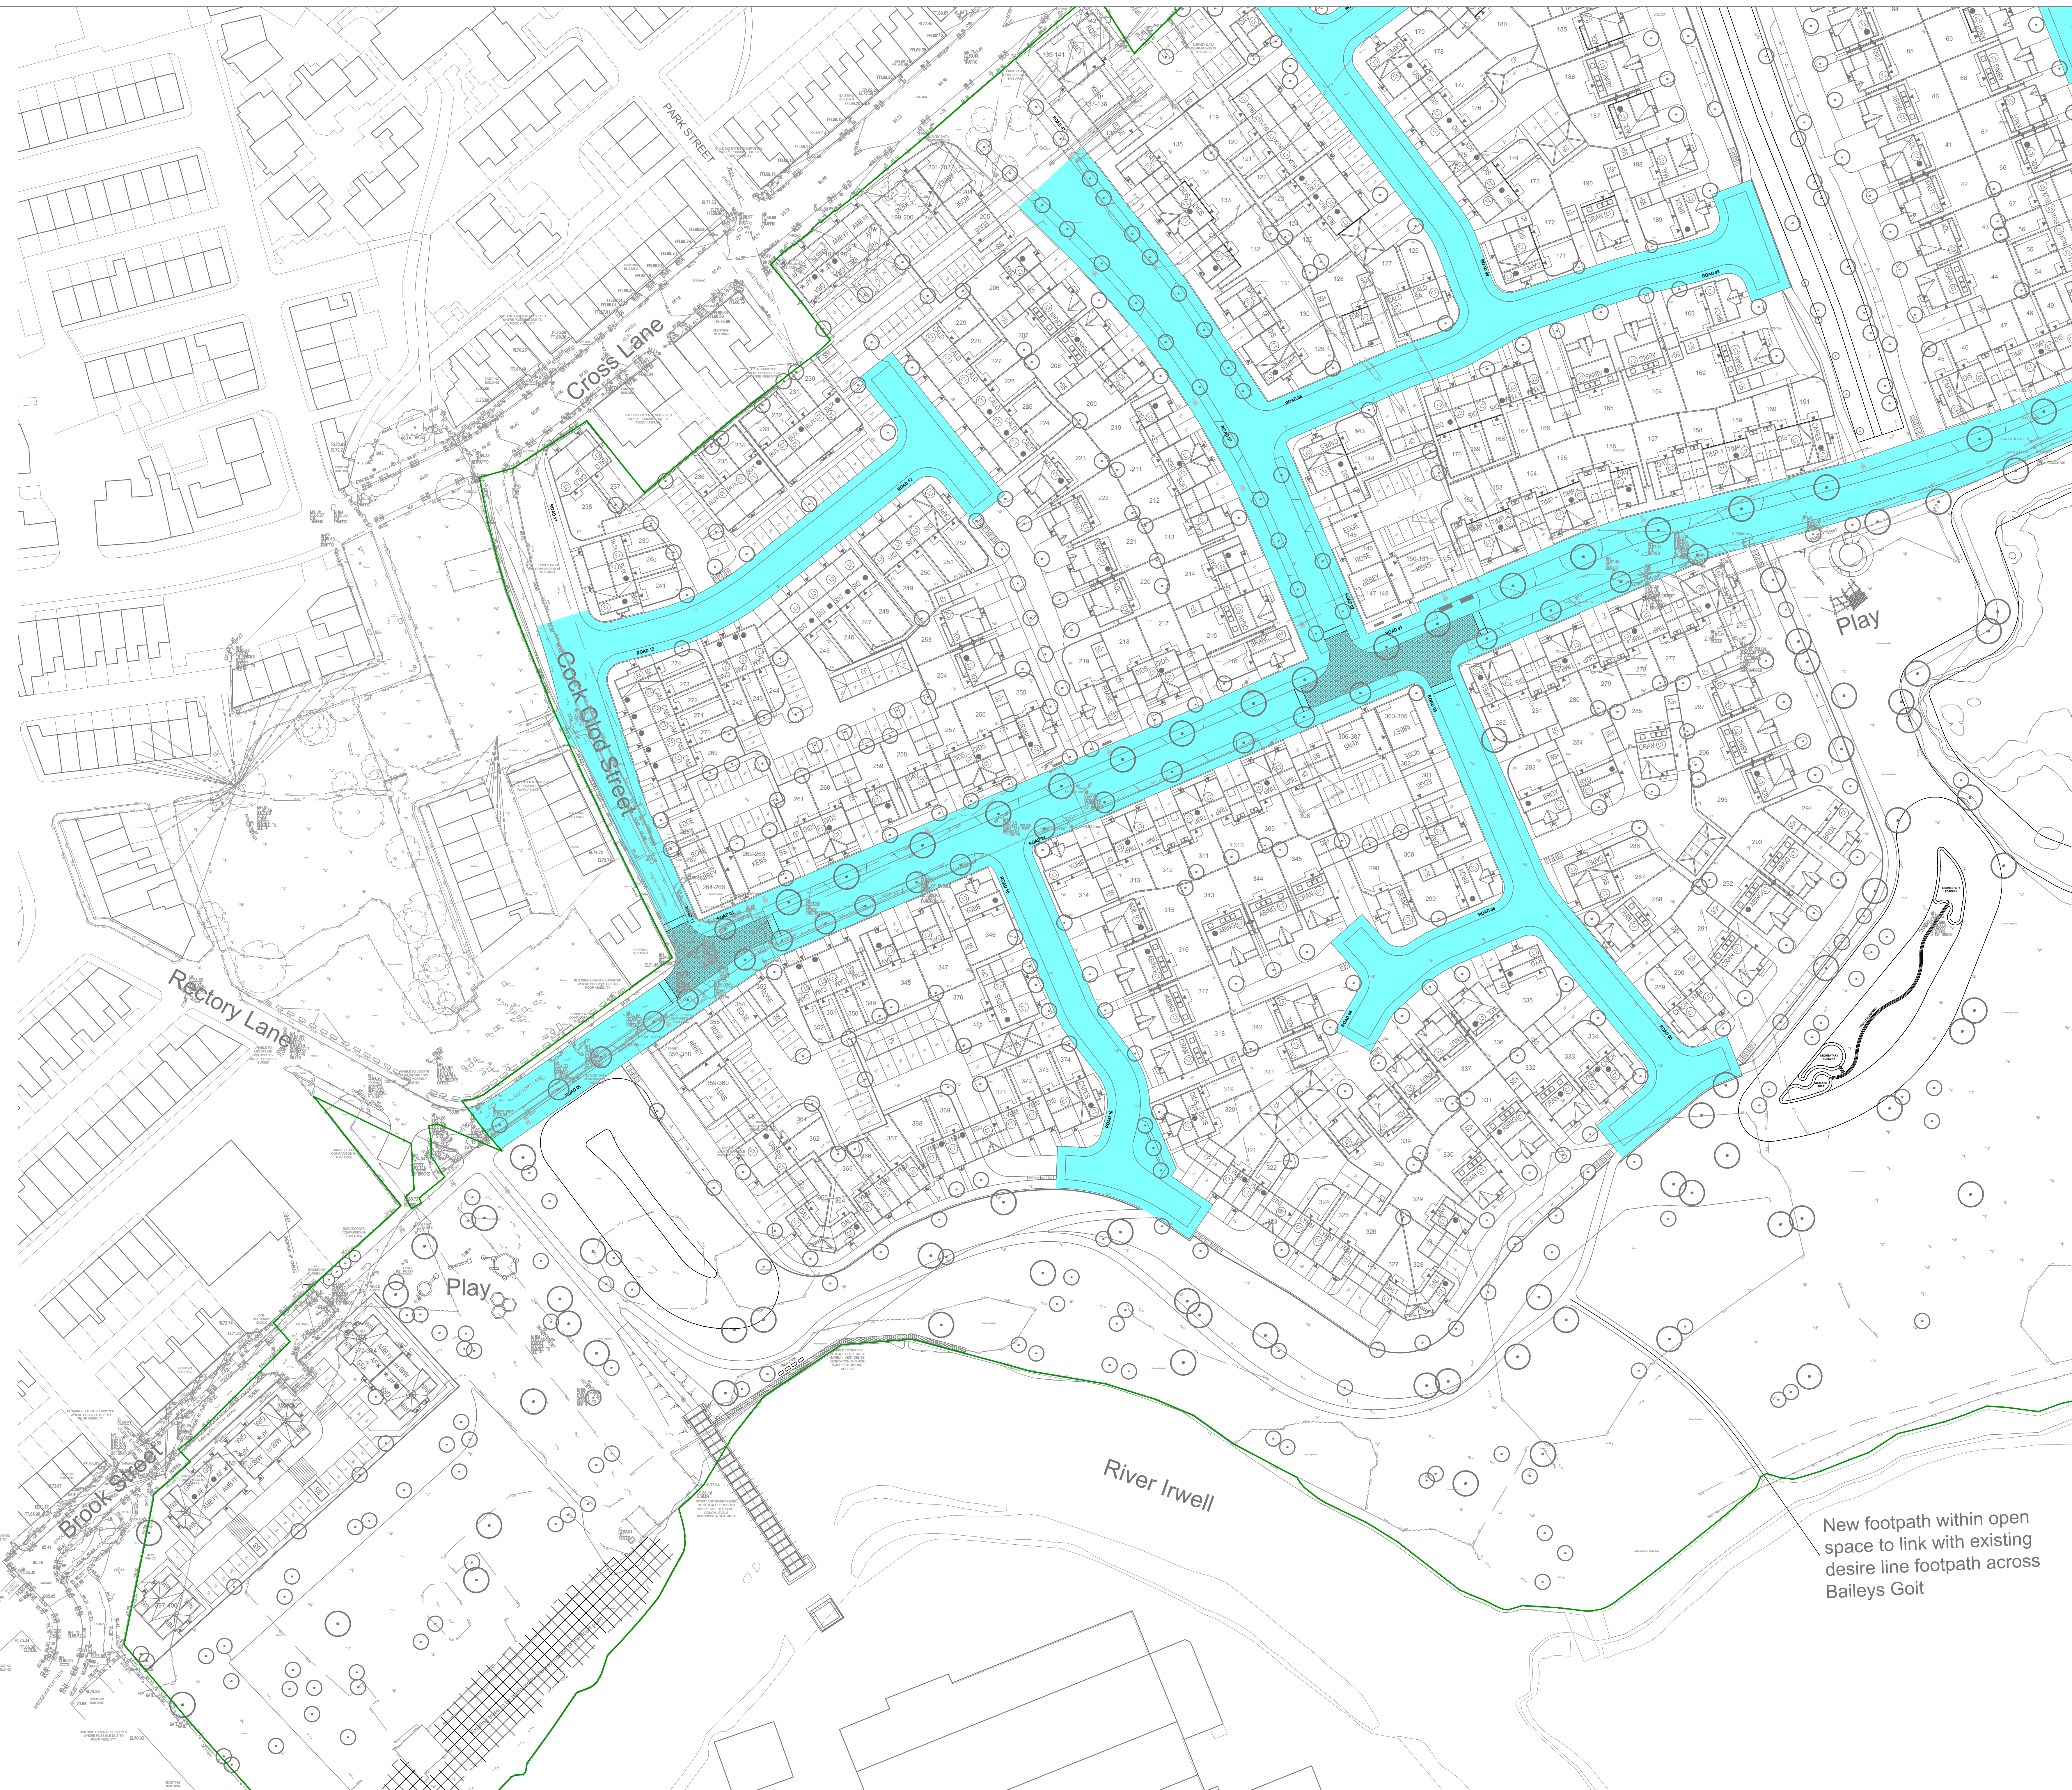


[illegible]


**GENERAL NOTE**

- [illegible]

### ADOPTABLE ROADS AND SEWERS

- [illegible]

### Extent of Adoption Legend:

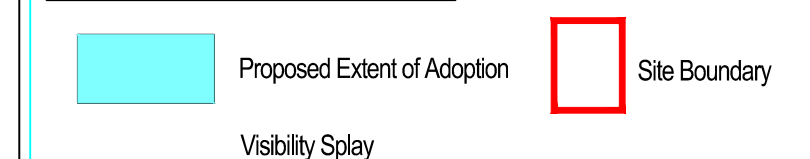

**EXISTING SEWERS/ UTILITIES HAVE BEEN SHOWN BASED ON PROVIDED SEWER RECORDS, CCTV, DRAINAGE SURVEYS & INTERPOLATION BETWEEN ALL INFORMATION AVAILABLE. EXACT LOCATION, SIZE, IL & CL OF EXISTING ASSETS NEEDS TO BE CONFIRMED PRIOR TO DETAILED DESIGN.**


|   |                                                             |            |    |
|---|-------------------------------------------------------------|------------|----|
| C | Externs of adoption amended to suit latest layout changes.  | 12/07/2024 | JP |
| B | Externs of adoption amended to suit latest layout changes.  | 27/10/2023 | LJ |
| A | Externs of adoption amended to suit latest planning layout. | 20/11/2023 | LJ |

|   |             |      |    |
|---|-------------|------|----|
| Rev.   | Description | Date | By |
| Drawing Status   |             |      |    |
| <div style="border: 2px solid black; padding: 5px; display: inline-block;"> <b>PLANNING</b> </div>   |             |      |    |
| Please note while these drawings may be used for tender purposes, drawings are subject to the Bury Highways approval as part of ongoing consultations and design checks. Amendments may therefore be requested |             |      |    |



|         |                                 |
|---------|---------------------------------|
| Project | Papermills, Bury,<br>Lancashire |
|---------|---------------------------------|

|       |                                                     |
|-------|-----------------------------------------------------|
| Title | Extents Of Adoption -<br>Layout Plan - Sheet 2 of 2 |
|-------|-----------------------------------------------------|

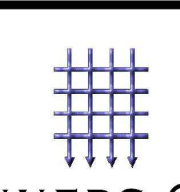

**BANNERS GATE**  
CIVIL, STRUCTURAL & ARCHITECTURAL DESIGN SERVICES  
10-11 Birmingham Street, Halesowen, West Midlands DY6 3HN

|                                                                       |                                 |
|-----------------------------------------------------------------------|---------------------------------|
| Tel: 0121 617 1500 Fax: 0121 617 1501<br>E-mail: mail@birmingsg.co.uk |                                 |
| Scale                                                                 | 1:500 @ A0                      |
| Date                                                                  | December 2022                   |
| File                                                                  | 22166 / dwgs / civils / current |
| Drawn                                                                 | LB                              |
| Checked                                                               | LJ                              |
| Drawing                                                               | 22166 / PL100 (ii) - C          |