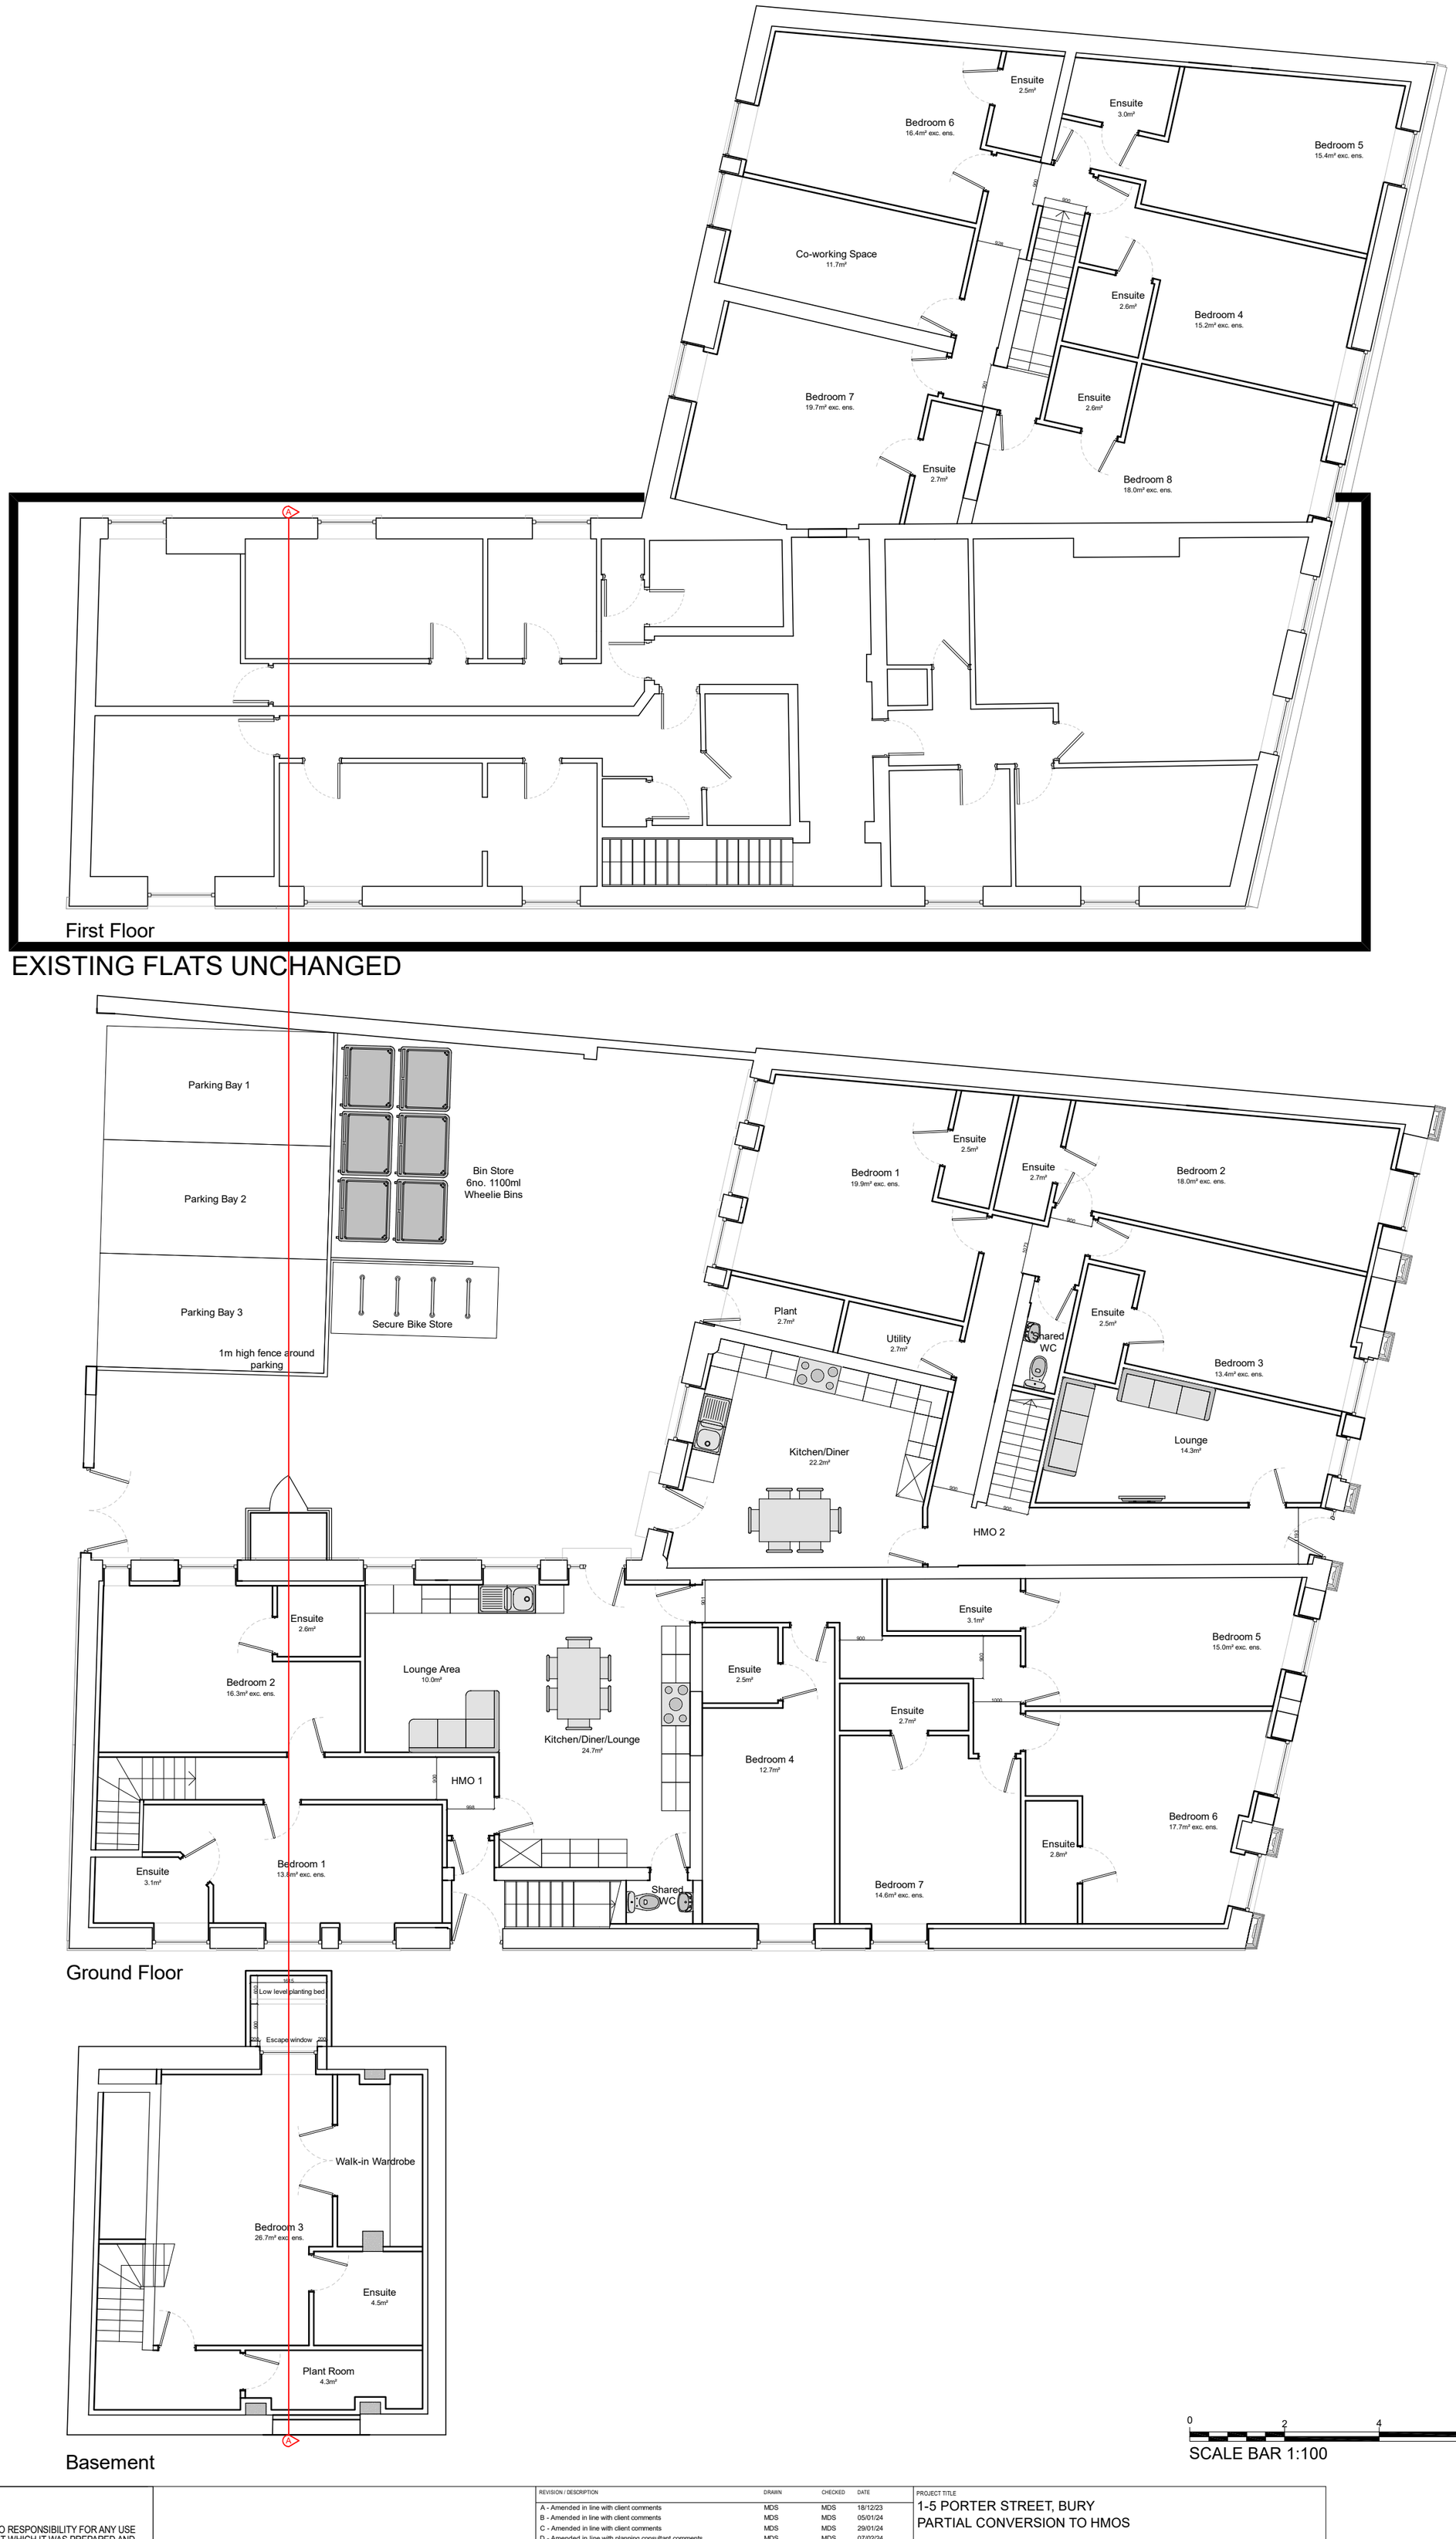



First Floor

EXISTING FLATS UNCHANGED

Ground Floor

Basement

SCALE BAR 1:100

0 2 4 6 8 10m

## NOTES

GRANT ERSKINE ARCHITECTS LTD SHALL HAVE NO RESPONSIBILITY FOR ANY USE MADE OF THIS DOCUMENT OTHER THAN FOR THAT WHICH IT WAS PREPARED AND ISSUED.

ALL DIMENSIONS SHOULD BE CHECKED ON SITE.

DO NOT SCALE FROM THIS DRAWING.

ANY DRAWING ERRORS OR DIVERGENCES SHOULD BE BROUGHT TO THE ATTENTION OF GRANT ERSKINE ARCHITECTS LTD AT THE ADDRESS SHOWN BELOW.

| REVISION / DESCRIPTION | DRAWN | CHECKED | DATE |
|---|---|---|---|
| A - Amended in line with client comments | MDS | MDS | 18/12/23 |
| B - Amended in line with client comments | MDS | MDS | 05/01/24 |
| C - Amended in line with client comments | MDS | MDS | 29/01/24 |
| D - Amended in line with planning consultant comments | MDS | MDS | 07/02/24 |
| E - Amended in line with client comments | MDS | MDS | 14/02/24 |
| F - Amended in line with client comments | MDS | MDS | 15/02/24 |

PROJECT TITLE
1-5 PORTER STREET, BURY
PARTIAL CONVERSION TO HMOS

PROJECT NUMBER
20231116

DRAWING TITLE
PROPOSED
PLANS

SCALE
1:100 @A2

DATE
27/11/23

DRAWING No.
(0-)A001

REVISION
F

GRANT ERSKINE ARCHITECTS
Minshull House
67 Wellington Road North
Stockport
SK4 2LP

07974 099796
0161 236 9761

info@granterskinearchitects.com
www.granterskinearchitects.com
Grant Erskine Architects Limited Reg. No. 07477118