
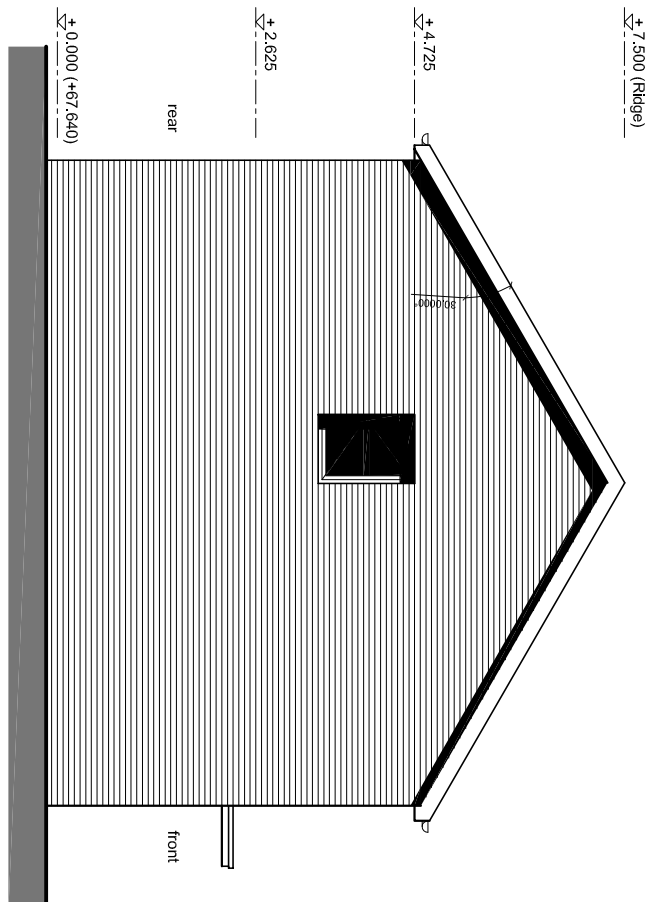
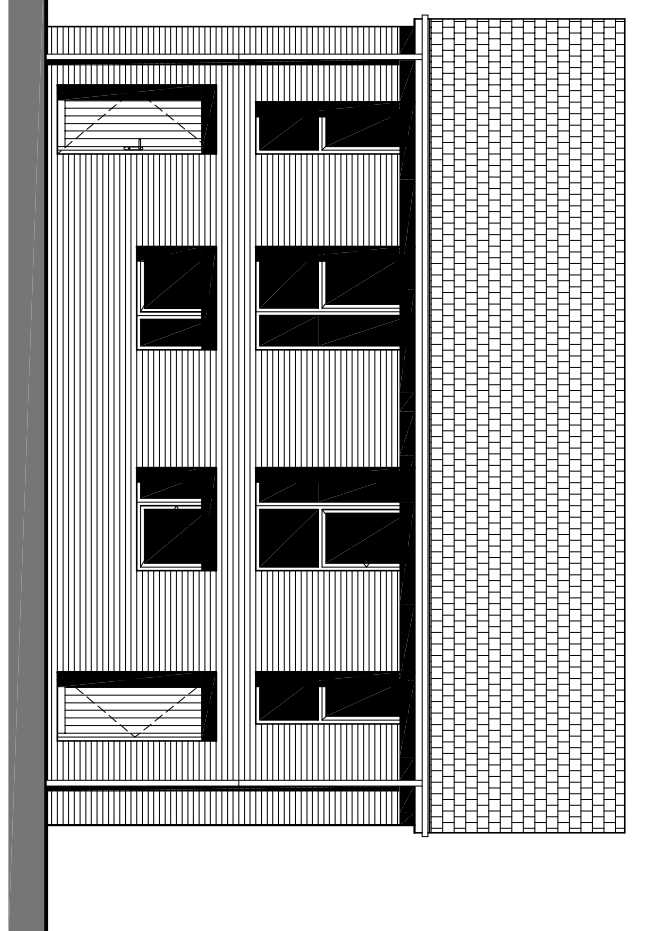
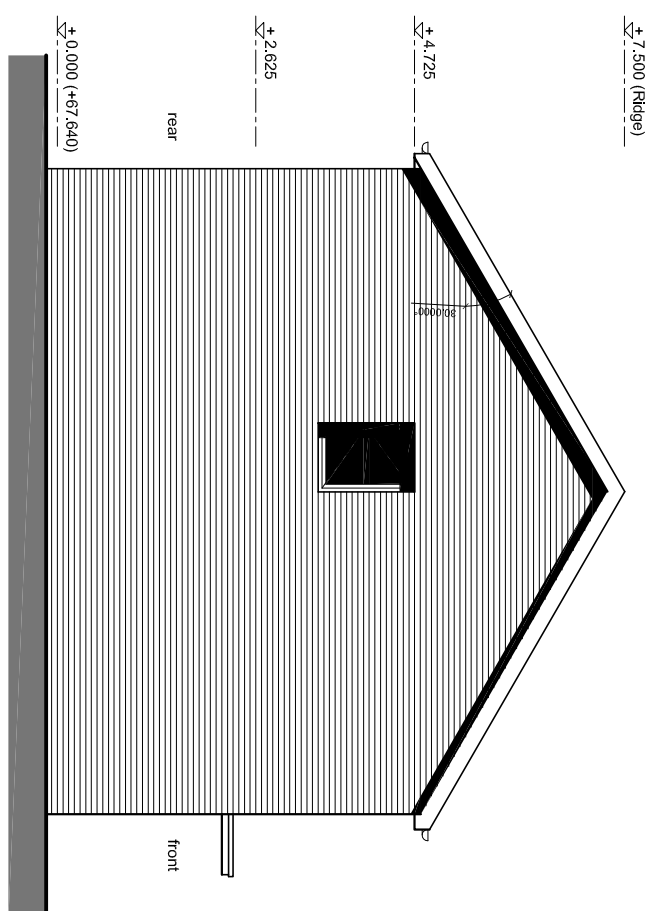
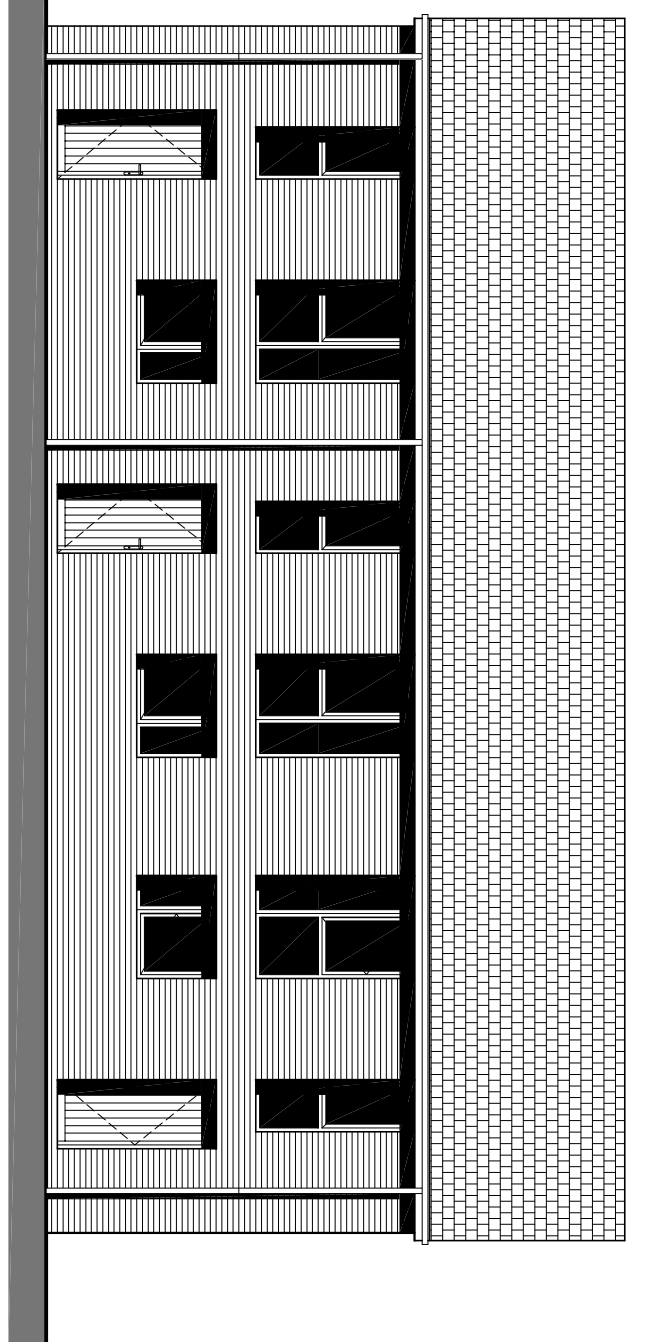
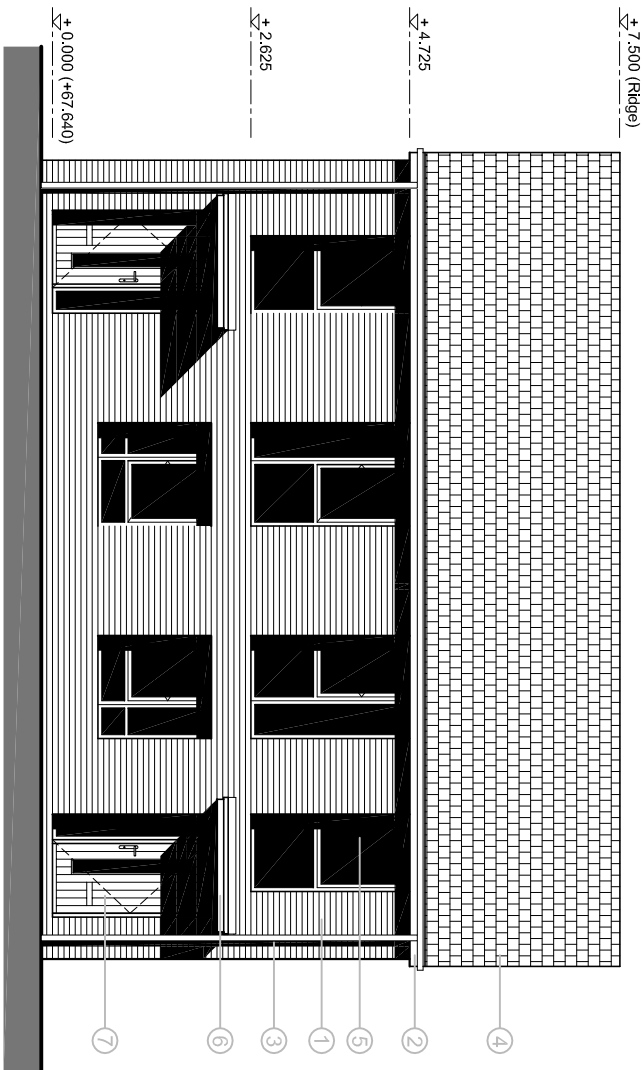
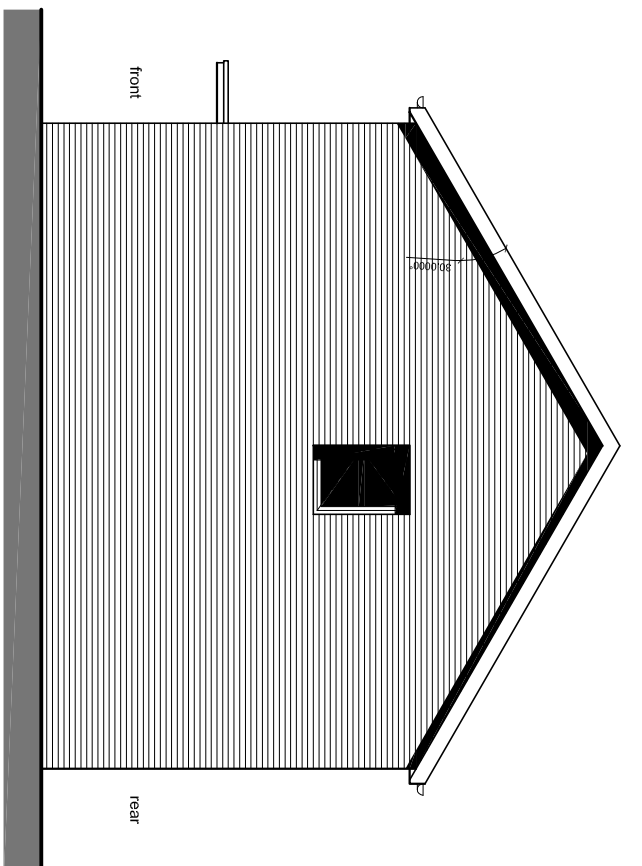
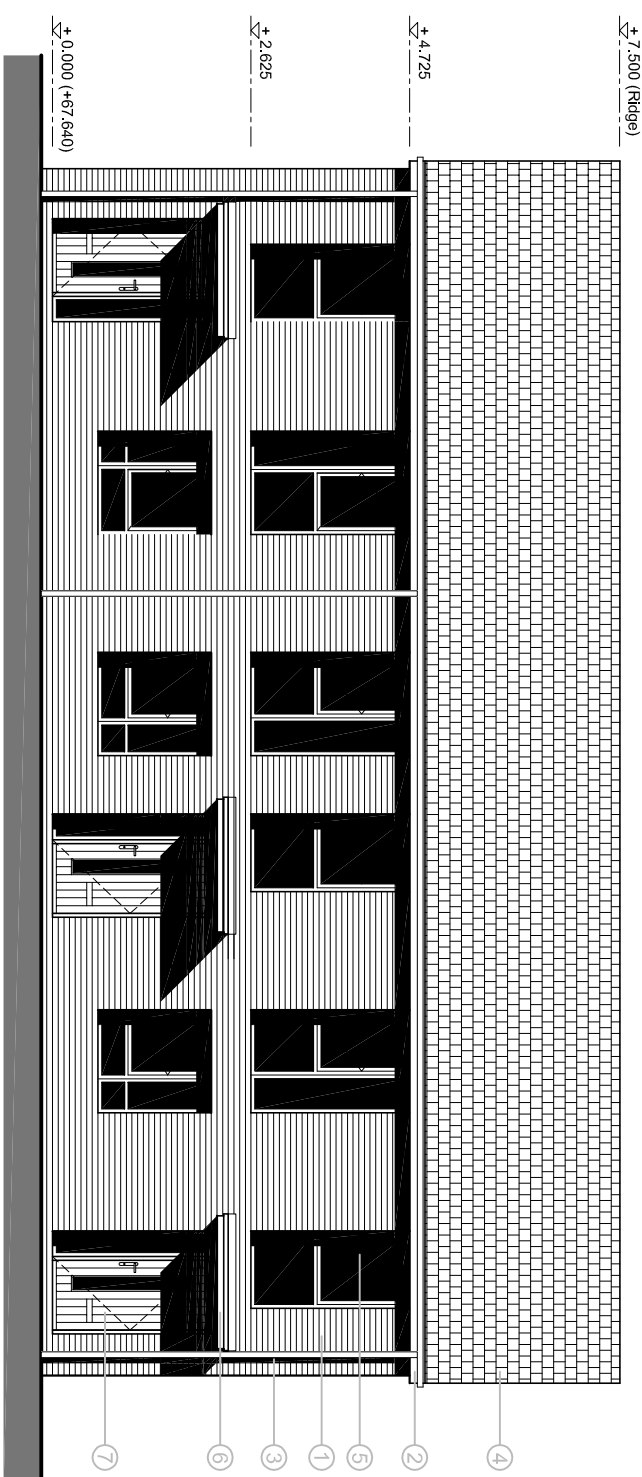
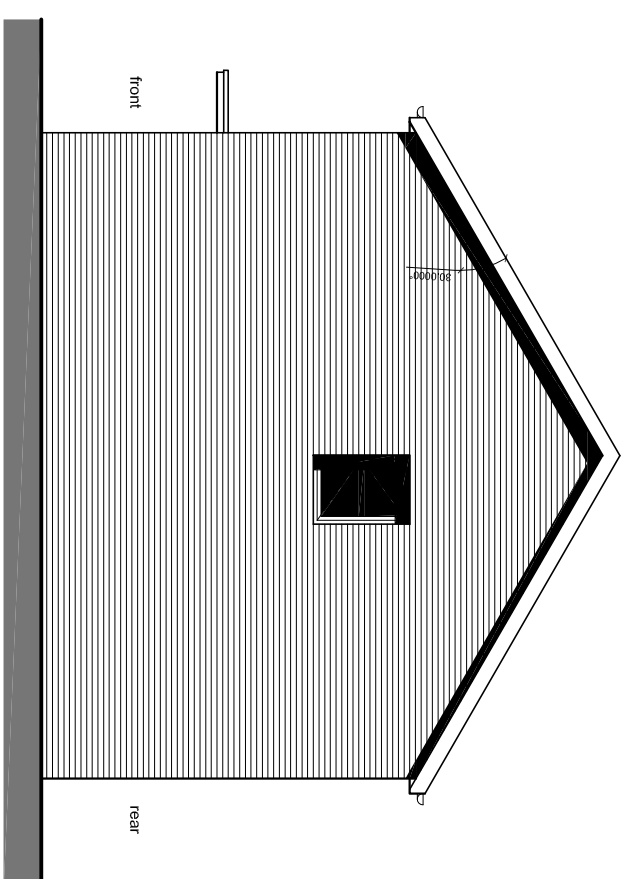
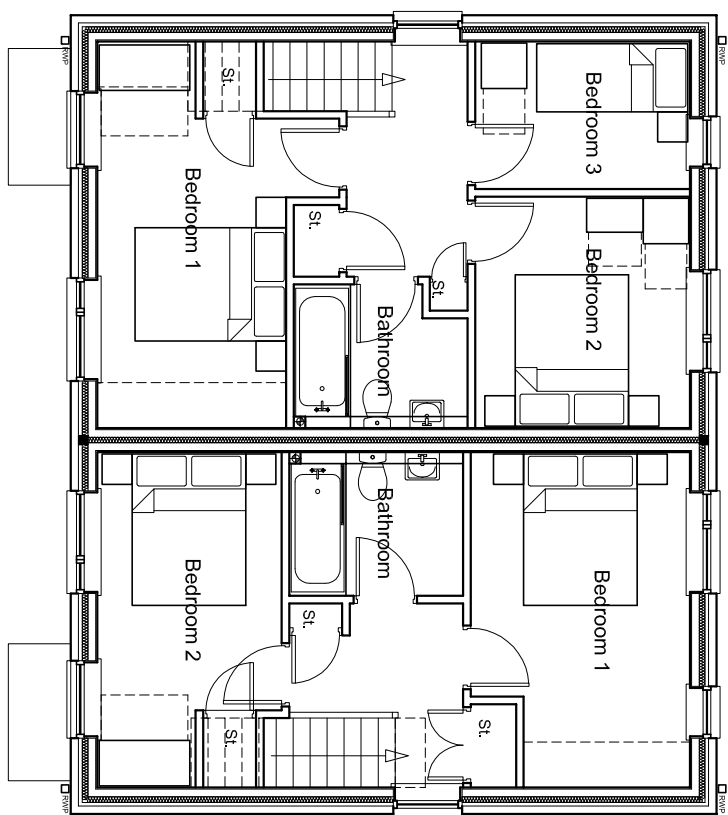


Side Elevation
Plot's 1, 19 & 21Rear Elevation
Plots 1 - 2 & 19 - 22Side Elevation
Plot 3Rear Elevation
Plot's 3 - 5

Front Elevation
Plot's 1 - 2 & 19 - 22

Side Elevation
Plot's 2, 20 & 22Front Elevation
Plots 3 - 5Side Elevation
Plots 5

First Floor Plan
Plot's 1 - 2 & 19 - 22

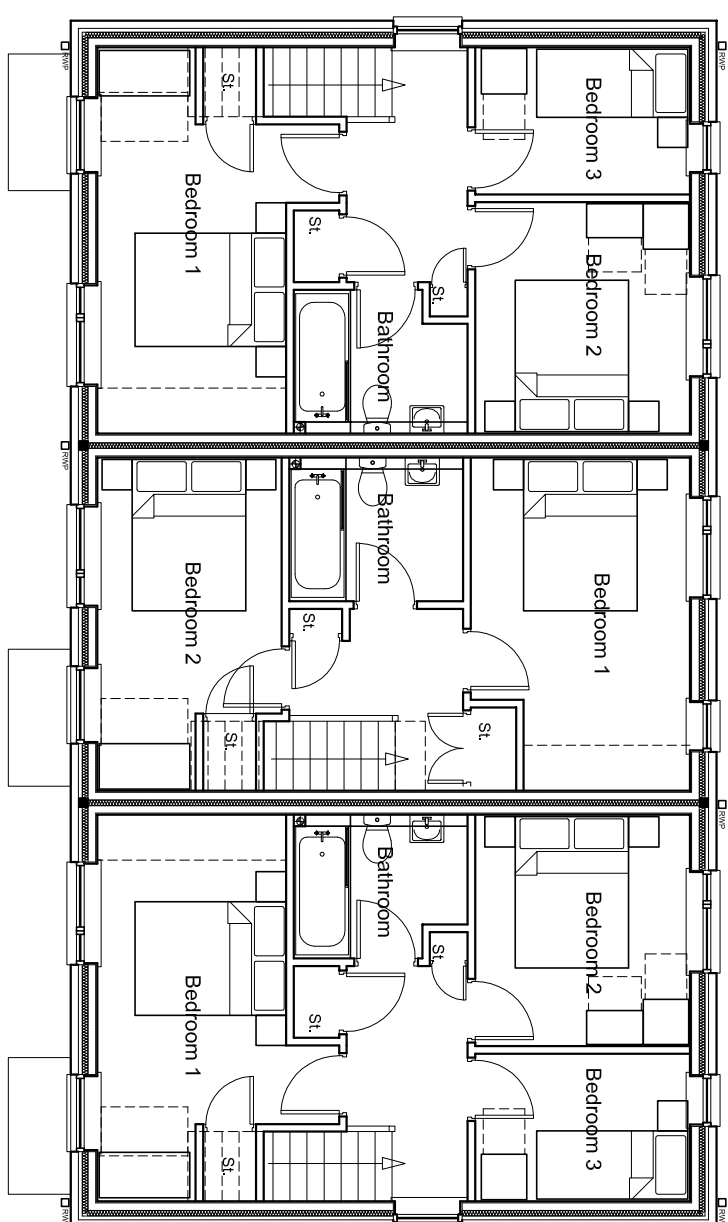


First Floor Plan
Plot's 3 - 5

Material Legend




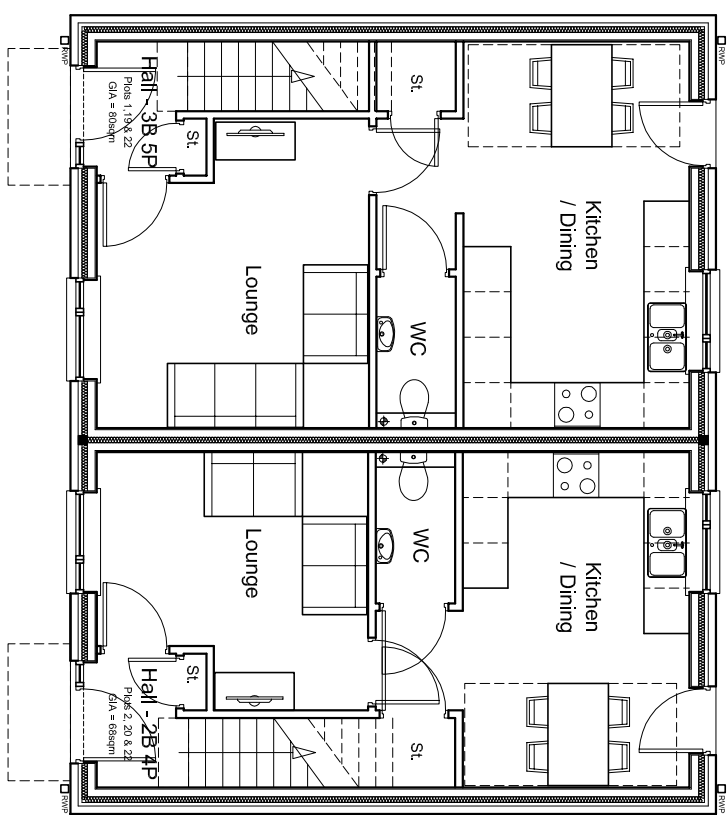


Ground Floor Plan


Plot's 1 - 2 & 19 - 22

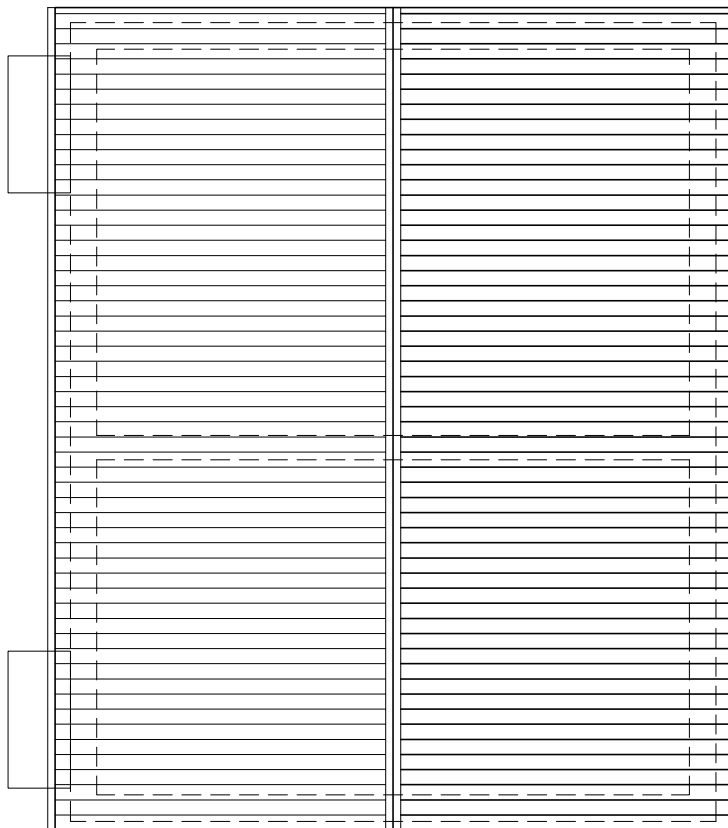

Roof Plan
Plots 1 - 2 & 19 - 22

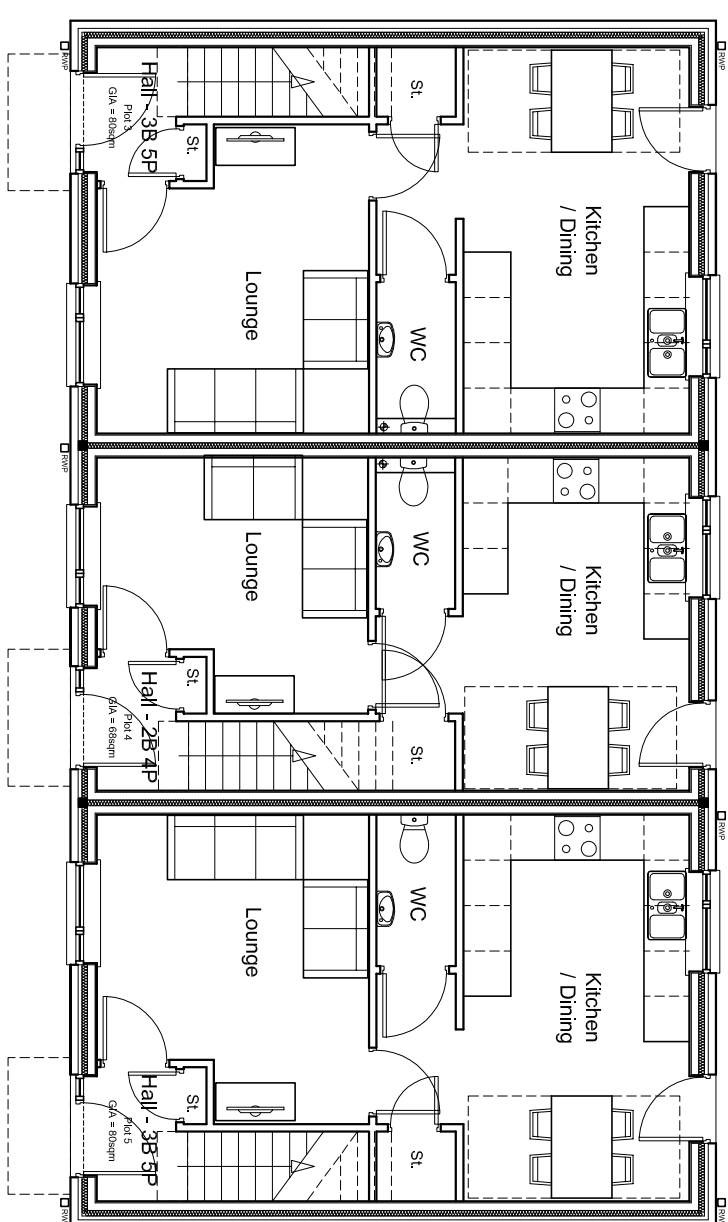

Ground Floor Plan
Plot's 3 - 5

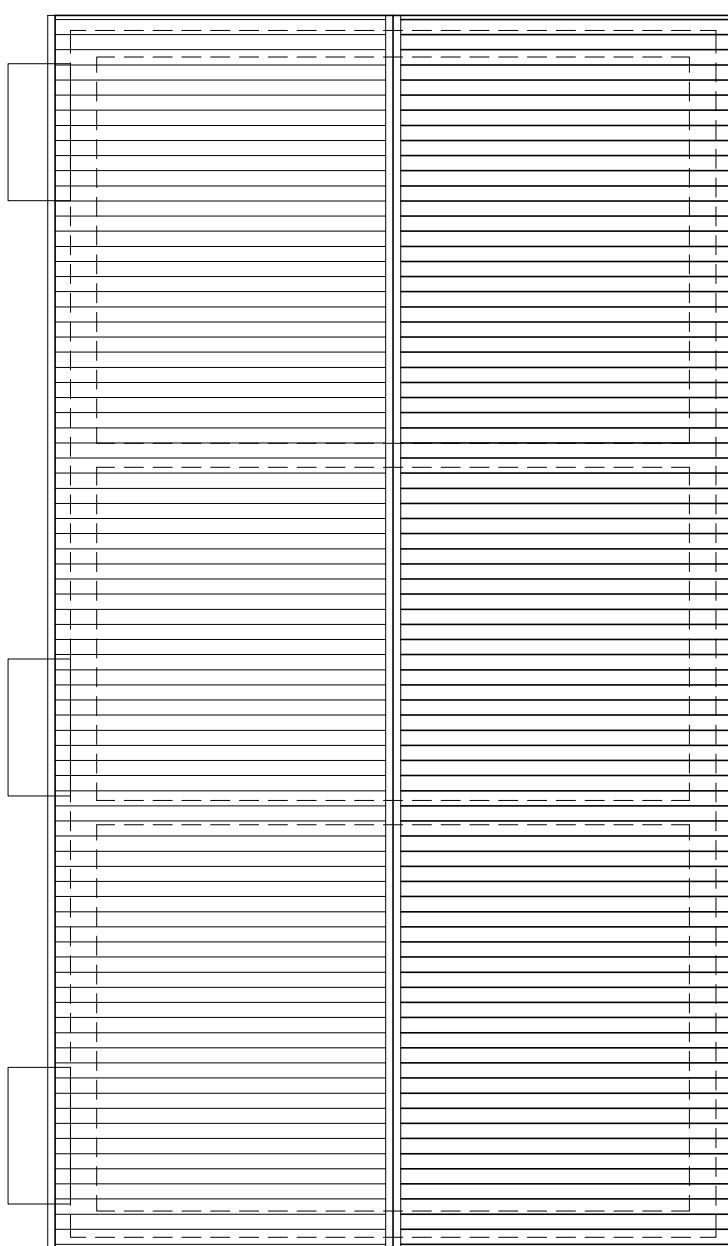

Roof Plan Plot's 3 - 5