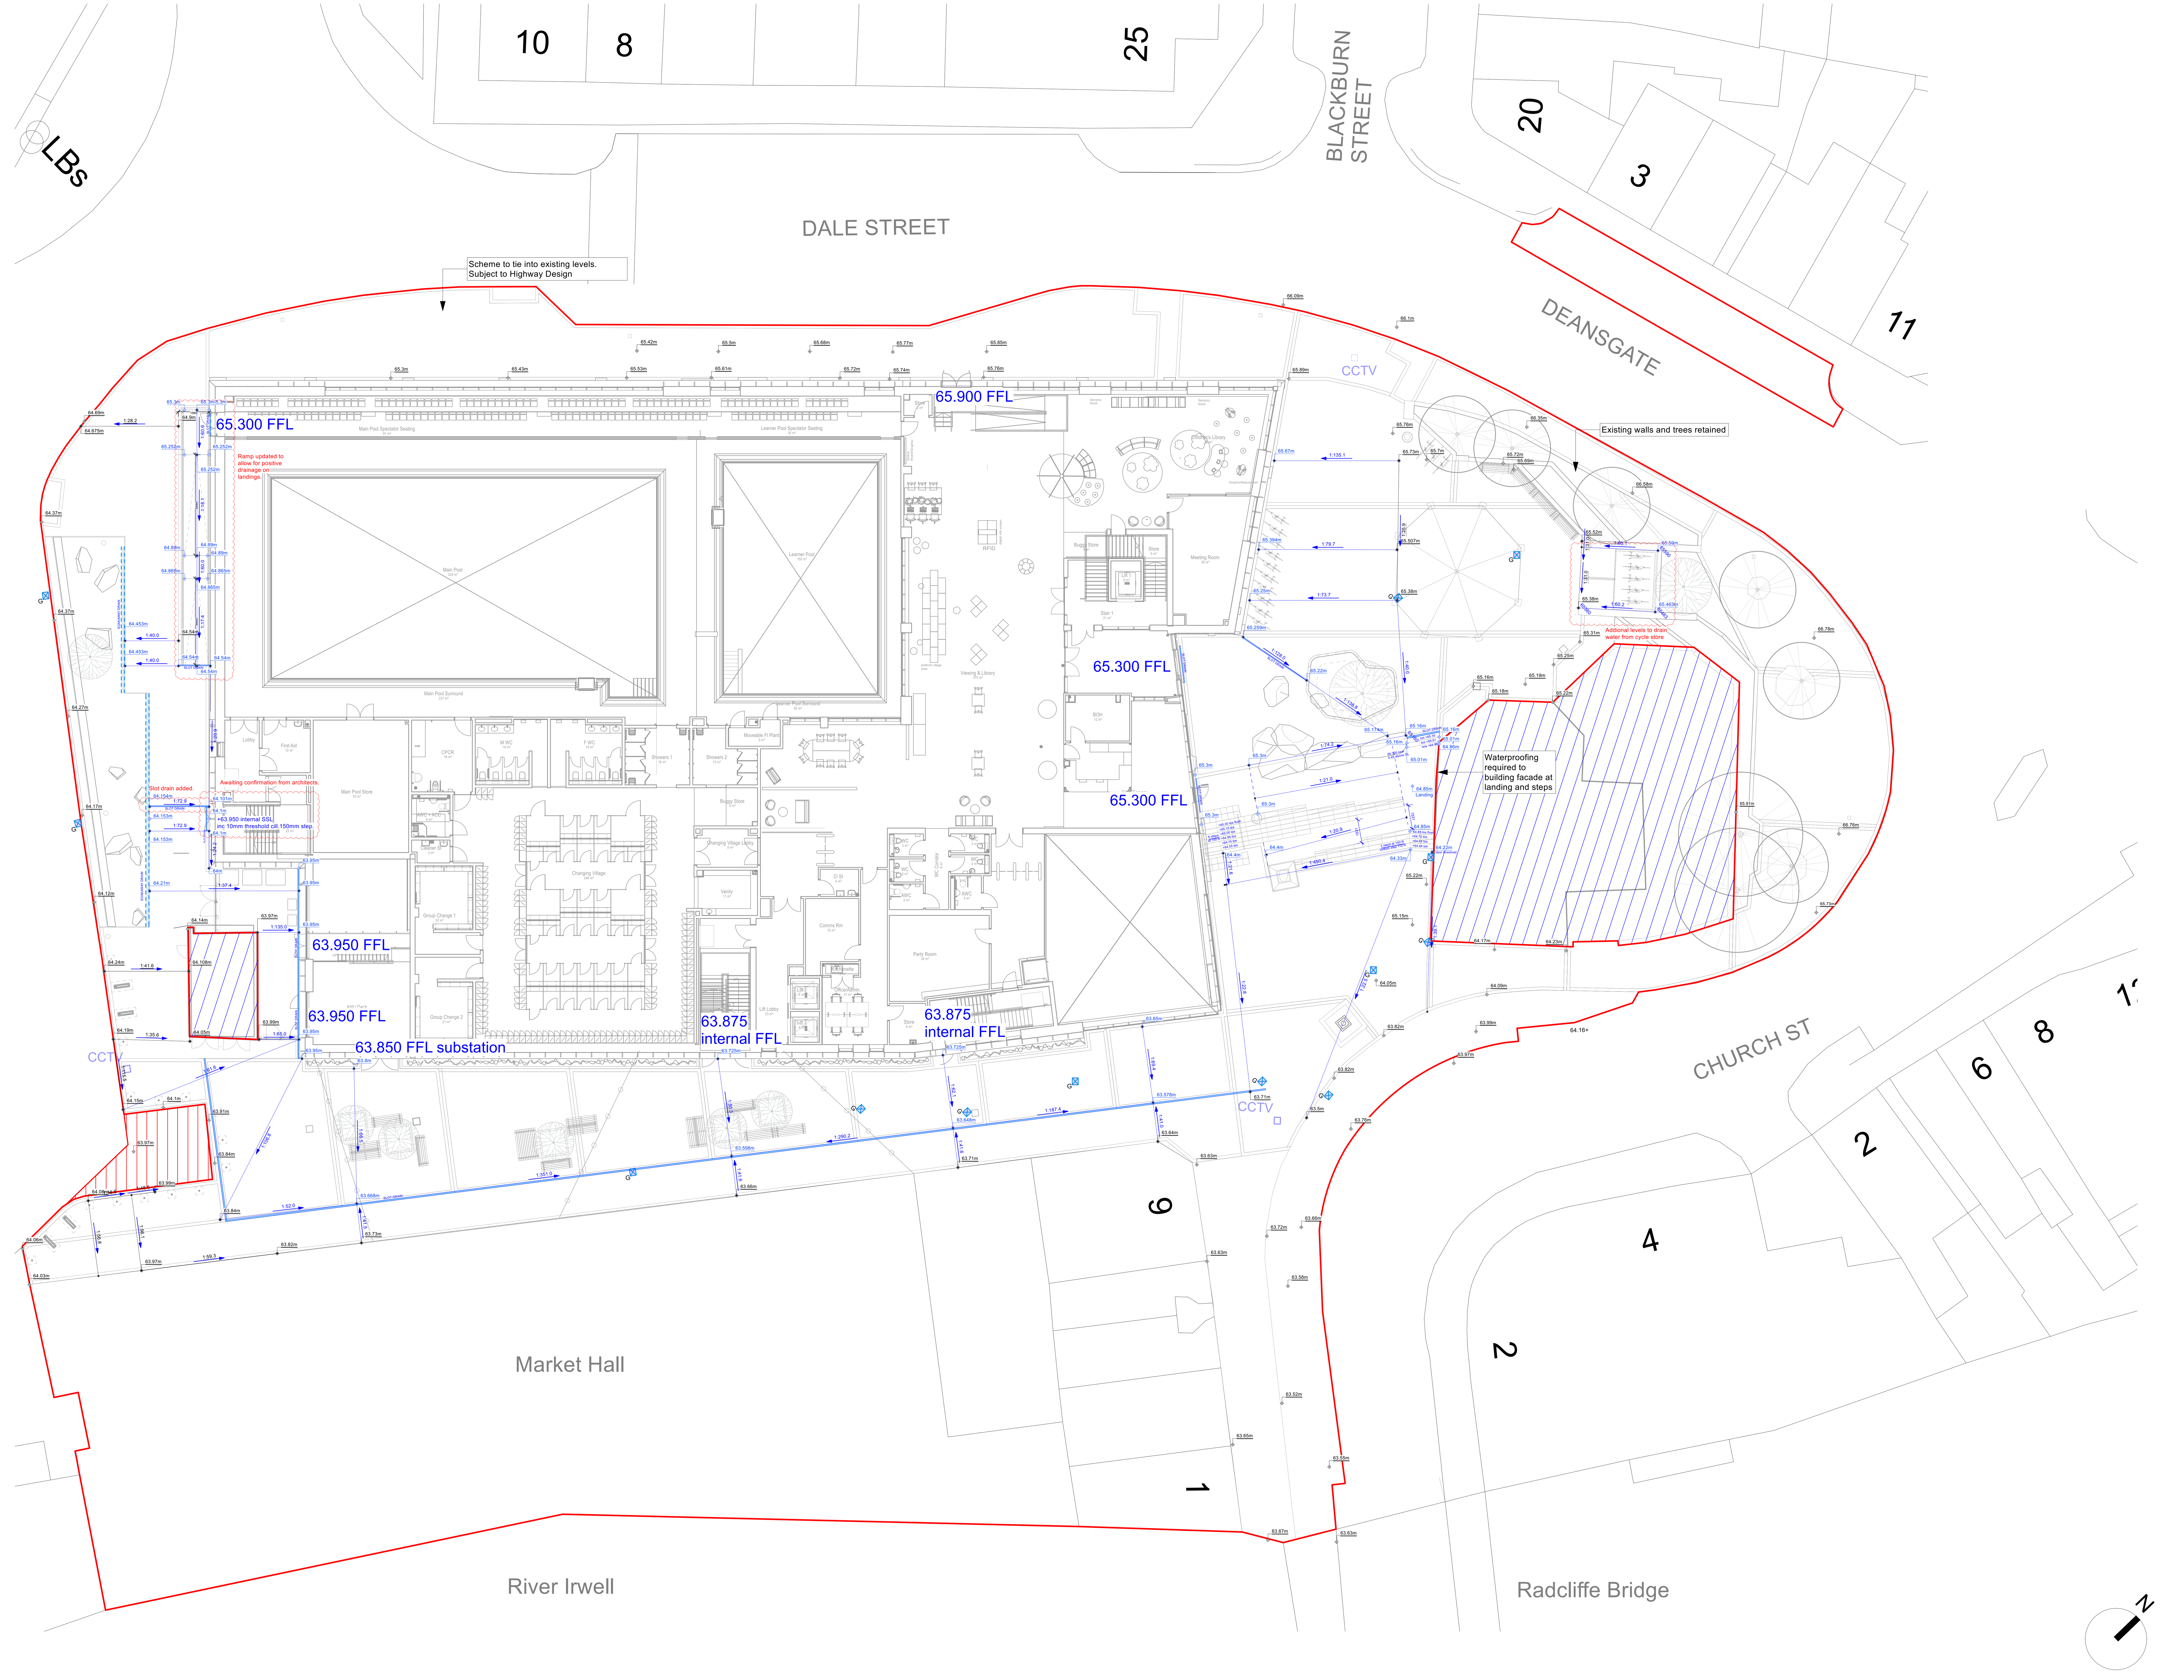


THIS DRAWING IS COPYRIGHT PROTECTED AND MAY NOT BE REPRODUCED IN WHOLE OR PART WITHOUT WRITTEN AUTHORITY FROM THE OWNER.

NOTES:
1. Do not scale from this drawing.
2. Always work to noted dimensions.
3. All dimensions are in millimetres unless otherwise stated.
4. All setting out, levels and dimensions to be agreed on site.
5. The dimensions of all materials must be checked on site before being laid out.
6. This drawing must be read with the relevant specification clauses and detail drawings.
7. Order of construction and setting out to be agreed on site.

KEY:

Project Redline Boundary

Unadopted Area

Existing Site Structures - no proposed works

Line of Design Responsibility
- Demarcated with in ground flush studs

SPOT LEVEL - Existing
Levels as per Topographic Survey

SPOT LEVEL - Proposed

FALLS - Proposed

INDICATIVE LOCATION FOR SLOT DRAIN
- Laid to falls
- Refer to engineers drawings for details on exact location

EXISTING GULLY LOCATION
- Laid to falls

PROPOSED GULLY LOCATION
- Refer to engineers drawings for details on exact location. laid to falls

PROPOSED SOAKAWAY LOCATION
- Below soil perforated pipe
- Refer to engineers drawings for details on exact location. laid to falls

NOTE:
All drainage and manholes to be coordinated with drainage engineer's.

Revision	Date	Description	Drawn	Apprvd.
S3-C02	03-05-2024	Construction	JTO	RM
S3-C01	03-04-2024	Construction	JTO	RM
S3-P13	28-06-2023	Highway & Binstore updates	RM	RM
S3-P12	26-05-2023	Stage 04 Issue	JTO	RM
S2-P11	23-02-2023	BIN STORE SHOWN	RM	RM
S2-P10	17-02-2023	FOR PLANNING	RM	RM
S2-P09	27-01-2023	STAGE 03	JTO	RM
S2-P08	24-01-2023	STAGE 03	JTO	RM
S2-P07	23-01-2023	STAGE 03	JTO	RM
S2-P06	17-10-2022	STAGE 03	JTO	RM
S2-P05	05-08-2022	STAGE 03	JTO	RM
S2-P04	19-07-2022	STAGE 03	JTO	RM
S2-P03	16-06-2022	STAGE 03	JTO	RM
S2-P02	10-05-2022	STAGE 03	JTO	RM
S2-P01	05-05-2022	STAGE 03 DRAFT	JTO	RM

Planit I.E. Limited
E: info@planit-ie.com W: planit-ie.com
MANCHESTER
2 Back Grafton St , Altrincham, WA14 1DY
T: 0161 928 9281

LONDON
Unit 6 Waterside, 44-48 Wharf Road, London, N1 7UX
T: 0207 253 5678
LIVERPOOL
Tempest 5.3, 12 Tithebarn Street, Liverpool, L2 2DT
T: 0151 363 1230

Client: Bury Council

Project: Radcliffe Civic Hub

Drg Title: Proposed Levels & Drainage

Created on	Created by	Approved by
04-01-2022	JTO	RM

Scale	Size	Workstage
1:200	A1	Construction

Drg No.	Suitability	Revision
RADHUB-PIE-00-00-DR-L-0002	S3	C02

© Planit I.E. Limited