



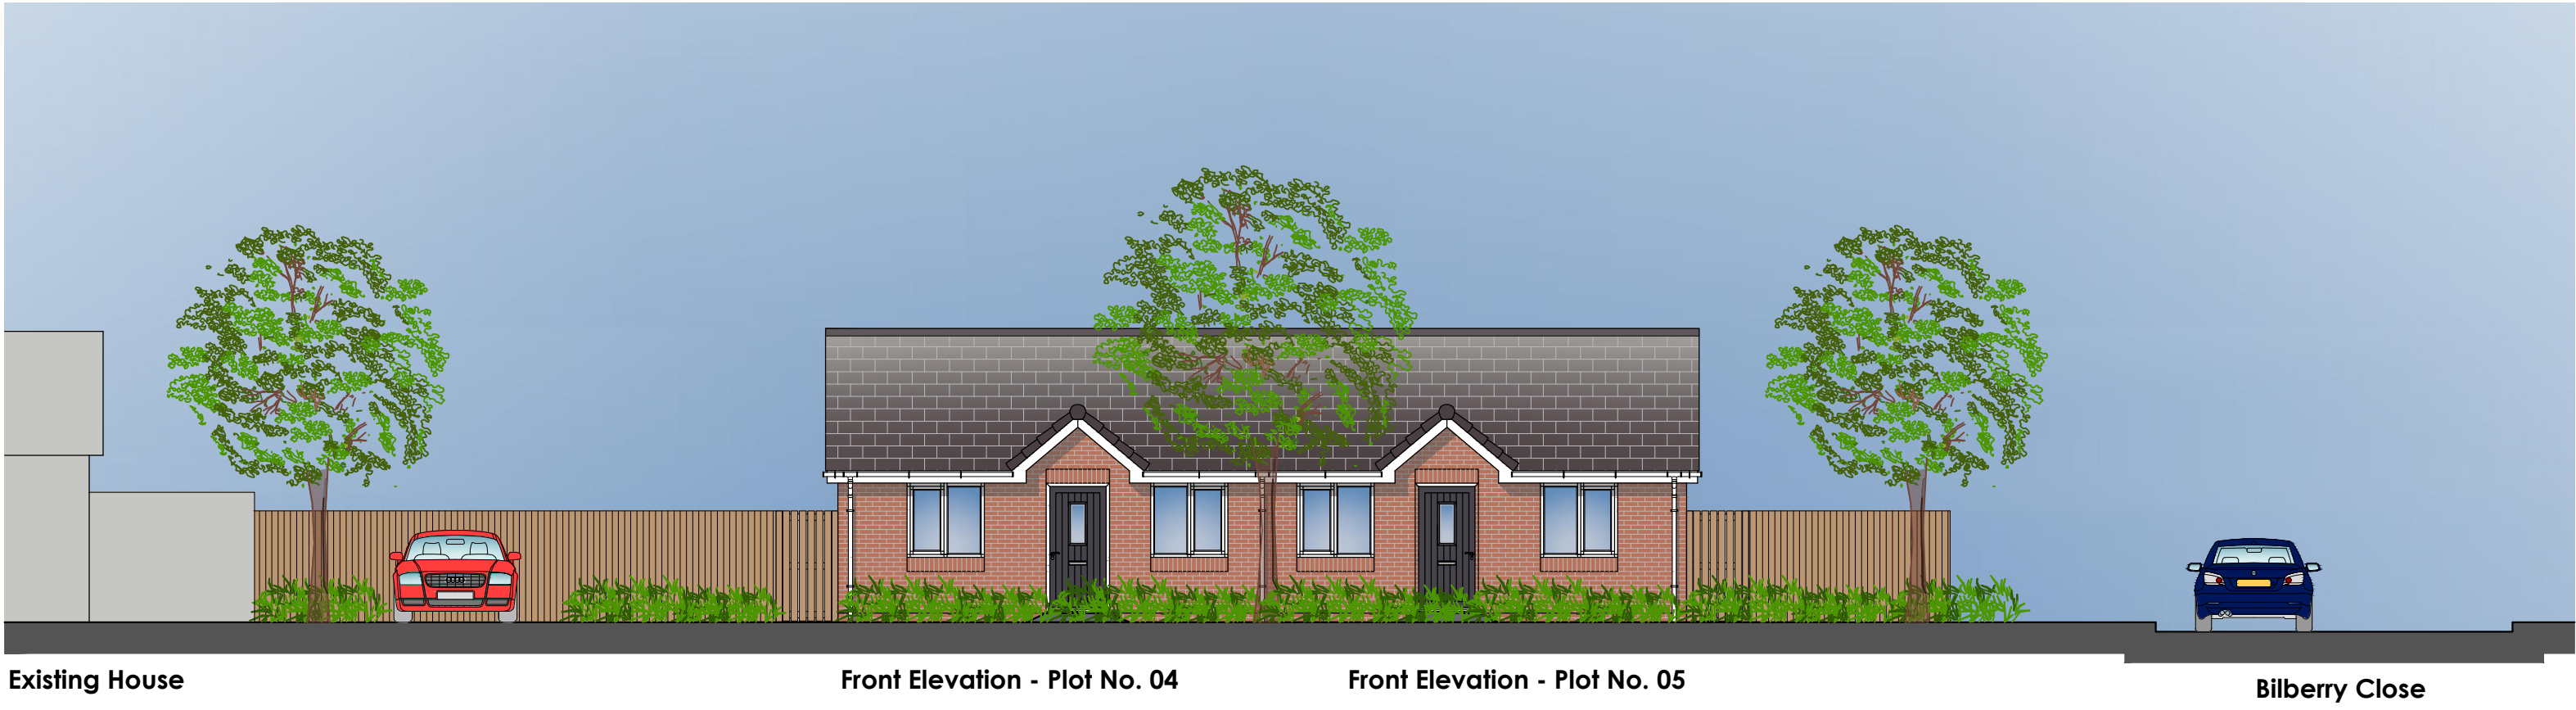

Street Scene Elevation Along Bilberry Close
(Scale 1:100)



Street Scene Elevation Along Albert Road
(Scale 1:100)

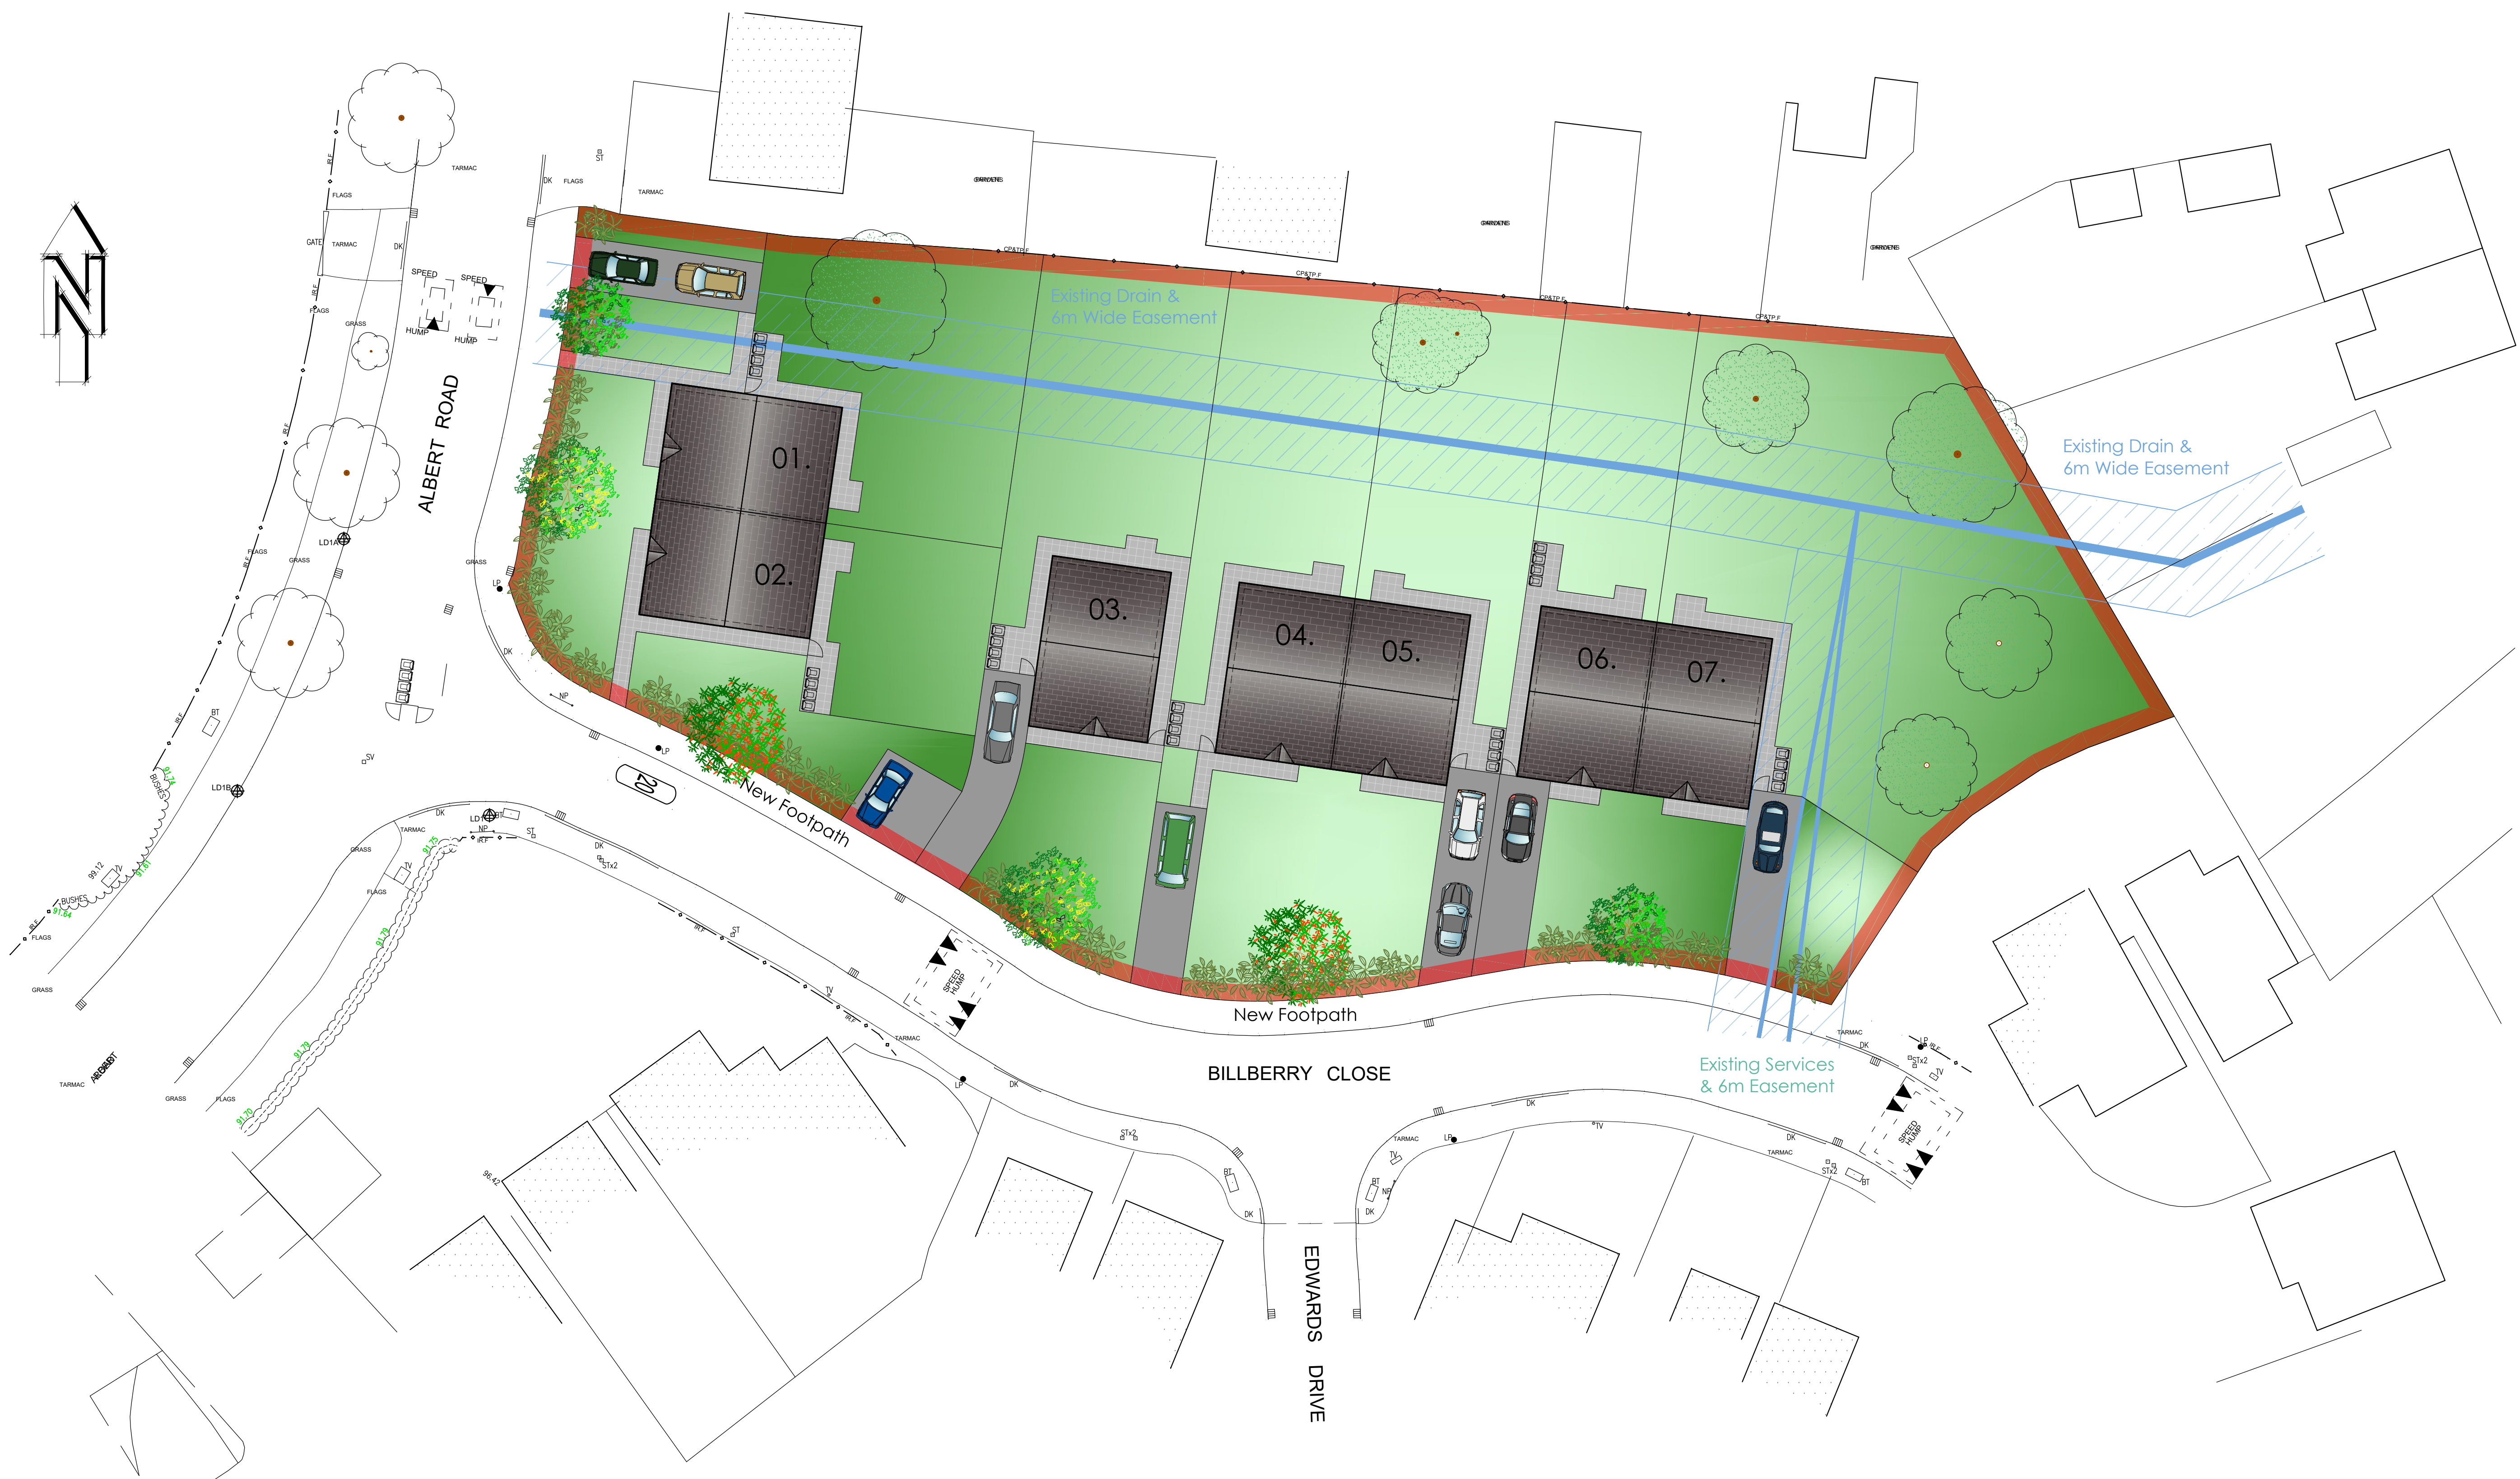

B	FEB.22	BIN LOCATIONS ADDED
A	DEC.22	PRE-APP COMMENTS ENDORSED
REV	DATE	DESCRIPTION
PROPOSED SITE LAYOUT & STREET SCENE ELEVATIONS		
ALBERT ROAD / BILBERRY CLOSE, WHITEFIELD		
1:500 @ A3	ALBERT ROAD - P01	B