


Notes
The Contractor is to check all dimensions and conditions on site before commencing. Do not scale from this drawing.
This drawing remains the copyright of POCZONI Architecture Ltd.

Scale Bars TO BE USED ONLY AS GUIDANCE									
1:100	mm	0	1000	mm	0	1000	mm	0	1000
1:200	mm	0	1000	mm	0	1000	mm	0	1000
1:500	m	0	10	m	0	10	m	0	10
1:1000	m	0	10	m	0	10	m	0	10

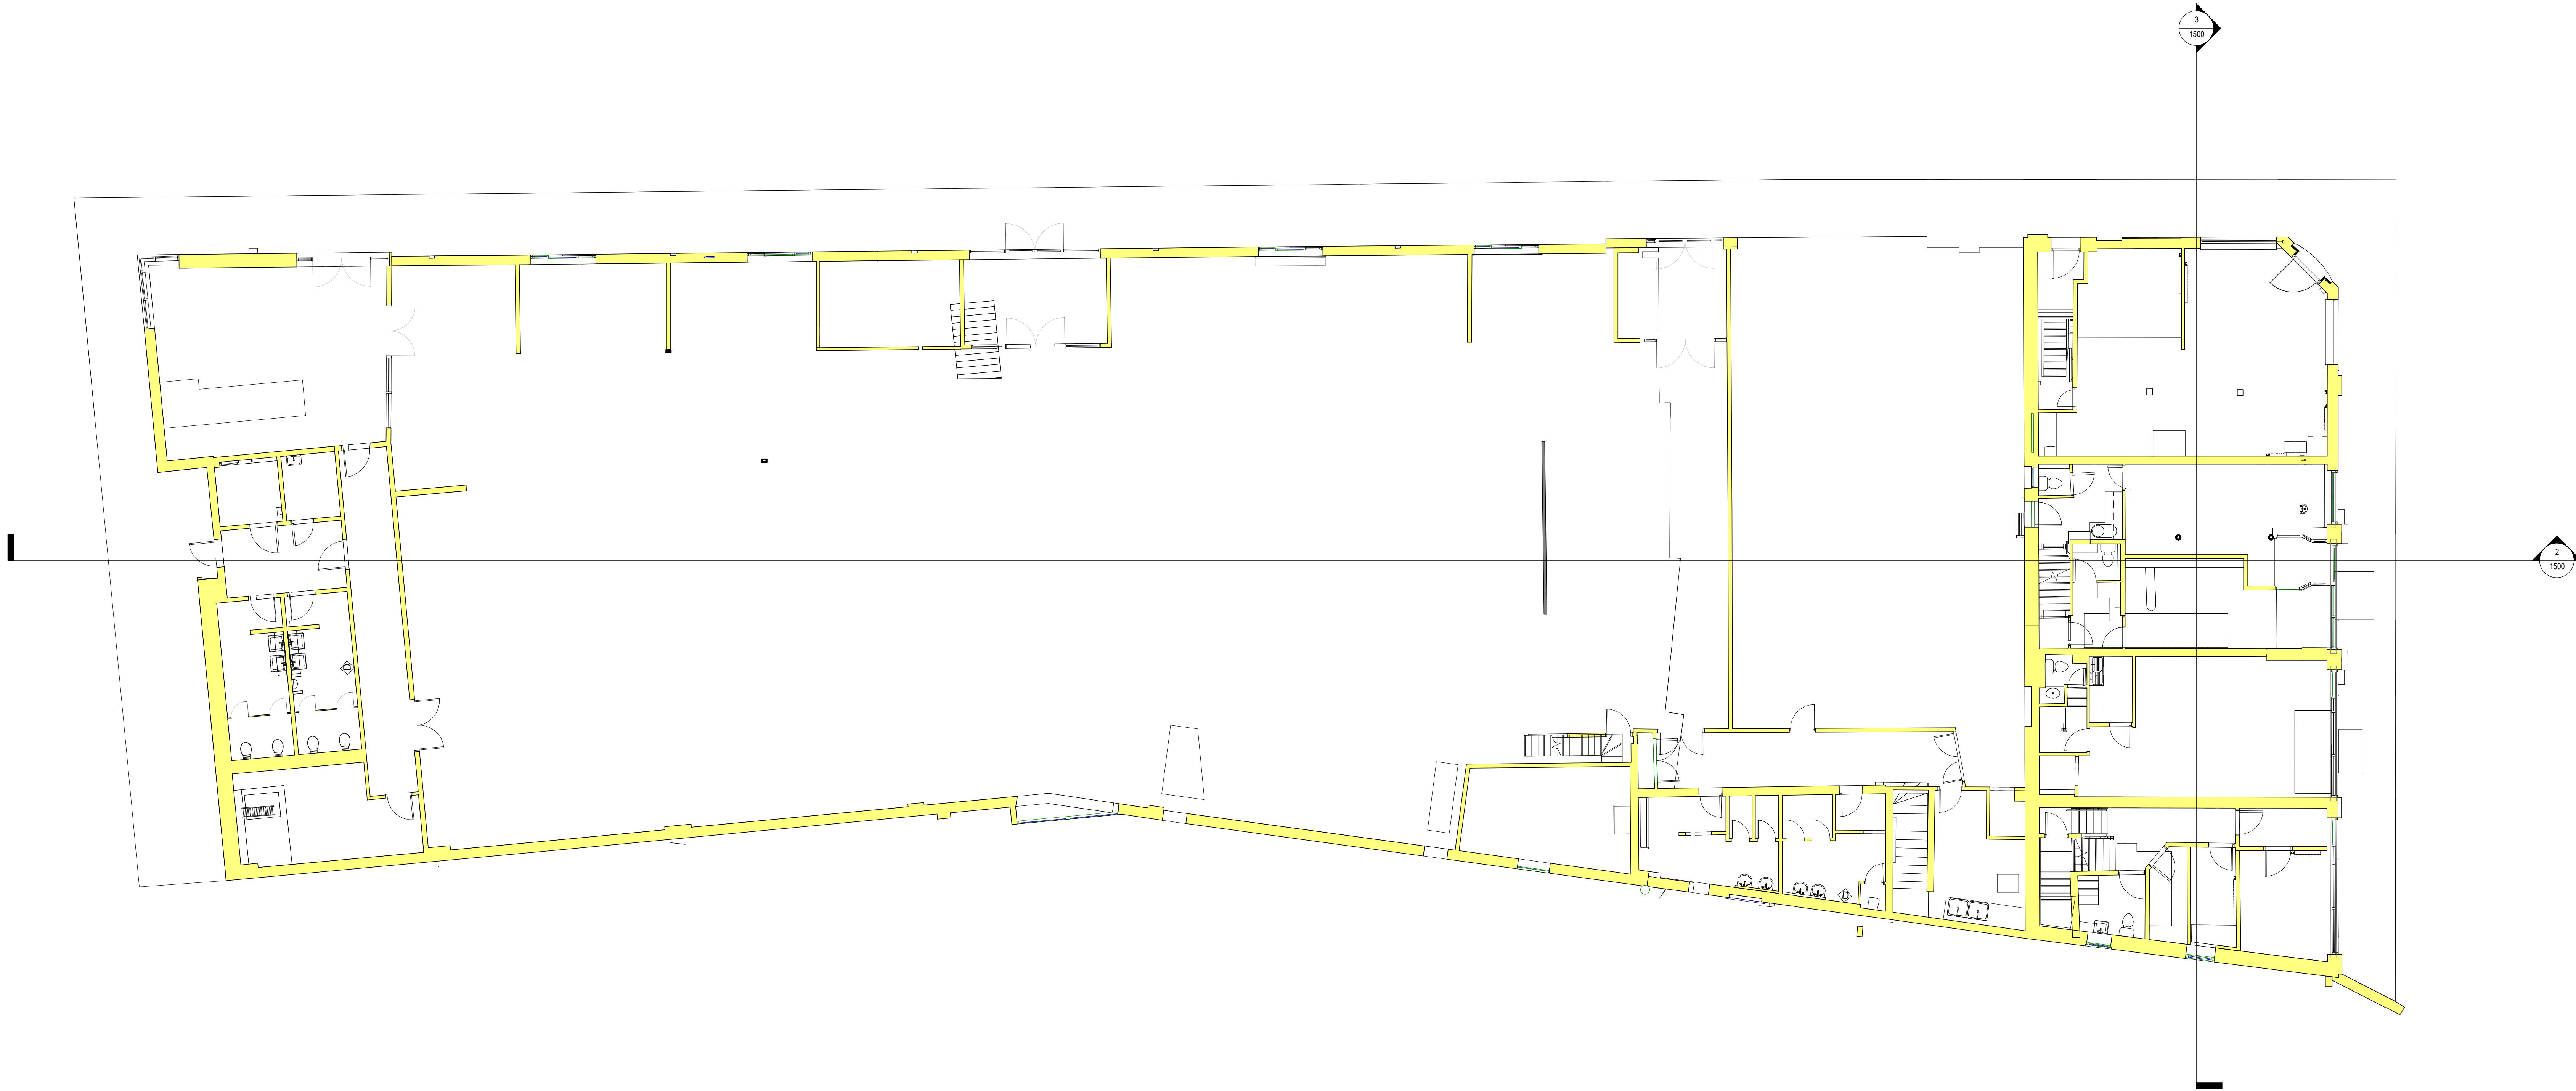

P01	Issued for Planning	BY	23.02.23
Rev	Description	By	Date

Client: Vinci Construction UK Ltd

Project: Radcliffe Market Chambers & Basement

Drawn: Existing Level 00

Sheet: P5860_1112 of P01

Project: RADHUB- PAL- ZZ- 00- DR- A-1112

Date: 12/11/19 of 1 : 100 @ A0

Author	Planning	Tender	Construction
Drawn	Design	Contract	As Built

pozzoni

Woodville House
3 Woodville Road
Altrincham
WA14 7PL
+44 161 920 7040
www.pozzoni.co.uk
architect@pozzoni.co.uk