


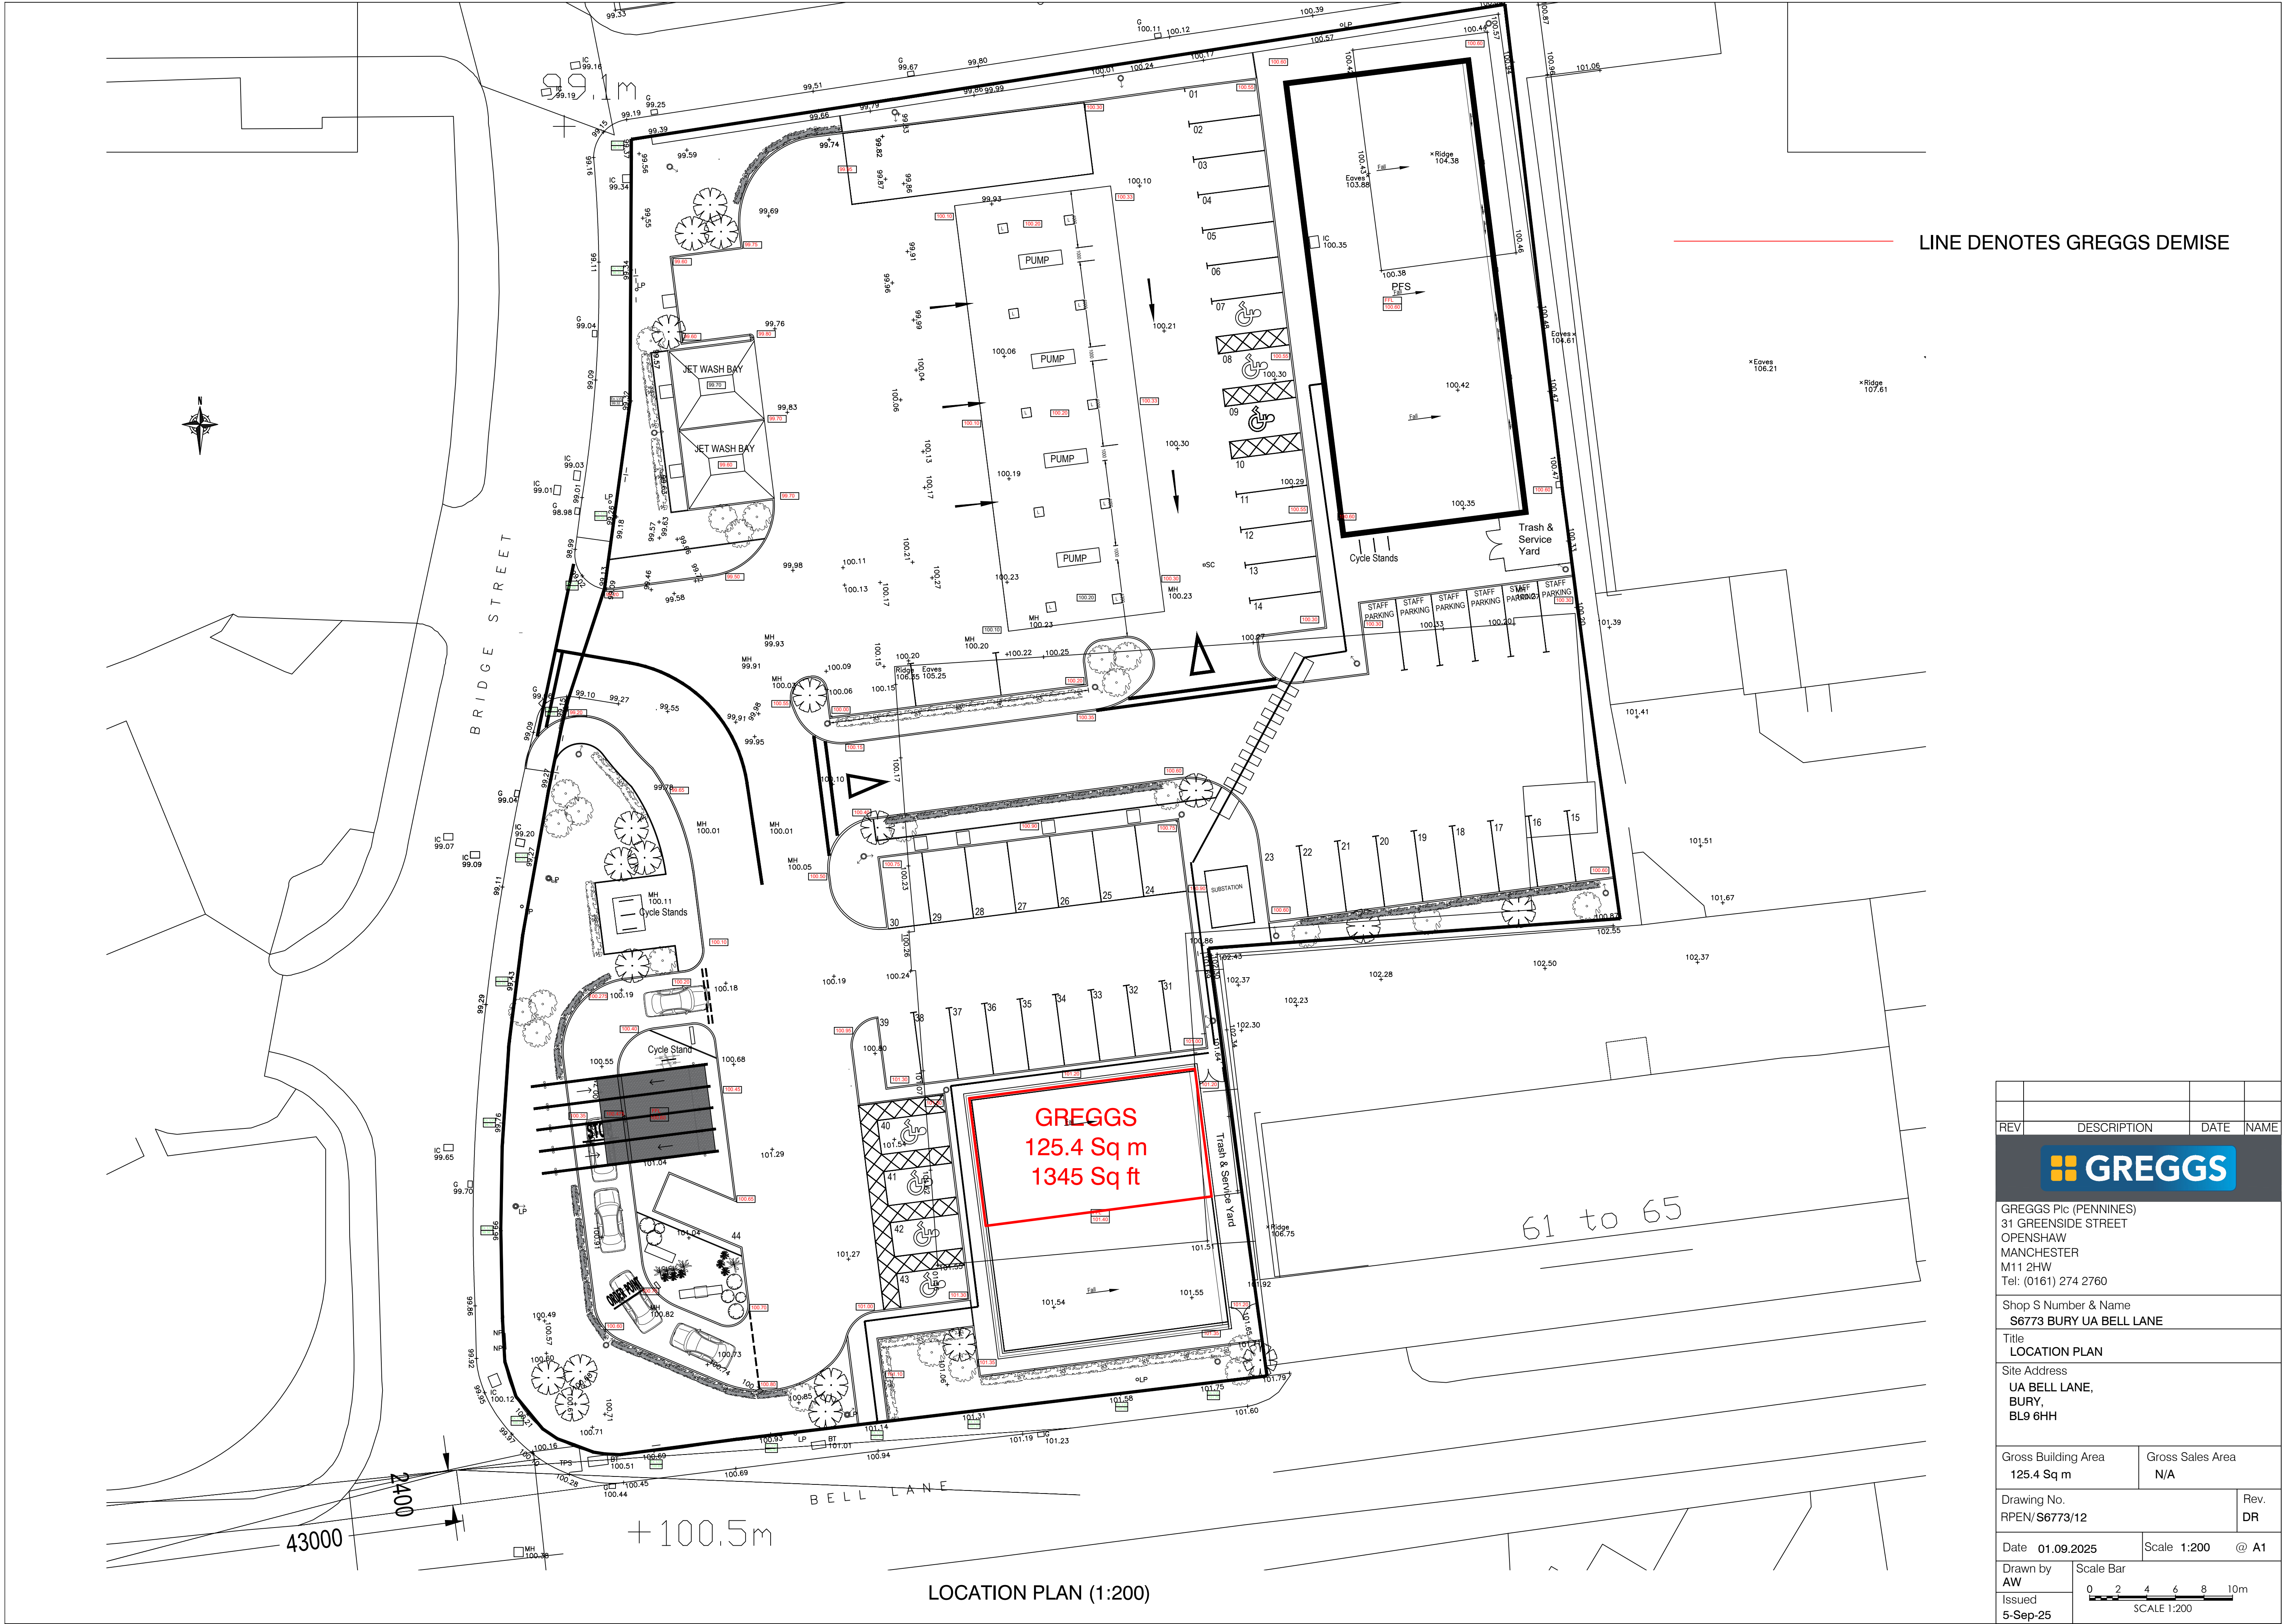

LINE DENOTES GREGGS DEMISE

REV	DESCRIPTION	DATE	NAME
GREGGS			
GREGGS Plc (PENNNINES) 31 GREENSIDE STREET OPENSRAW MANCHESTER M11 2HW Tel: (0161) 274 2760			
Shop S Number & Name S6773 BURY UA BELL LANE			
Title LOCATION PLAN			
Site Address UA BELL LANE, BURY, BL9 6HH			
Gross Building Area 125.4 Sq m		Gross Sales Area N/A	
Drawing No. RPN/S6773/12			Rev. DR
Date 01.09.2025		Scale 1:200	@ A1
Drawn by AW	Scale Bar		
Issued 5-Sep-25	0246810m SCALE 1:200		