

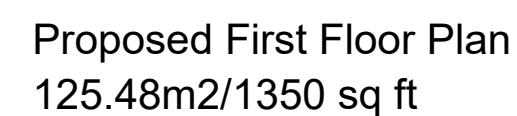


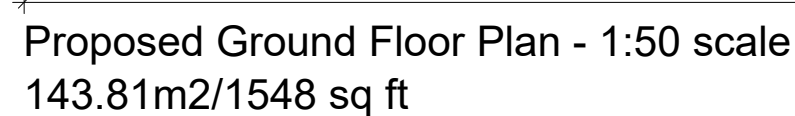

RECENTLY APPROVED  
CLASS AA FIRST  
FLOOR EXTENSION  
EXTENTS OUTLINE  
SHOWN DASHED  
GREEN

ORIGINAL PROPERTY  
OUTLINE SHOWN  
DASHED RED WITH  
RETAINED MASONRY  
UNCOLOURED


\* PLEASE REFER TO  
COMPARISON DRAWING  
FOR FURTHER  
INFORMATION ON SIZE  
INCREASES

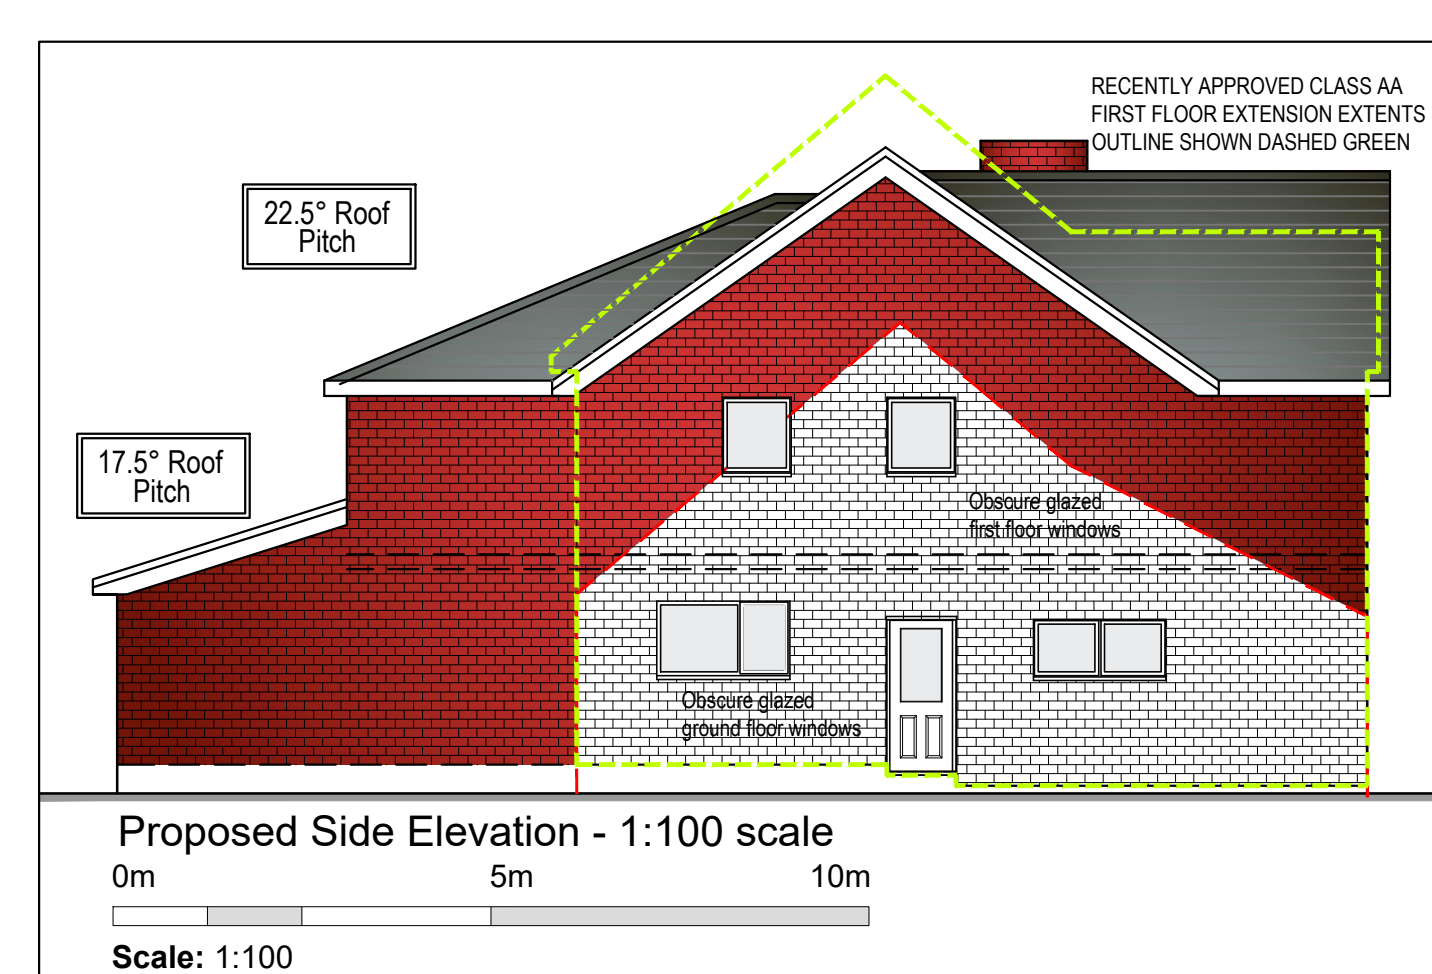

| CDM HIGH RISK ASSESSMENT               |                                                                                            |
|----------------------------------------|--------------------------------------------------------------------------------------------|
| ITEM                                   | RECOMMENDATION                                                                             |
| Collapses                              | Temporary propping required                                                                |
| Health                                 | Provide COSHH Assessment                                                                   |

FOR ALL OTHER RISKS, REFER TO DANGEROUS DESIGN RISK ASSESSMENT PROC.

THIS DRAWING IS THE PROPERTY OF BETTERMAN DESIGN LTD. IT IS TO BE USED ONLY FOR THE PROJECT AND SITE SPECIFICALLY IDENTIFIED AND IS NOT TO BE REPRODUCED OR USED IN PART WITHOUT THE EXPRESS PERMISSION OF THE CLIENT OR IN WRITING FROM BETTERMAN DESIGN LTD. OR ITS SUBSIDIARIES.
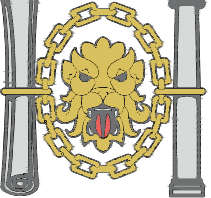
|   |                                    |                               |                            |
|---|------------------------------------|-------------------------------|----------------------------|
| <div>  <div> <b>bpd Architecture</b><br/>           CIAT Registered practice<br/>           Sitestone, Brown House Lane, Higher Wheelton,<br/>           Chorley, Lancashire PR6 8HR<br/> <b>Tel: 01257 220510</b><br/> <b>web: www.betterplan.co.uk</b><br/> <b>email: info@betterplan.co.uk</b> </div> </div> |                                    |                               |                            |
| <div>  <div> <b>Chartered Institute of<br/>Architectural Technologists</b><br/> <b>Registered Practice</b> </div> </div>   |                                    |                               |                            |
| <div> <b>Project</b><br/> <b>62 Stirling Road, Ainsworth,</b><br/> <b>BURY M26 4LN</b> </div>   |                                    |                               |                            |
| <div> <b>Title</b><br/> <b>Complete property remodel</b><br/> <b>Proposed details</b> </div>   |                                    |                               |                            |
| <b>Scale</b> @ A1<br><b>1:50/1:100</b>   | <b>Date</b><br><b>October 2022</b> | <b>Ref</b><br><b>Job 1054</b> | <b>Drawn</b><br><b>MDB</b> |
| <b>Dwg No</b><br><br><b>1091/SRA/PL1</b>   | <b>Rev</b><br><br><b>A</b>         |                               |                            |