


FILE LOCATION PATH: P:\PROJECTS\HOT12772 MUSE - PRESTWICH\004 BM\CIVIL\DRAWINGS\17300-CIV-P1-00-D-C-500001 MSCF GROUND FLOOR LINING.DWG

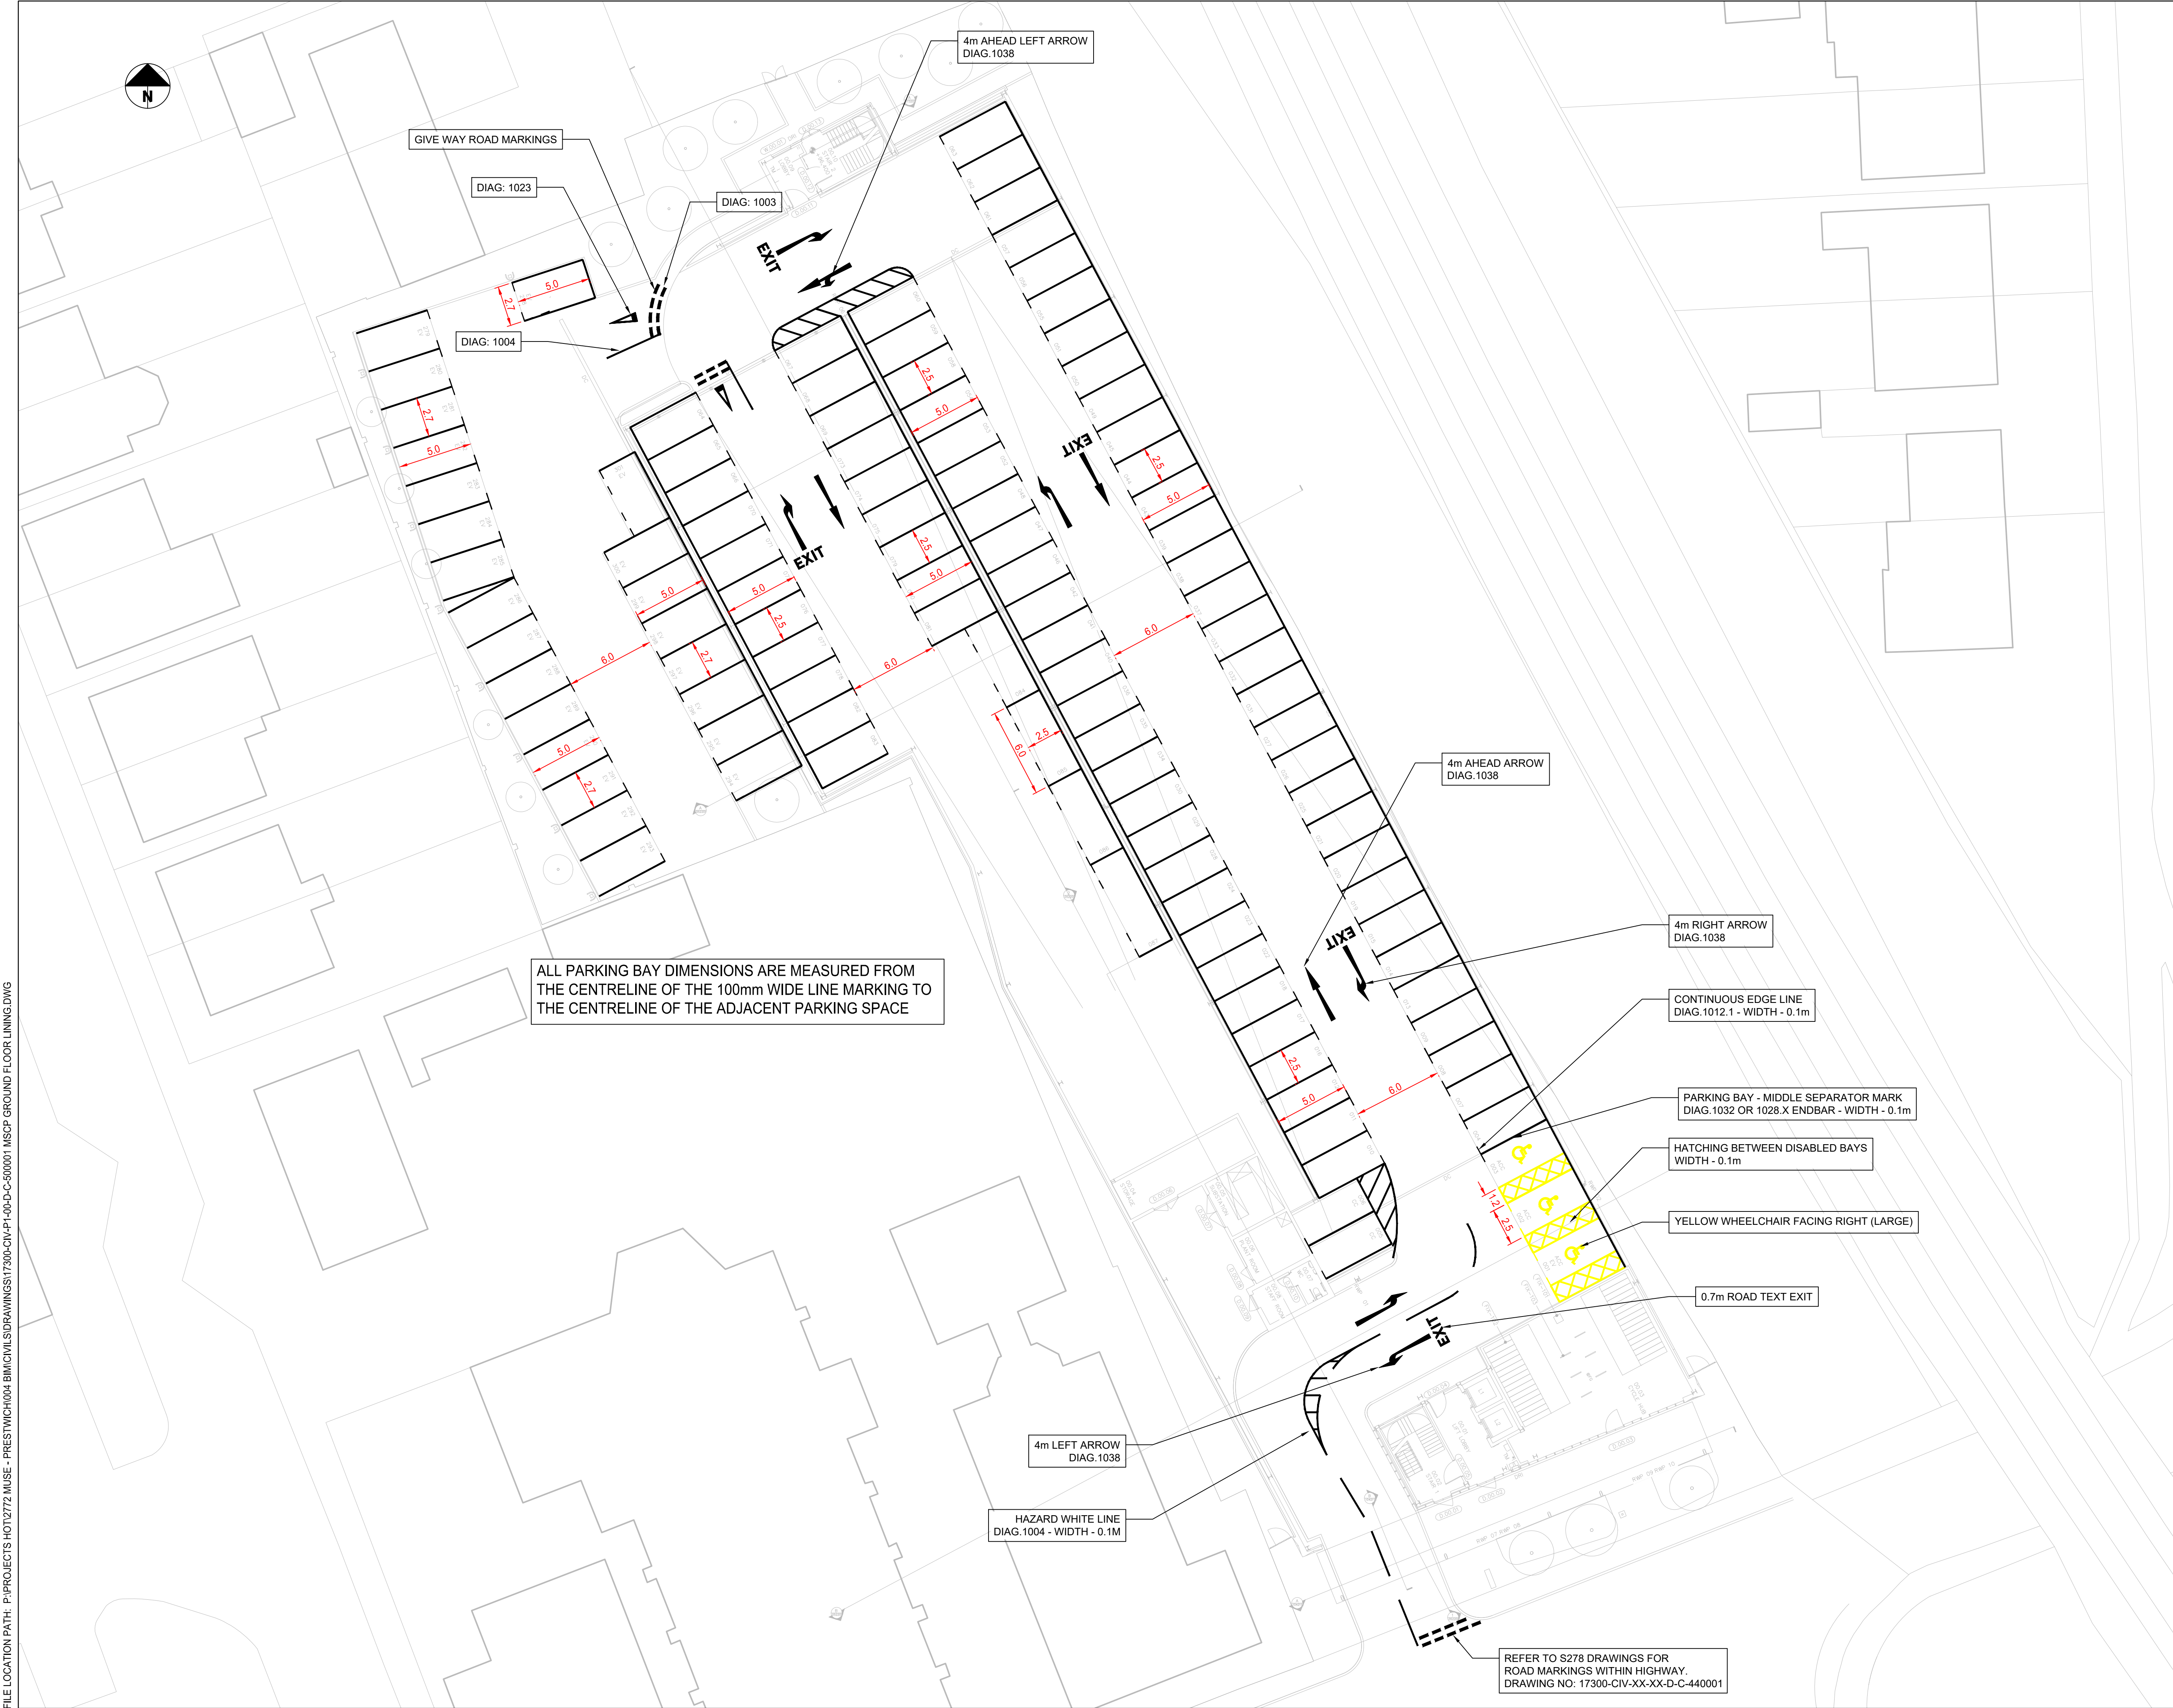

STANDARD NOTES

1. THIS DRAWING IS TO BE READ IN CONJUNCTION WITH ALL RELEVANT ARCHITECT'S AND ENGINEER'S DRAWINGS AND THE SPECIFICATIONS.
2. THIS DRAWING SHOULD NOT BE SCALED.
3. ALL DIMENSIONS ARE TO BE VERIFIED BY THE CONTRACTOR ON SITE.
4. ALL DISCREPANCIES SHOULD BE REPORTED TO C.A./E.A. PRIOR TO THE COMMENCEMENT OF WORKS.

© CIVIC ENGINEERS LIMITED

22.05.25	C02	ROAD MARKINGS & NOTES ADDED	CD	PM
25.04.25	C01	ISSUED FOR CONSTRUCTION	CD	TC
08.07.24	P01	ISSUED FOR STAGE 4	DA	PM
DATE	REV	DESCRIPTION	DRAWN	CHKD

CIVIC
ENGINEERS

civicingengineers.com

PROJECT
PRESTWICH VILLAGE
MSCP

TITLE
LINING LAYOUT
GROUND FLOOR
SHEET 1

DRAWING STATUS					STATUS CODE	
CONSTRUCTION					-	
CE PROJECT No.	SCALE @ A1	DATE CREATED	DRAWN	CHECKED		
2772	1:200	24.06.24	DA	PM		
DRAWING No.					REV	
17300-CIV-P1-00-D-C-500001					C02	