


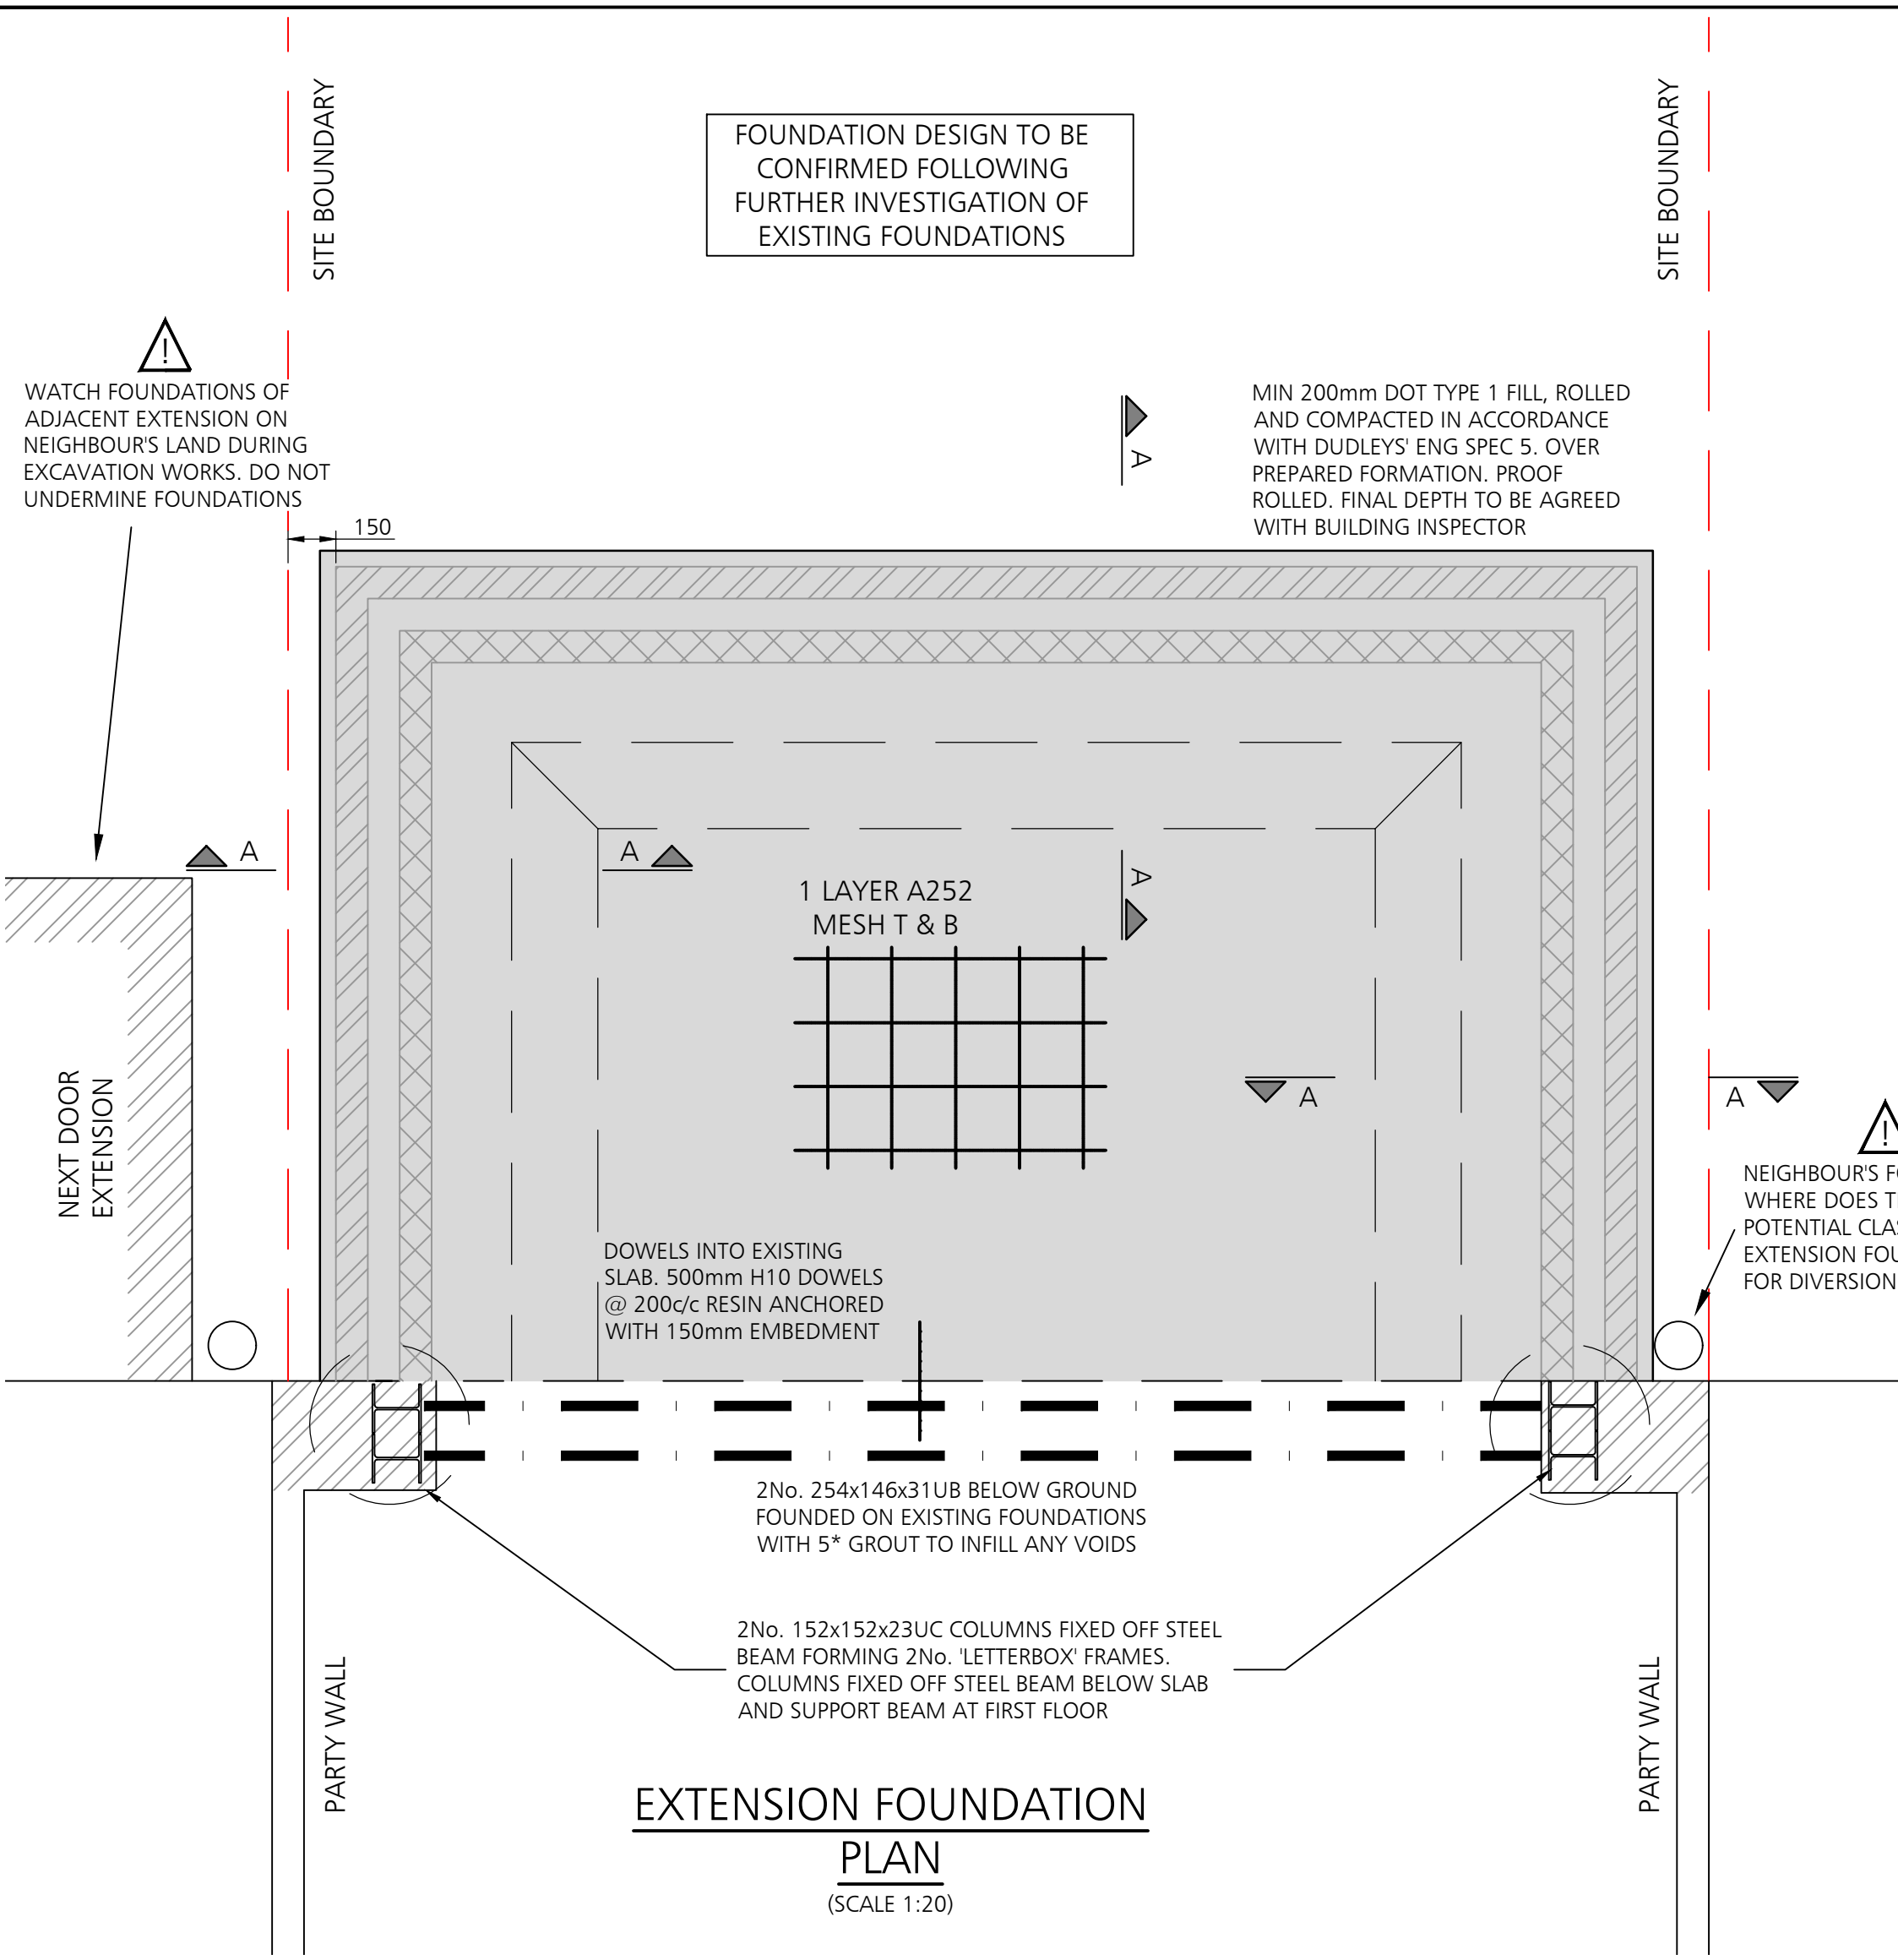


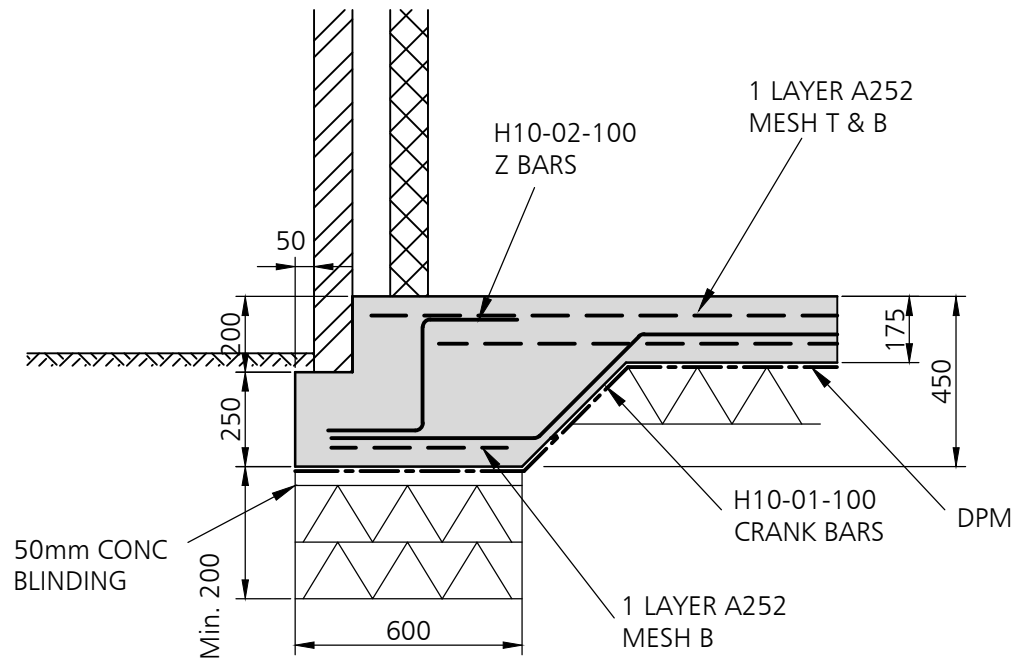

Member	Bar Mark	Type and Size	No. of mbr's	No. in each	Total No.	Length of each bar ↑ mm	Shape Code	A mm *	B mm *	C mm *	D mm *	E/R mm *	F mm*	Rev
	01	H10	1	50	50	1250	26	400	380	450	275			
	02	H10	1	50	50	750	23	250	275	250				

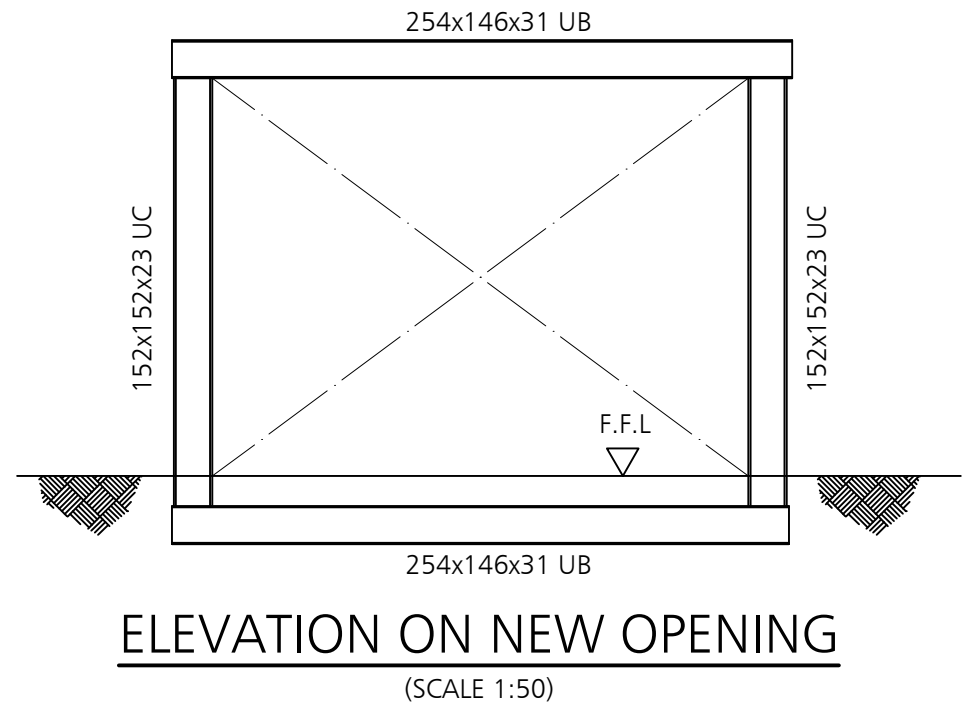

SECTION A-A (SCALE 1:20)

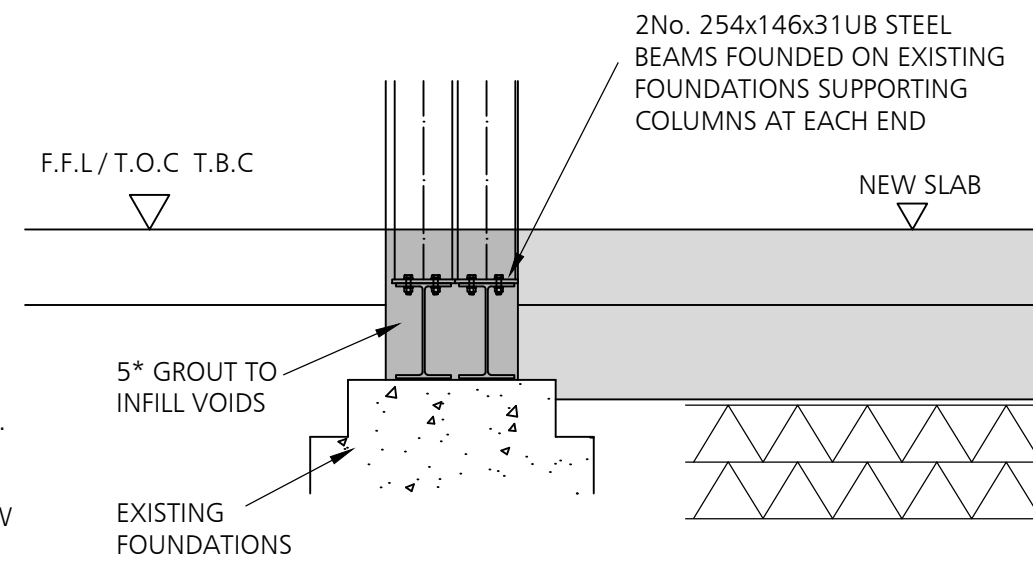

SECTION B-B (SCALE 1:20)

DO NOT SCALE

DESIGNERS HAZARD IDENTIFICATION
IT IS ASSUMED THAT ALL WORKS WILL BE UNDERTAKEN BY A COMPETENT CONTRACTOR WORKING, WHERE APPROPRIATE, TO AN APPROVED METHOD STATEMENT. IN ADDITION TO THE HAZARDS TYPICALLY ASSOCIATED WITH THE TYPES OF CONSTRUCTION DETAILED ON THIS DRAWING, ANY KNOWN ABNORMAL HAZARDS SPECIFIC TO THIS SCHEME HAVE BEEN IDENTIFIED.

ABNORMAL HAZARD REFERENCE

- NOTES:
- THIS DRAWING IS TO BE READ IN CONJUNCTION WITH ALL RELEVANT DRAWINGS & SPECIFICATIONS:

ENG SPEC. 1: MINOR WORKS.
 - WORKS TO BE CARRIED OUT IN ACCORDANCE WITH CURRENT BUILDING REGULATIONS AND BRITISH STANDARDS, AND ALL WORKS TO BE TO BUILDING CONTROL OFFICERS' APPROVAL.
 - ALL CONSTRUCTION WORKS TO BE CARRIED OUT BY COMPETENT CONTRACTOR FAMILIAR WITH ALL CONSTRUCTION DETAILS AND TERMINOLOGIES.
 - ANY VARIATION AND ALTERATION ON SITE MUST BE NOTIFIED TO THE ENGINEER FOR APPROVAL.
 - ALL NEW BLOCKWORK TO BE MIN. STRENGTH 7.3 N/mm² MEDIUM DENSITY 100mm THICK, 440x215 SIZE U.N.O. IN GRADE (iii) MORTAR.
 - EXTERNAL CAVITY WALL LEAFS TO BE TIED TOGETHER TO ARCHITECTS SPECIFICATION.
 - ALL CONCRETE TO FOUNDATIONS TO BE GRADE C28/35.
 - NEW R.C. RAFT FOUNDATION TO NEW BUILDING TO BE FOUNDED ON MADE GROUND WITH A MINIMUM BEARING PRESSURE OF 50 kN/m². ALL EXCAVATION TO BE CHECKED ON SITE BY LOCAL AUTHORITY BUILDING INSPECTOR.
 - MINIMUM COVER TO ALL FOUNDATION REINFORCEMENT TO BE 50mm. MINIMUM LAPS TO BE:
 - LOOSE BARS TO BE 40 x BAR DIAMETER.
 - MESH REINFORCEMENT 400mm LAPS AT JOINTS.

10.07.23	PRELIMINARY ISSUE	PRB	BW	P01
DATE	REVISION DESCRIPTION	BY	CHK.	REV.

Structural & Civil Consultants

Tithe House
35 Town Street,
Leeds, LS18 5LJ
0113 258 3611
info@dudleys.co.uk

PROJECT	JOB	23248
255 STAND LANE RADCLIFFE, MANCHESTER M26 1AJ		
TITLE EXTENSION FOUNDATION G.A		

SCALE	PAPER	STATUS
SCALE	A2	PRELIMINARY
DRAWING NO.		REV.
23248-DCE-XX-XX-D-S-200		XXX