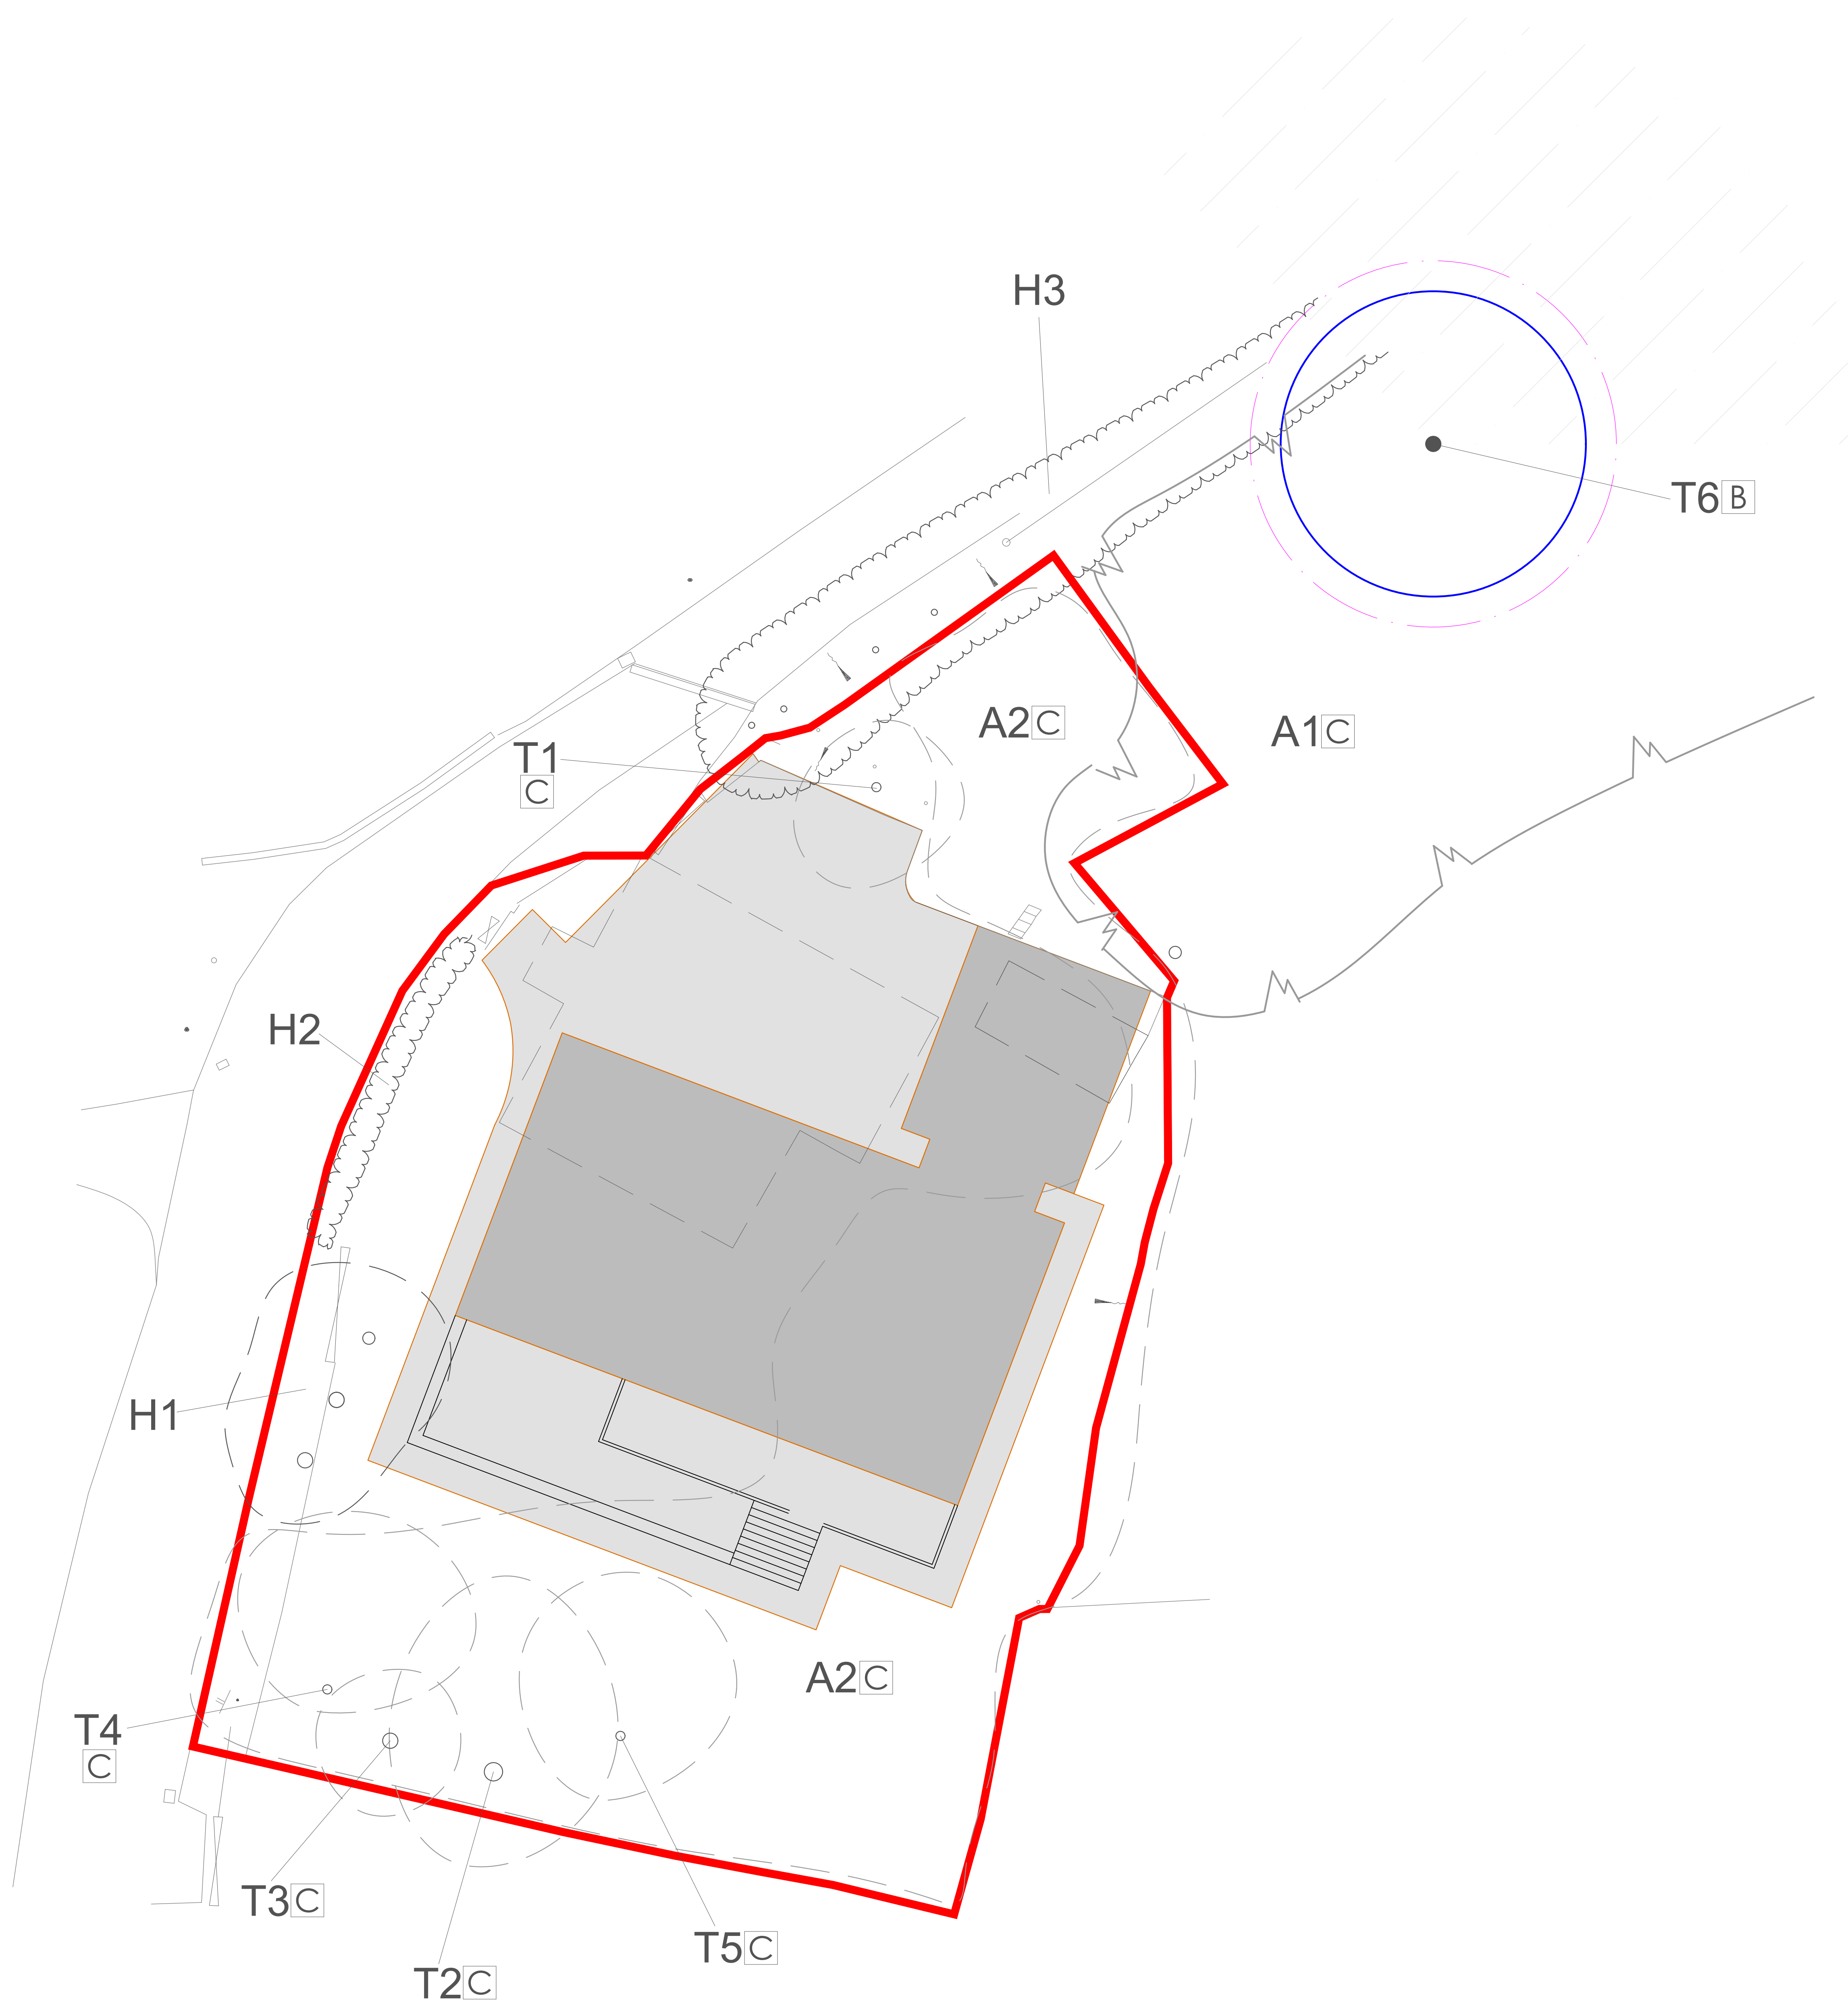


LAYOUT APPRAISAL DRAWING	
9 LOWE STREET MACCLESFIELD CHESHIRE SK11 7NJ	T: +44(0)1625 660668 E: admin@cheshire-woodlands.co.uk W: www.cheshire-woodlands.co.uk
CLIENT	AMANDA KELLY
PROJECT	PRESTWICH CLOUGH FARM CLOUGH LANE, PRESTWICH M25 3JD
JOB REF	CW11956-PLA-2
DATE	03 MARCH 2025
SCALE	1:100 @ A1
	APPLICATION SITE BOUNDARY
	SURVEYED INDIVIDUAL TREE
	SURVEYED AREA OF TREES
	SURVEYED HEDGE
	TREE GROUP AREA, OR HEDGE TO BE REMOVED
	EXISTING BUILDINGS TO BE DEMOLISHED
	STEM POSITION APPROXIMATED
	BS 5837 RETENTION CATEGORY
	BS5837 ROOT PROTECTION AREA
	BS5837 SHADOW PATTERN
	BS5837 CATEGORY 'B' TREES
	BS5837 CATEGORY 'C' TREES
	PROPOSED BUILDING
	PROPOSED HARD SURFACES