


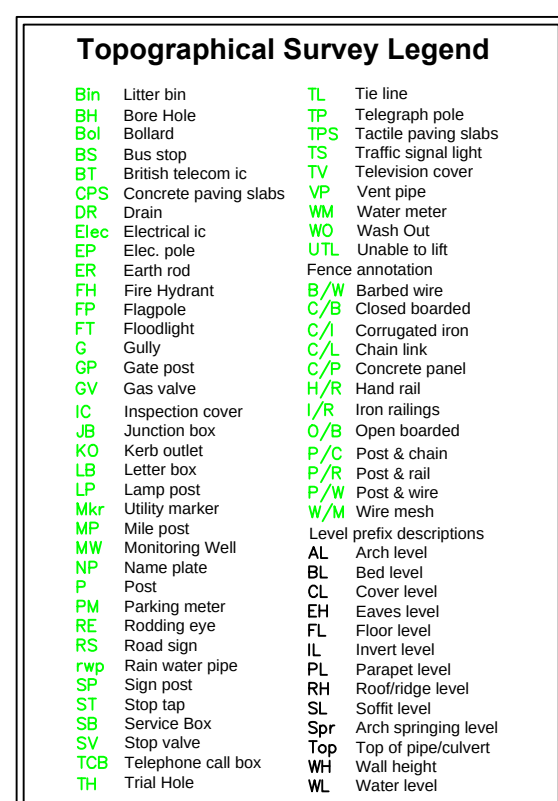

NOTES
ONLY MANHOLES AND SERVICES VISIBLE AT TIME OF SURVEY SHOWN
DRAINAGE INFORMATION MUST BE CHECKED AND VERIFIED WITH LOCAL AUTHORITY RECORDS PRIOR TO WORK COMMENCING
Levels defining edge of carriageway are observed at channel (bottom of kerb). Unless otherwise stated.
TREE SPREADS ARE SYMBOLIC ONLY AND ARE REPRESENTATIVE OF THE AVERAGE SPREAD.
THE DRIP LINE LAYER DENOTES THE TREES EXTREMITY

SURVEY STATIONS			
stn1	380602.814	408701.649	75.508
stn1a	380649.893	408724.483	75.344
stn1b	380672.506	408678.587	76.296
stn1c	380595.099	408678.657	74.898
stn1d	380607.342	408651.826	75.521
stn1e	380645.823	408627.234	75.203
stn2	380596.008	408731.641	76.131
stn3	380590.041	408762.531	76.337

REVISIONS				
REV.	DESCRIPTION	SURVEYED	DRAWN	DATE

JLP Surveying

JLP Surveying Consultants Ltd,
Suite 45 Rodney House,
King Street,
Wigan
WN1 1BT
Tel - 01942 243313
Fax - 01942 492230
Mobile - 07710 428496
EMAIL: peterhouston@jlpurveyors.com

PROJECT
Fletcher Fold Road
Bury

DRAWING TITLE
Topographical Land Survey

SCALE 1 : 200	SHEET SIZE A0	No. of SHEETS 1	DATE 02.10.2023	REVISION A
DRAWING NUMBER S23-0937				