



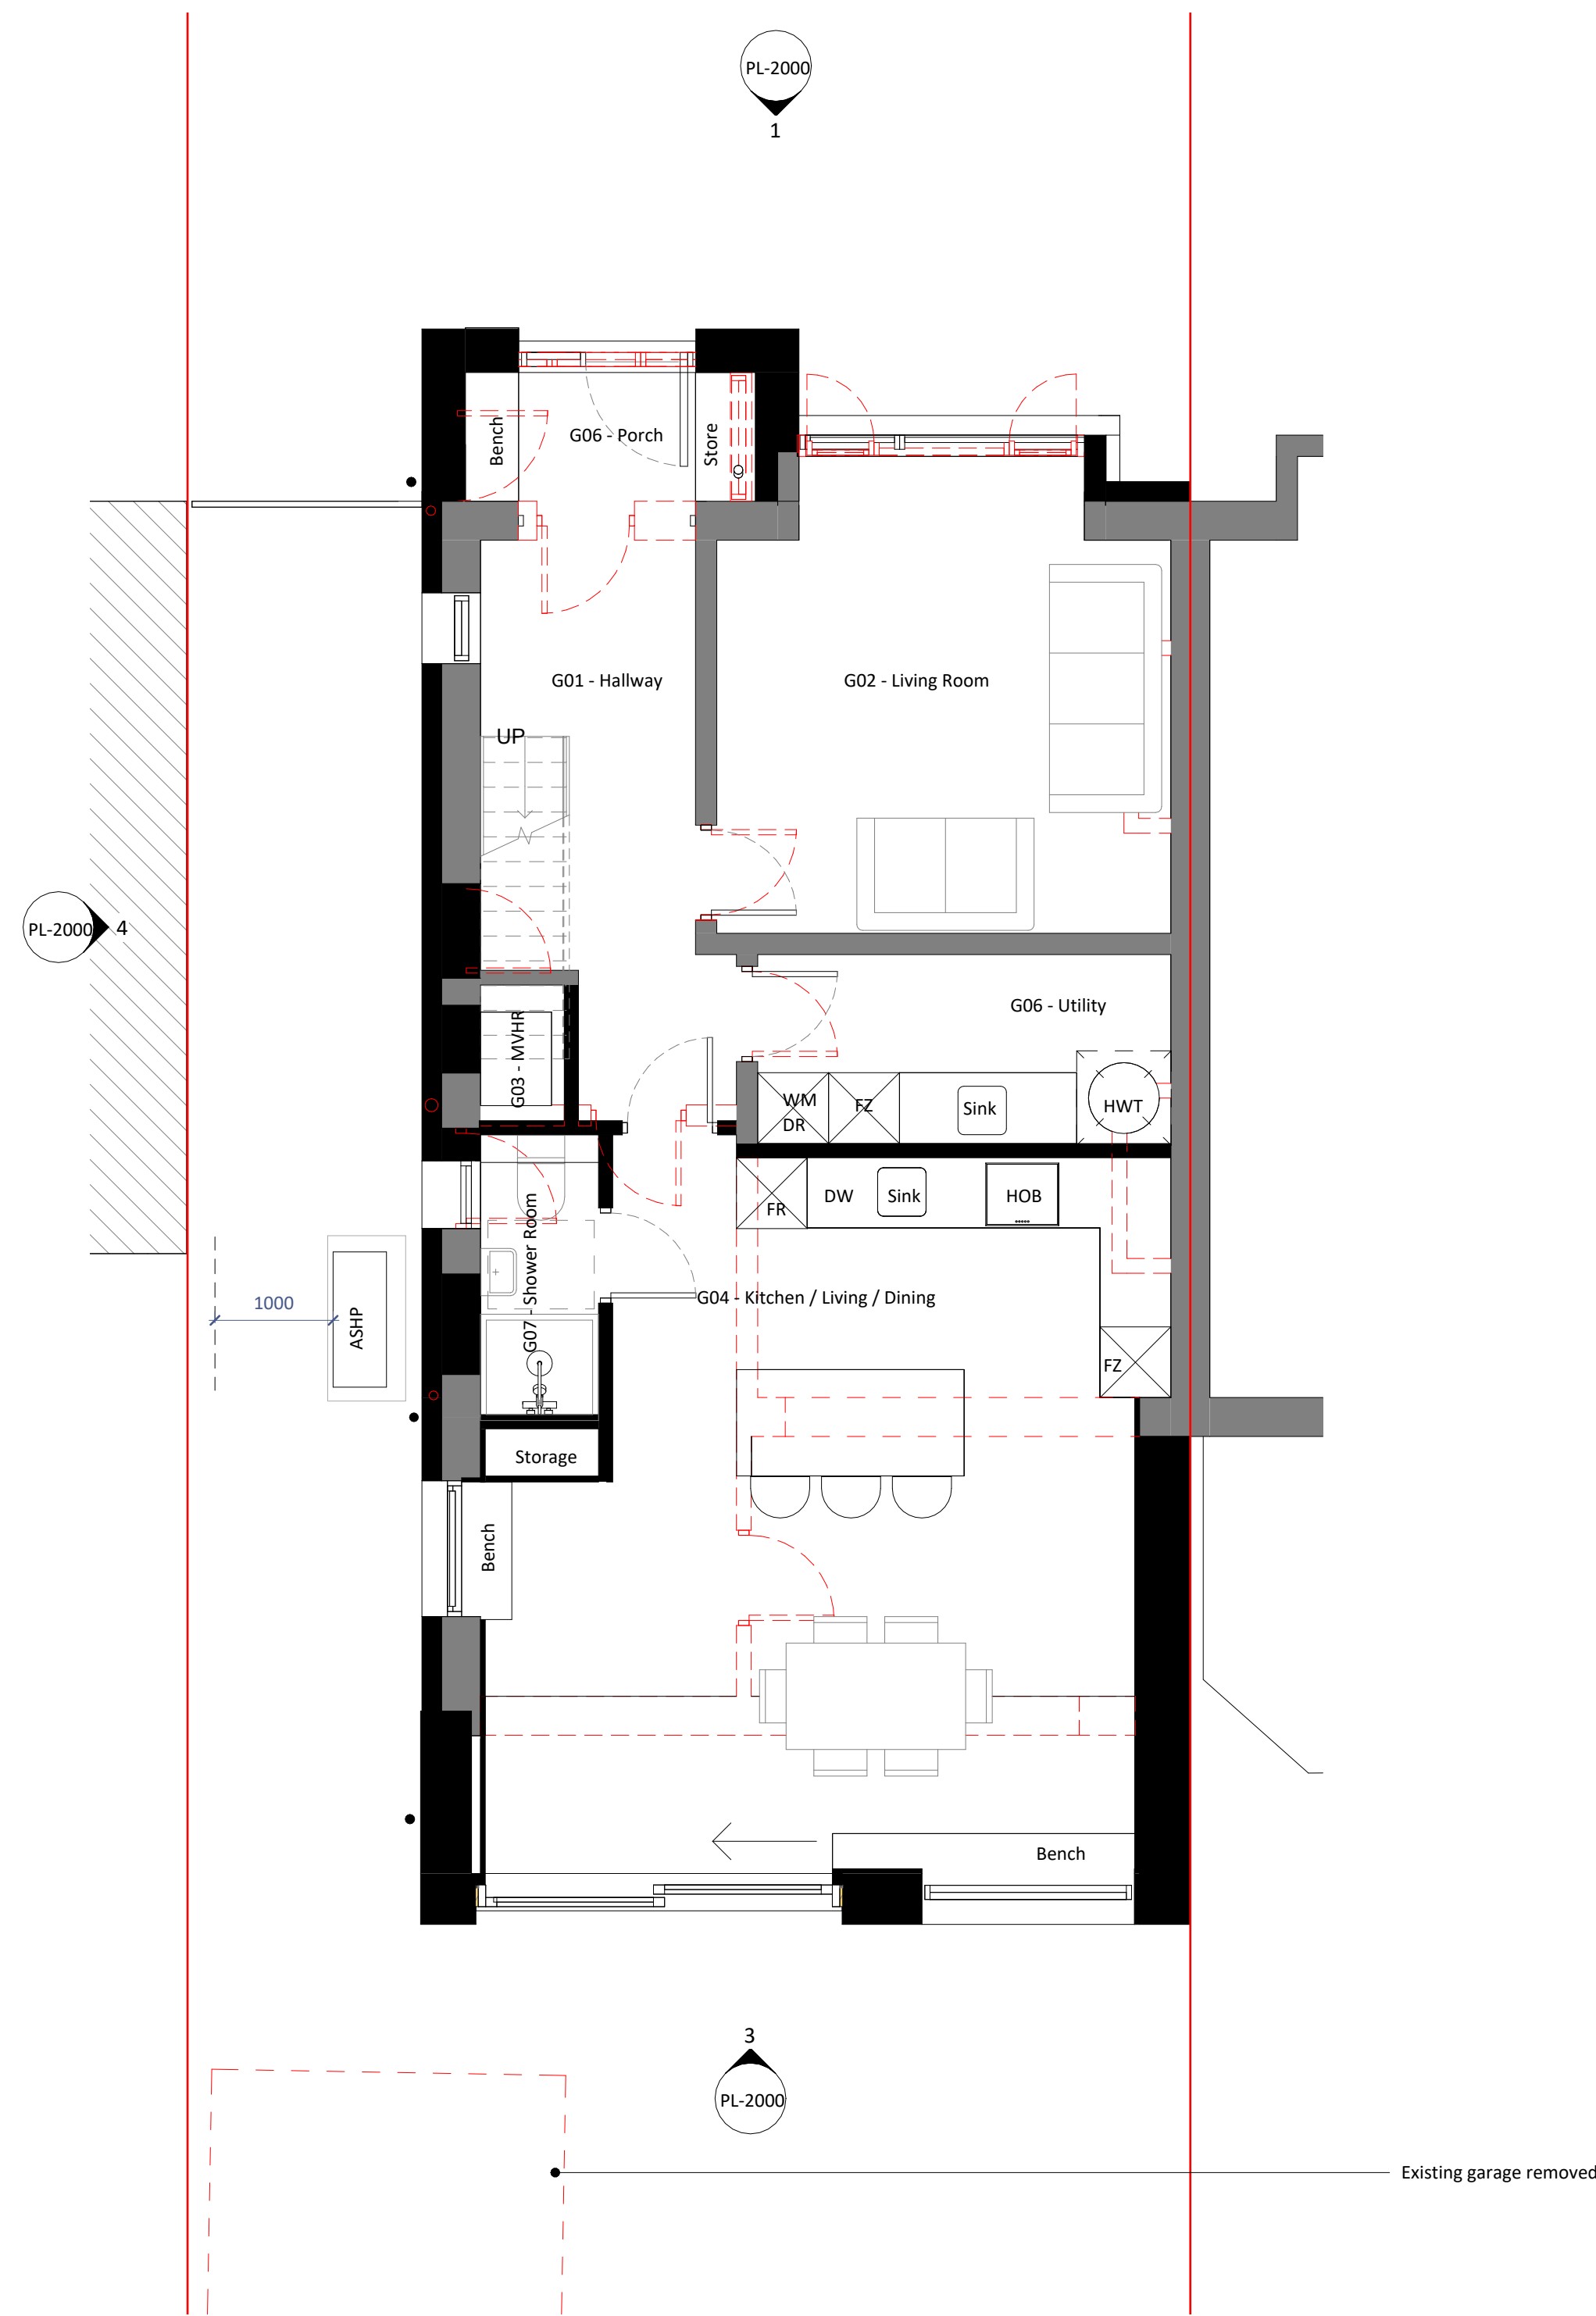

1 Proposed Ground Floor Plan
1 : 50

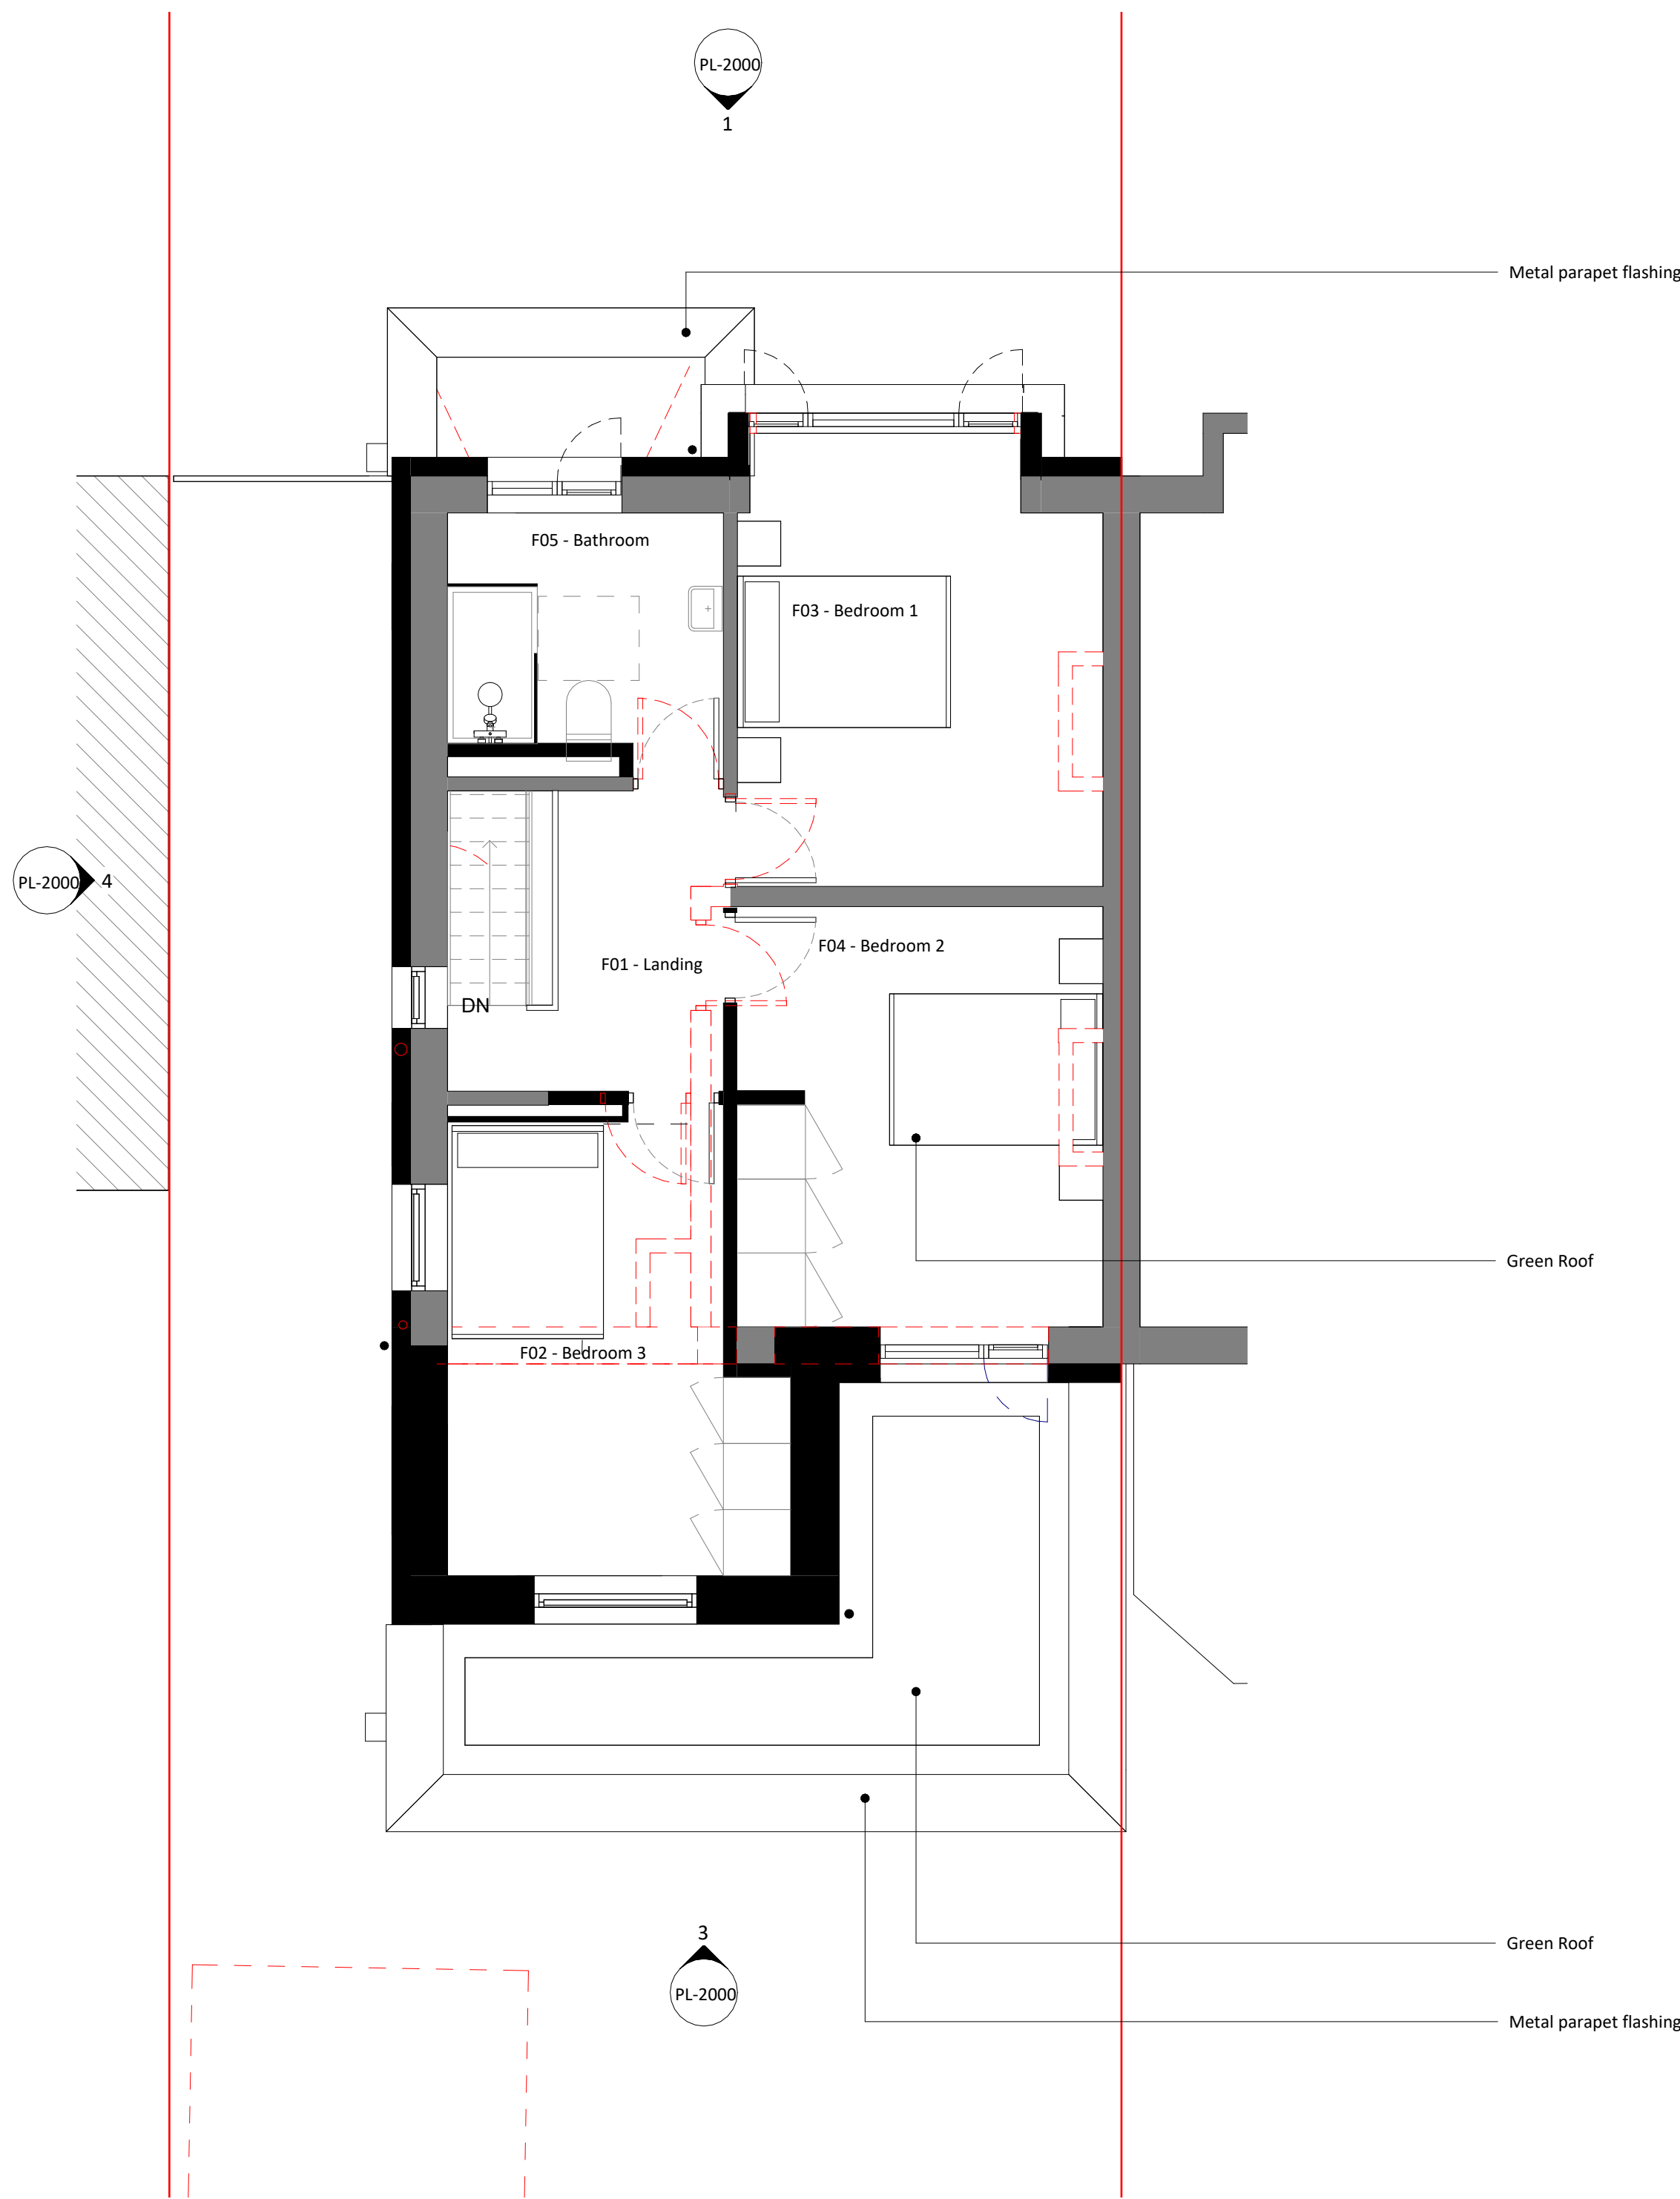

2 Proposed First Floor Plan
1 : 50

Key

- Existing walls
- Proposed walls
- Outline of existing building
- Site boundary

