



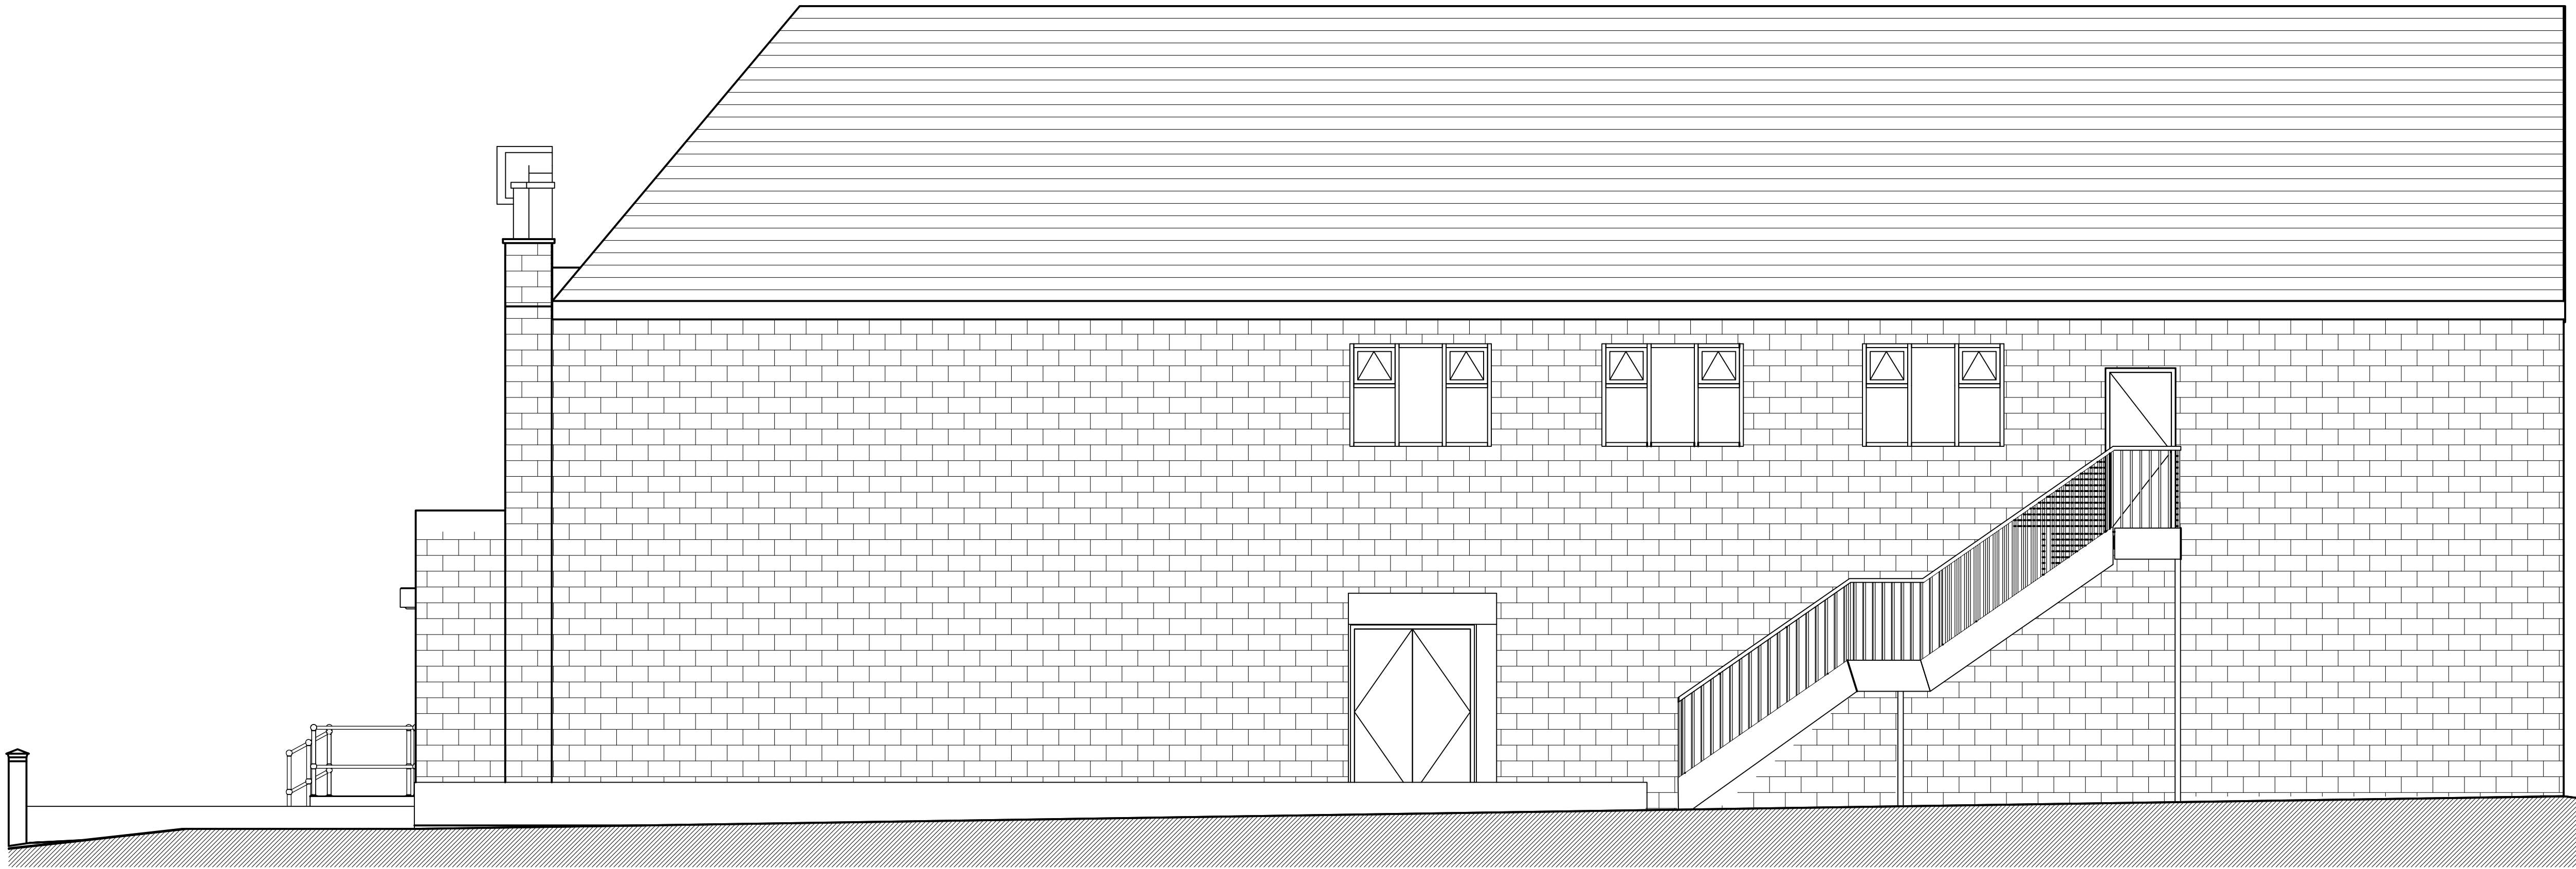

EXISTING SIDE ELEVATION
Scale 1:50

All levels and dimensions must be checked on site by contractor prior to commencement of works. Any variations must be reported to JSA Design.
All information herein is the copyright of JSA Design.
Copying in full or in part is forbidden without the written permission from JSA Design.

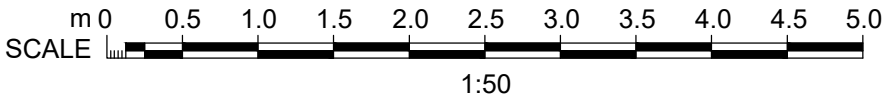

Client
KENISINGTONS

Date
Aug 2023

Status
EXISTING

Drawn
EM

Checked

Scale
1:50

Size
A1

Rev.
-

Drawing No.
547 - 105

Drawing Title
Existing Side Elevation &
Boundary Wall

Project Title
Ikons
511 Bury New Rd, Prestwich, Manchester
M25 3AJ

JSA DESIGN