


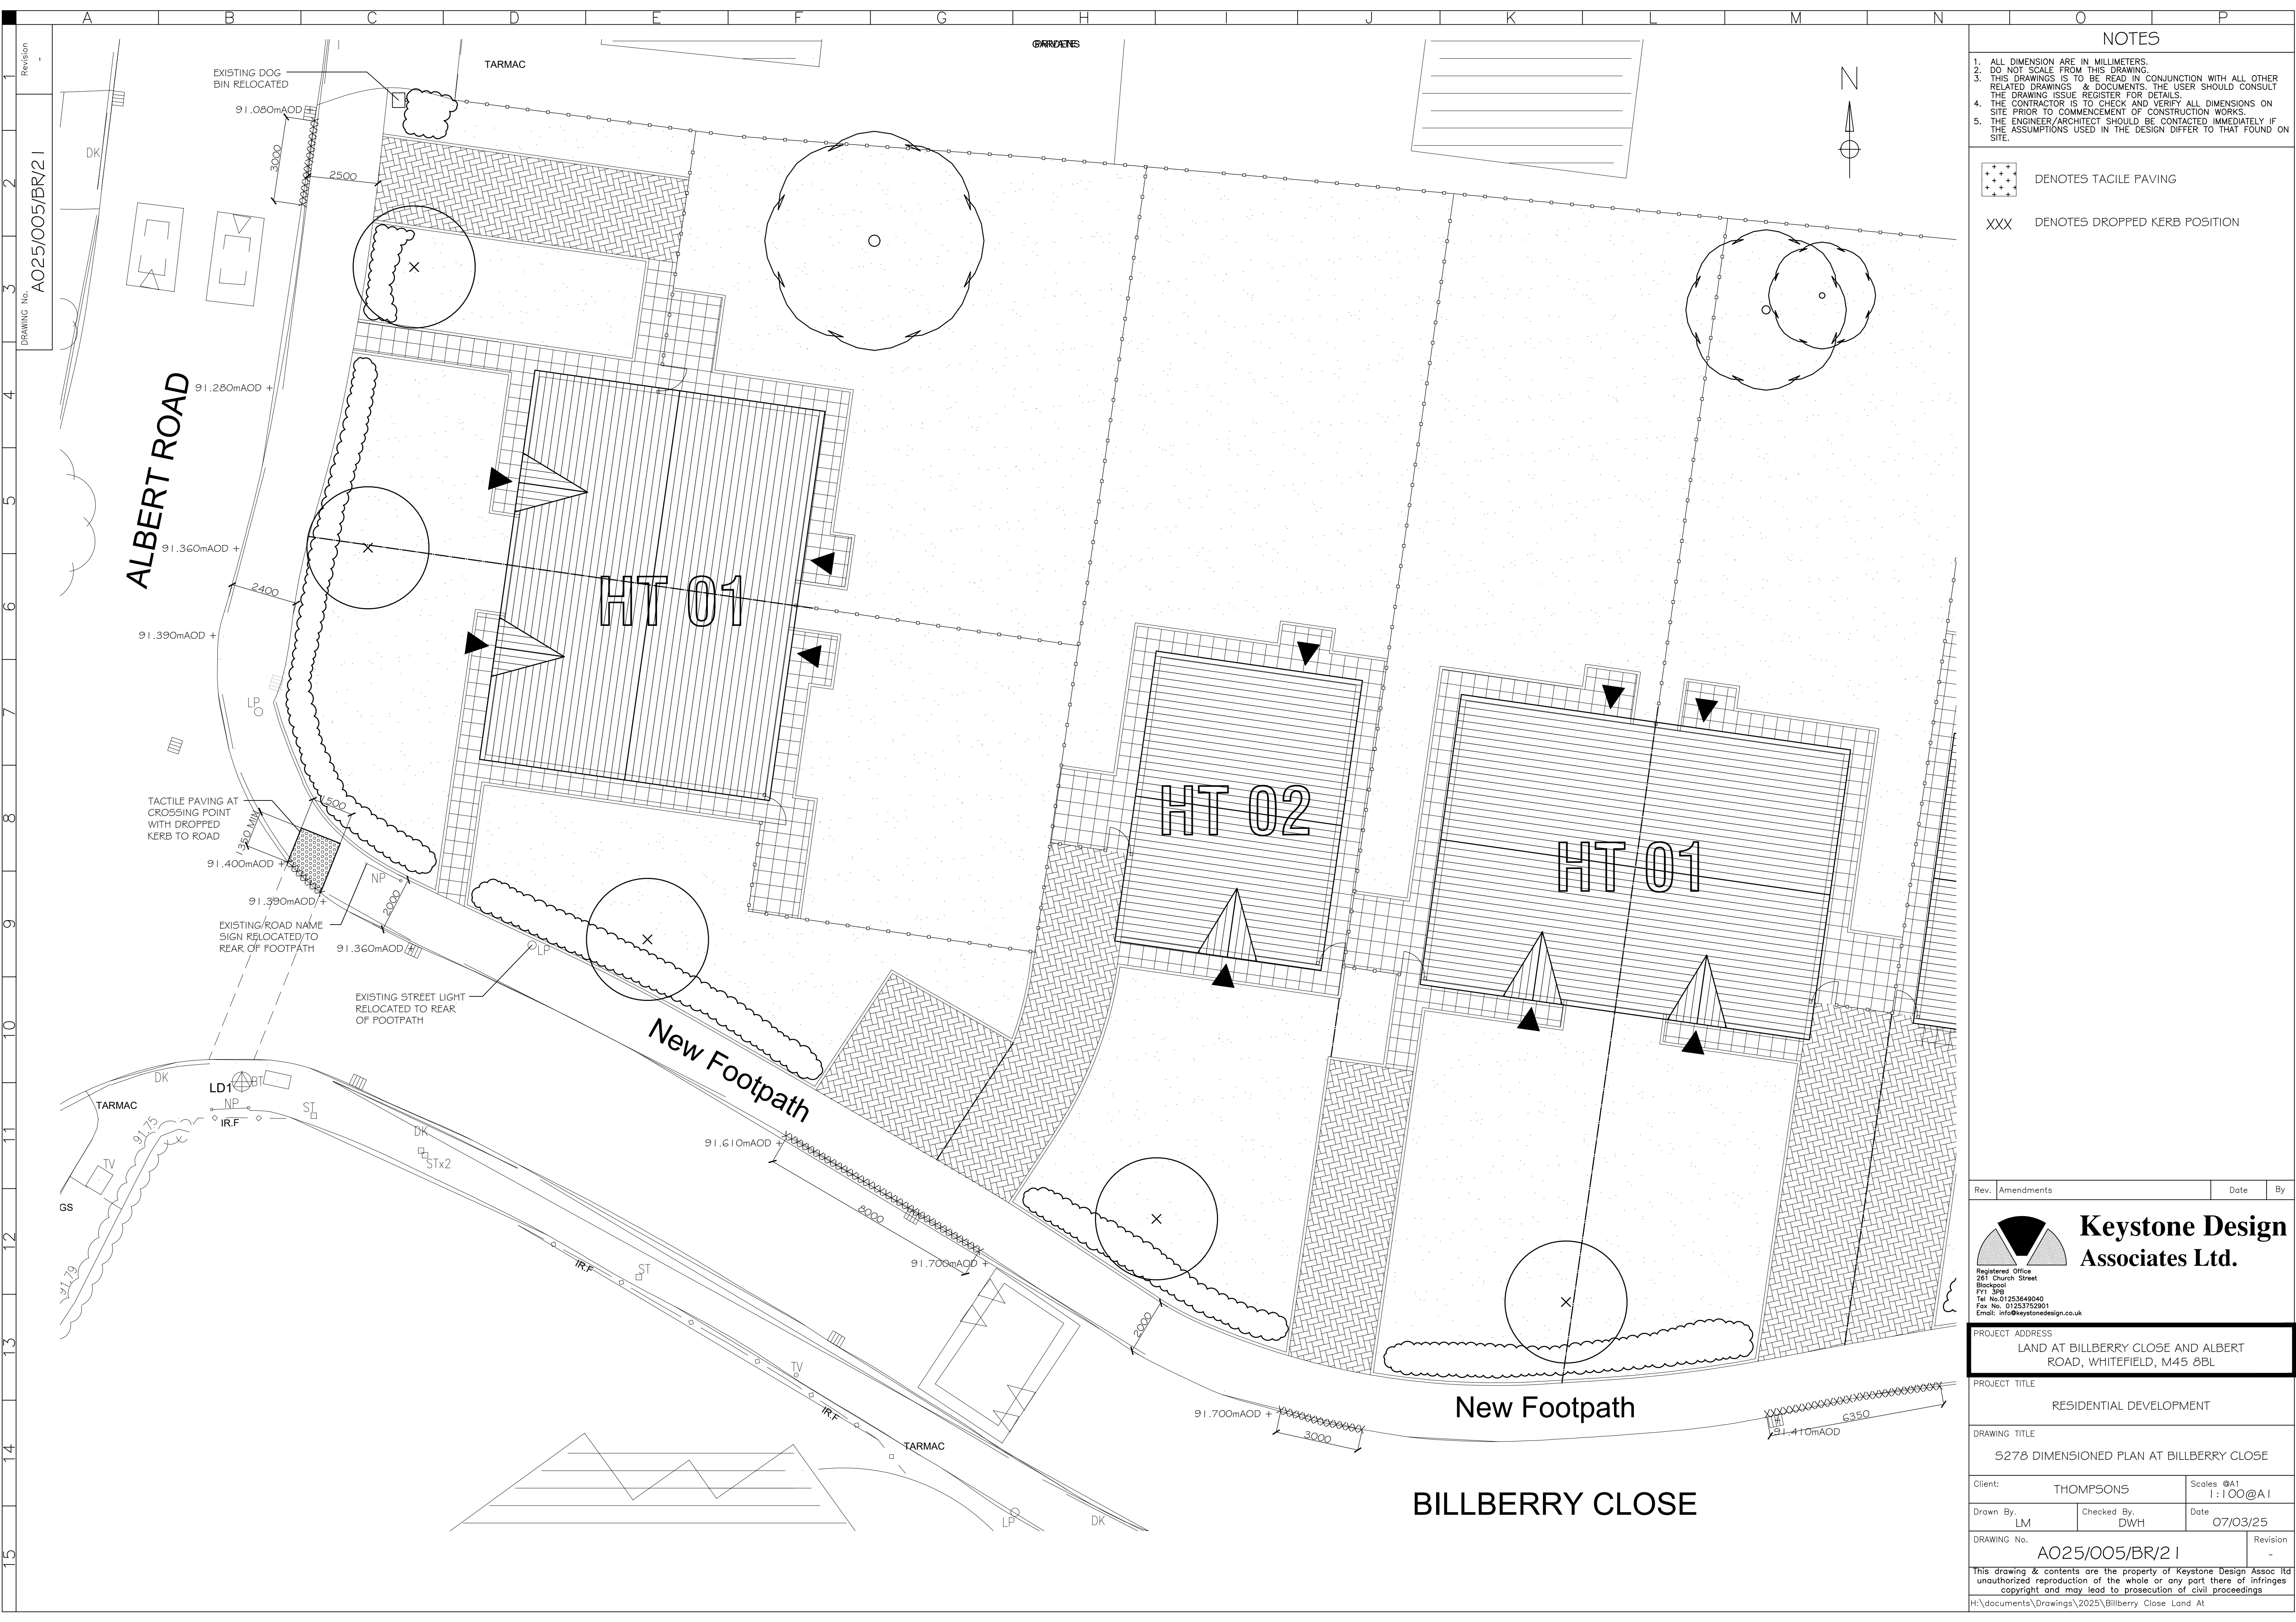

NOTES

1. ALL DIMENSION ARE IN MILLIMETERS.

2. DO NOT SCALE FROM THIS DRAWING.

3. THIS DRAWINGS IS TO BE READ IN CONJUNCTION WITH ALL OTHER RELATED DRAWINGS & DOCUMENTS. THE USER SHOULD CONSULT THE DRAWING ISSUE REGISTER FOR DETAILS.

4. THE CONTRACTOR IS TO CHECK AND VERIFY ALL DIMENSIONS ON SITE PRIOR TO COMMENCEMENT OF CONSTRUCTION WORKS.

5. THE ENGINEER/ARCHITECT SHOULD BE CONTACTED IMMEDIATELY IF THE ASSUMPTIONS USED IN THE DESIGN DIFFER TO THAT FOUND ON SITE.

+

+

+

+

+

+

+

+

+

+

DENOTES TACILE PAVING

XXX

DENOTES DROPPED KERB POSITION

Rev.

Amendments

Date

By

Registered Office

261 Church Street

Blackpool

FY1 3PB

Tel No.01253649040

Fax No. 01253762901

Email: info@keystonedesign.co.uk

Keystone Design

Associates Ltd.

PROJECT ADDRESS

LAND AT BILLBERRY CLOSE AND ALBERT ROAD, WHITEFIELD, M45 8BL

PROJECT TITLE

RESIDENTIAL DEVELOPMENT

DRAWING TITLE

S278 DIMENSIONED PLAN AT BILLBERRY CLOSE

Client:

THOMPSONS

Scales @A1

1:100@A1

Drawn By:

LM

Checked By:

DWH

Date

07/03/25

DRAWING No.

A025/005/BR/2 1

Revision

-

This drawing & contents are the property of Keystone Design Assoc Ltd

unauthorized reproduction of the whole or any part there of infringes

copyright and may lead to prosecution of civil proceedings

H:\documents\Drawings\2025\Billberry Close Land At