


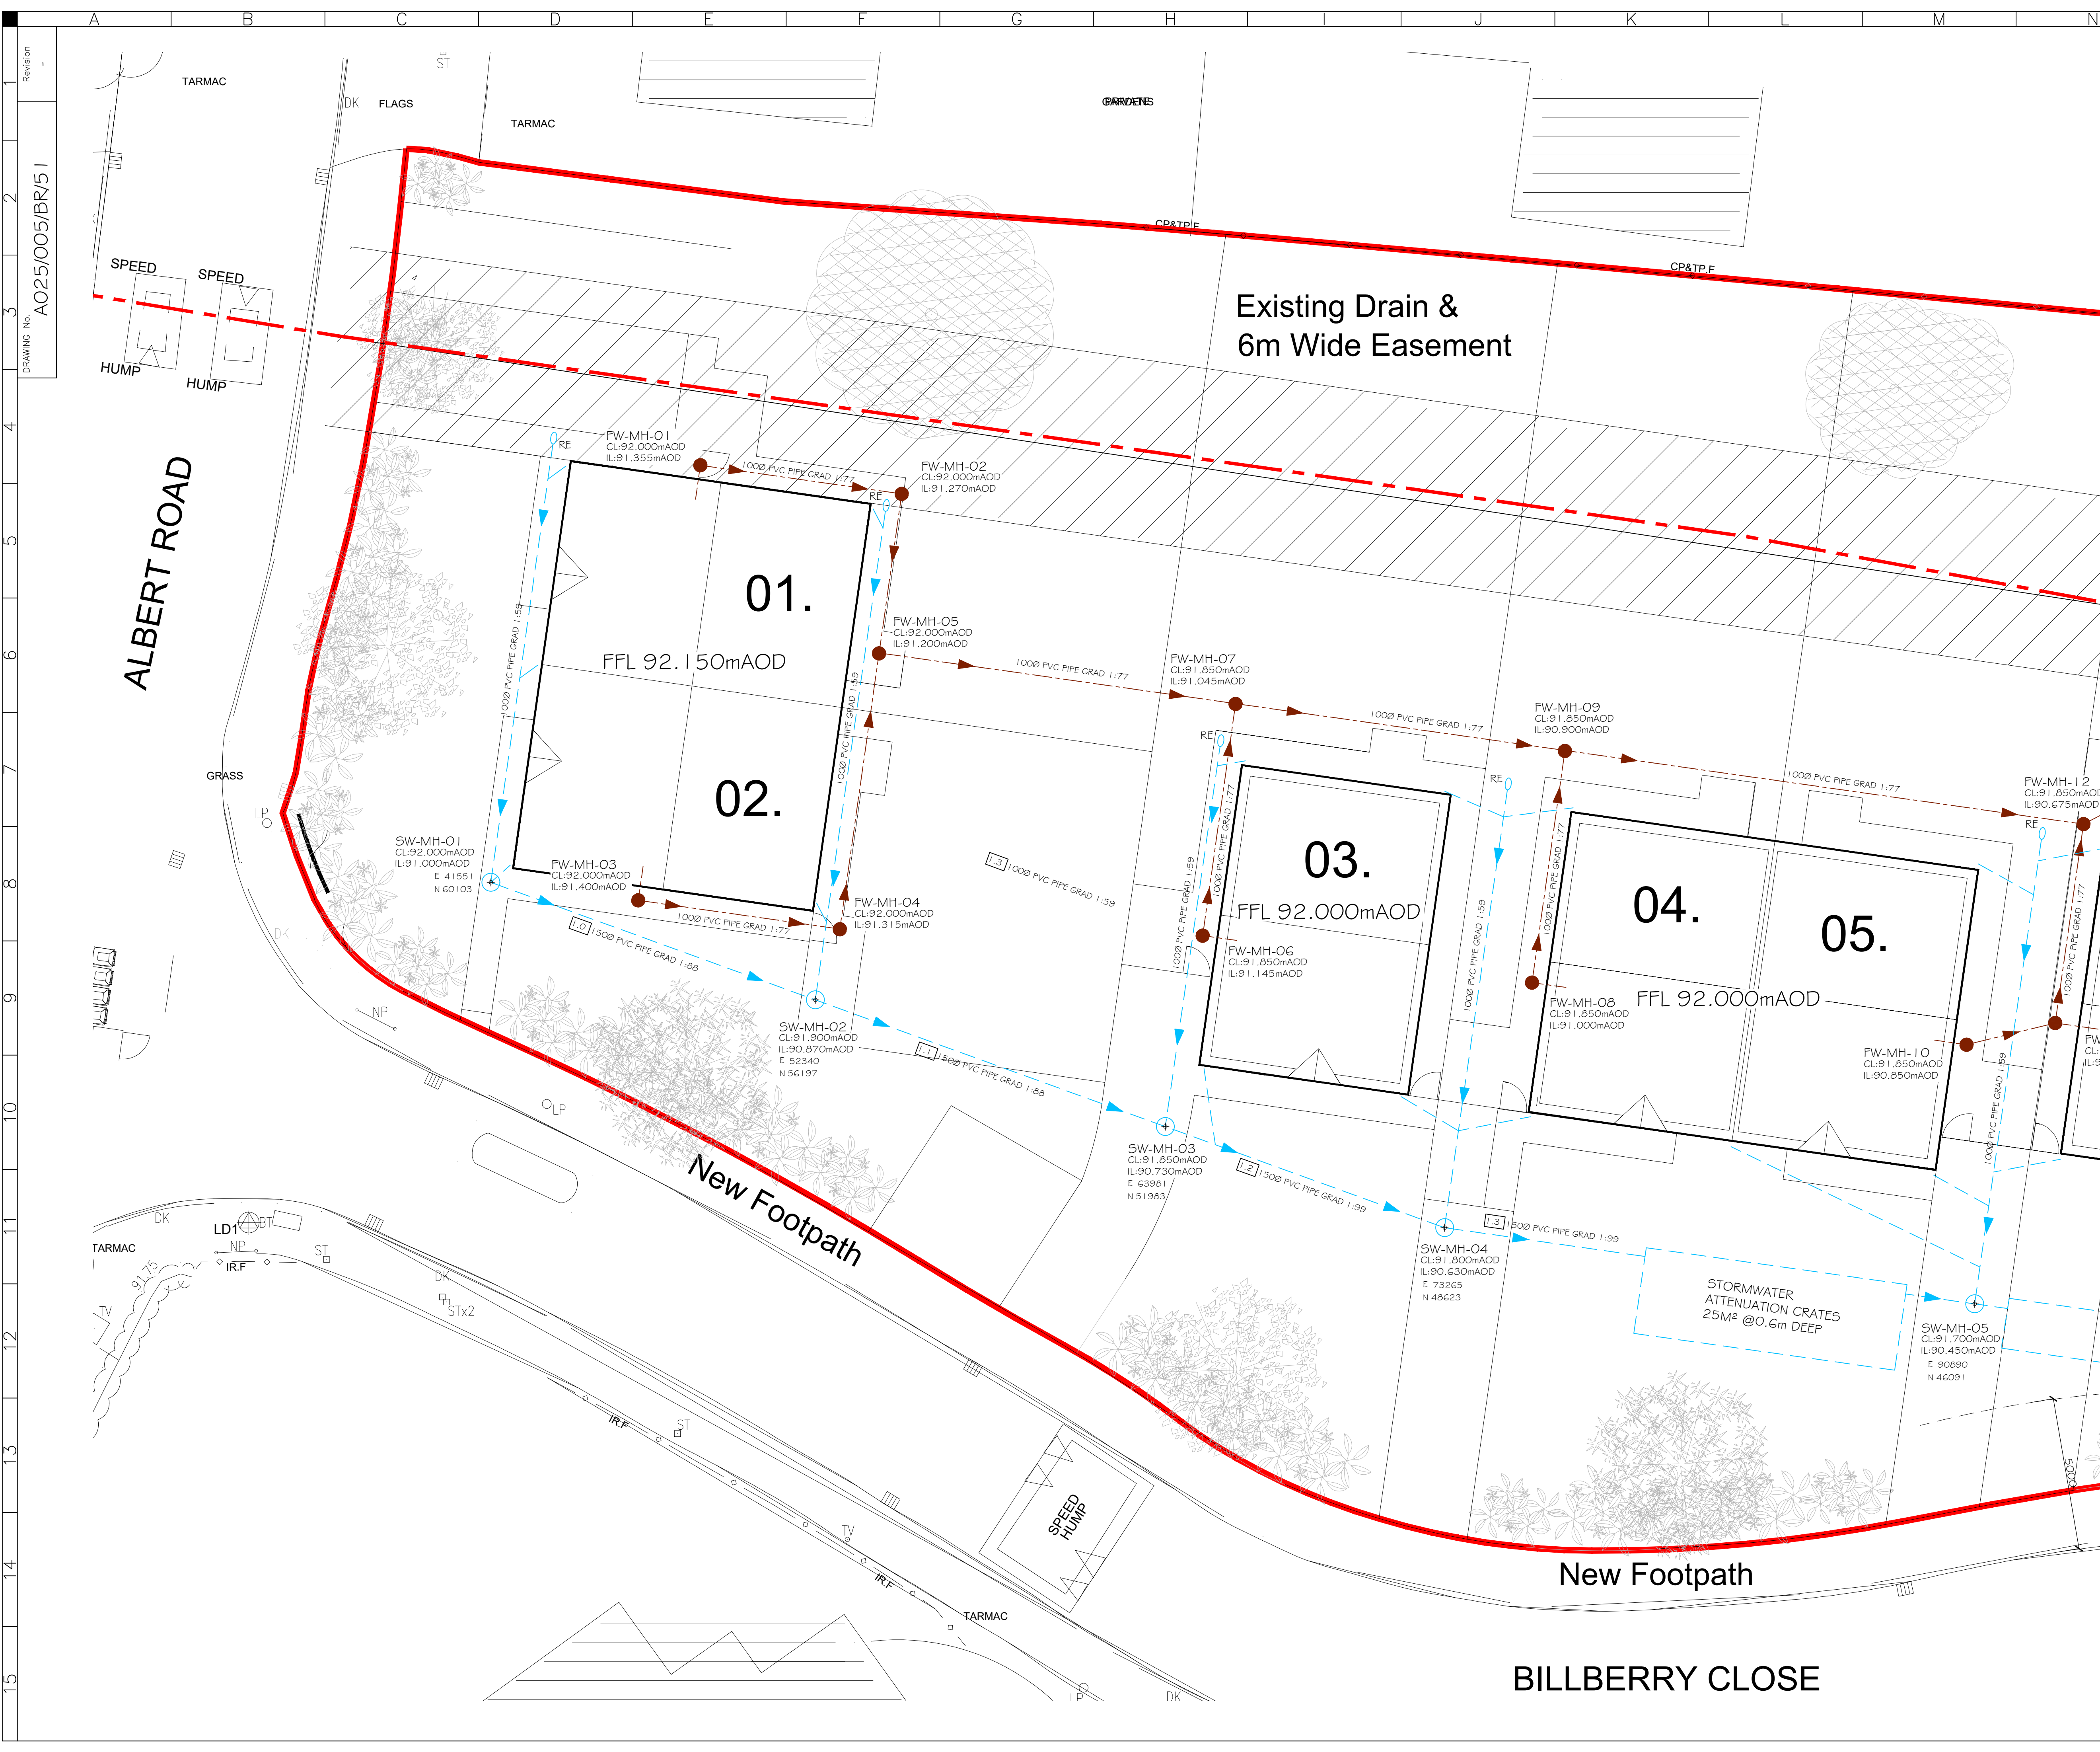

NOTES

1. ALL DIMENSION ARE IN MILLIMETERS.

2. DO NOT SCALE FROM THIS DRAWING.

3. THIS DRAWING IS TO BE READ IN CONJUNCTION WITH ALL OTHER RELATED DRAWINGS & DOCUMENTS. THE USER SHOULD CONSULT THE DRAWING ISSUE REGISTER FOR DETAILS.

4. THE CONTRACTOR IS TO CHECK AND VERIFY ALL DIMENSIONS ON SITE PRIOR TO COMMENCEMENT OF CONSTRUCTION WORKS.

5. THE ENGINEER/ARCHITECT SHOULD BE CONTACTED IMMEDIATELY IF THE ASSUMPTIONS USED IN THE DESIGN DIFFER TO THAT FOUND ON SITE.

Rev.	Amendments	Date	By
Registered Office 261 Church Street Blackpool FY1 3PB Tel No. 01253649040 Fax No. 01253752901 Email: info@keystonedesign.co.uk PROJECT ADDRESS LAND AT BILBERRY CLOSE AND ALBERT ROAD, WHITEFIELD, M45 8BL PROJECT TITLE RESIDENTIAL DEVELOPMENT DRAWING TITLE DRAINAGE GENERAL ARRANGEMENT (1 OF 2) Client: THOMPSONS Scales @A1 1:100@A1 Drawn By: LM Checked By: DWH Date 10/02/25 DRAWING No. AO25/005/BR/5 1 Revision - This drawing & contents are the property of Keystone Design Assoc Ltd unauthorized reproduction of the whole or any part there of infringes copyright and may lead to prosecution of civil proceedings H:\documents\Drawings\2025\Billberry Close Land At			