


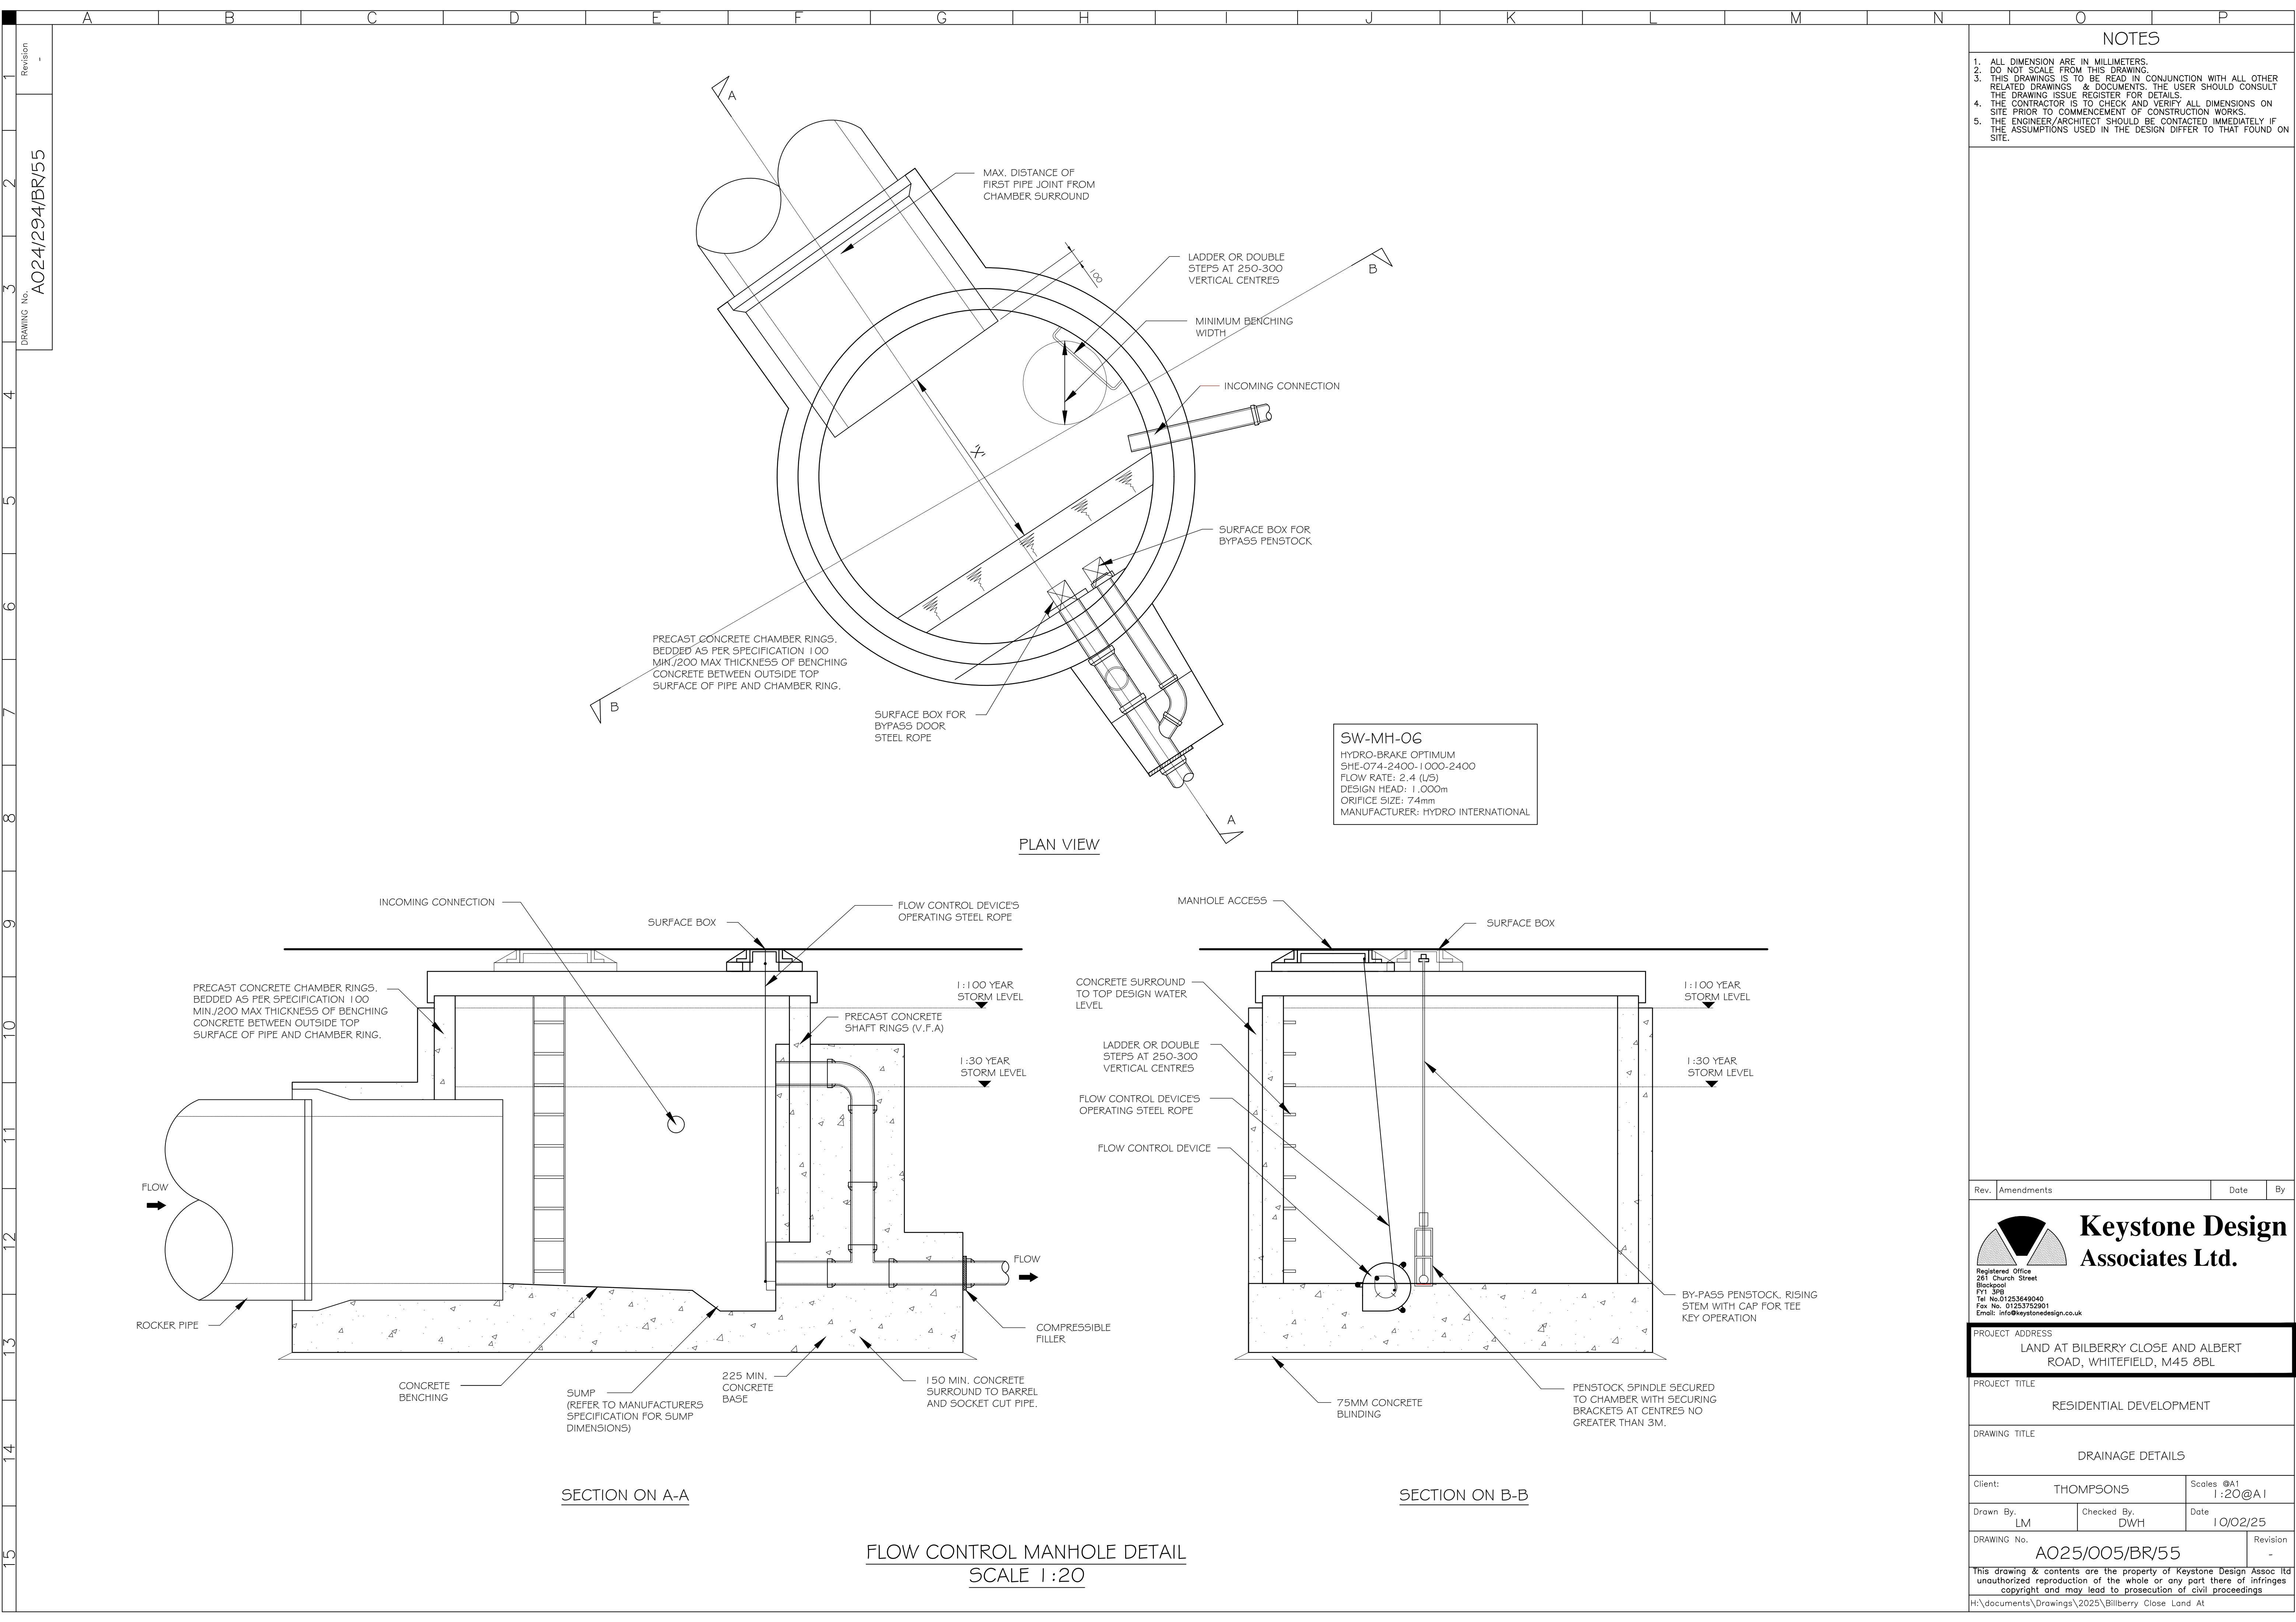

NOTES

1. ALL DIMENSION ARE IN MILLIMETERS.

2. DO NOT SCALE FROM THIS DRAWING.

3. THIS DRAWINGS IS TO BE READ IN CONJUNCTION WITH ALL OTHER RELATED DRAWINGS & DOCUMENTS. THE USER SHOULD CONSULT THE DRAWING ISSUE REGISTER FOR DETAILS.

4. THE CONTRACTOR IS TO CHECK AND VERIFY ALL DIMENSIONS ON SITE PRIOR TO COMMENCEMENT OF CONSTRUCTION WORKS.

5. THE ENGINEER/ARCHITECT SHOULD BE CONTACTED IMMEDIATELY IF THE ASSUMPTIONS USED IN THE DESIGN DIFFER TO THAT FOUND ON SITE.

Rev.	Amendments	Date	By
Keystone Design Associates Ltd. Registered Office 261 Church Street Blackpool PY1 3PB Tel No.01253449040 Fax No. 01253752901 Email: info@keystonedesign.co.uk			
PROJECT ADDRESS			
LAND AT BILBERRY CLOSE AND ALBERT ROAD, WHITEFIELD, M45 8BL			
PROJECT TITLE			
RESIDENTIAL DEVELOPMENT			
DRAWING TITLE			
DRAINAGE DETAILS			
Client:		THOMPSONS	Scales @A1 1:20@A1
Drawn By:	LM	Checked By:	DWH
Date		10/02/25	
DRAWING No.			Revision
A025/005/BR/55			-
This drawing & contents are the property of Keystone Design Assoc Ltd unauthorized reproduction of the whole or any part there of infringes copyright and may lead to prosecution of civil proceedings			
H:\documents\Drawings\2025\Bilberry Close Land At			