54 Whittaker Lane
Planning Permission Plans
Page 1/3

Existing Area

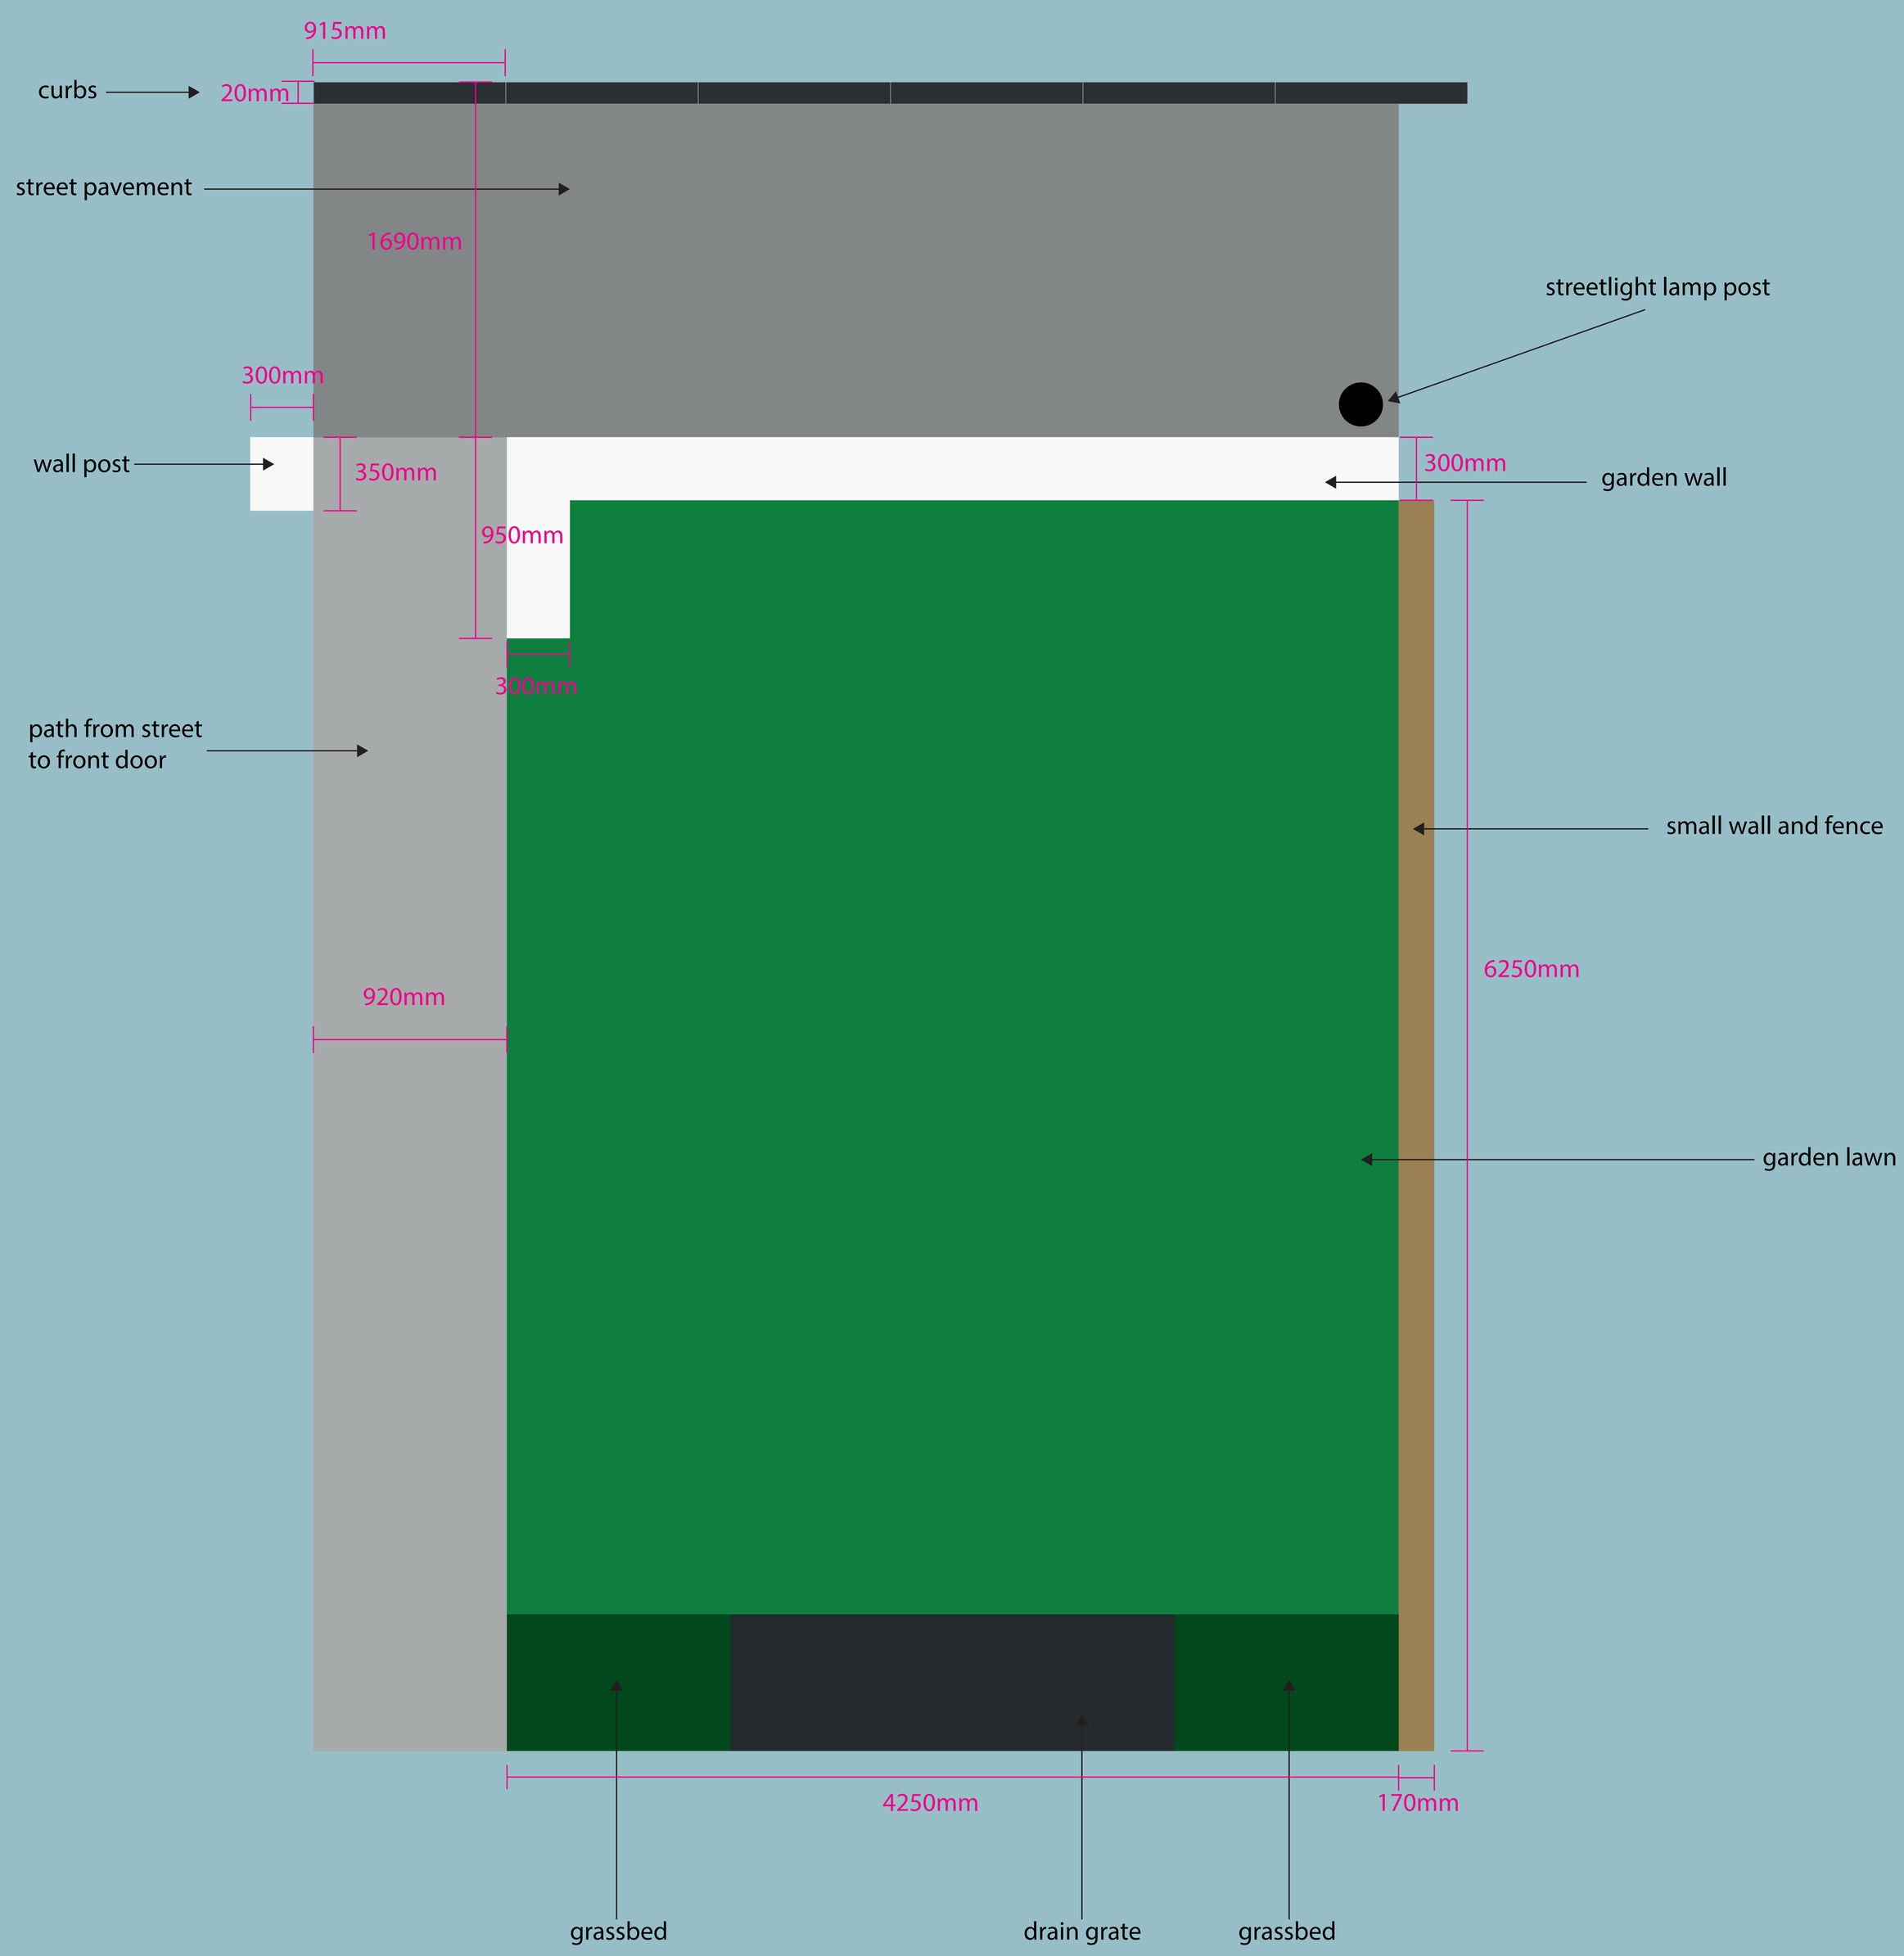

54 Whittaker Lane
Planning Permission Plans
Page 2/3

Planned Driveway

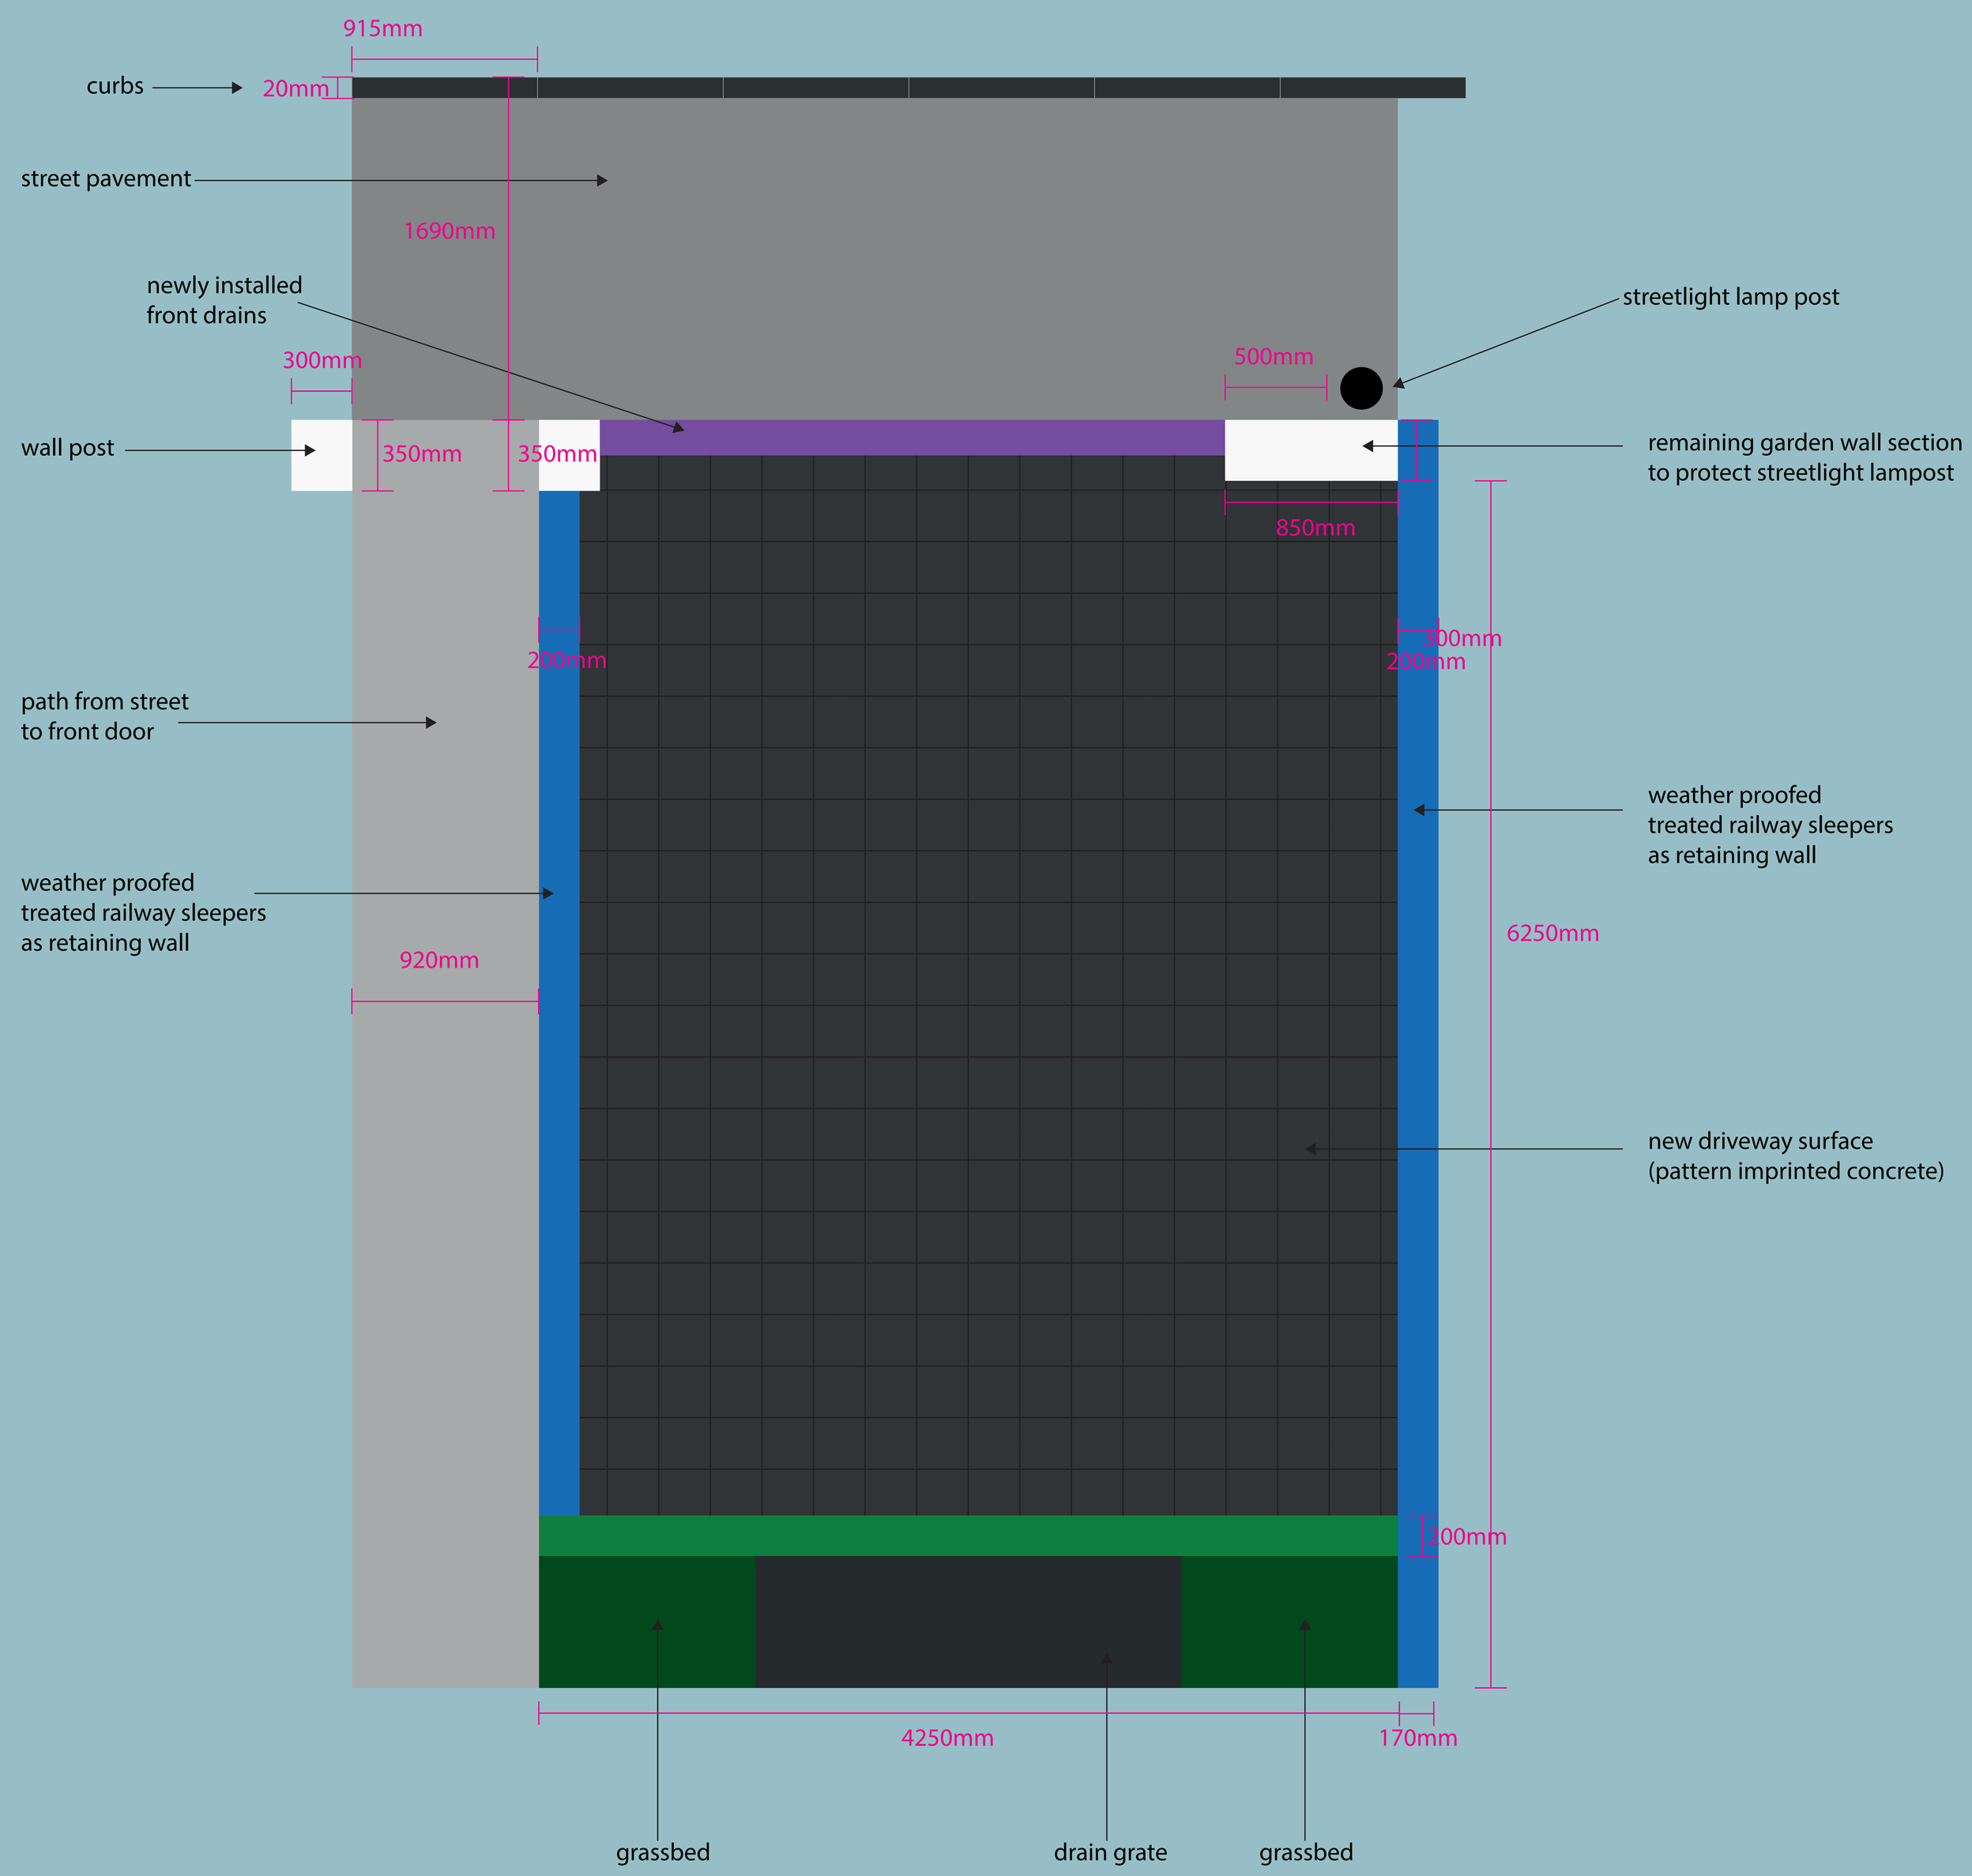
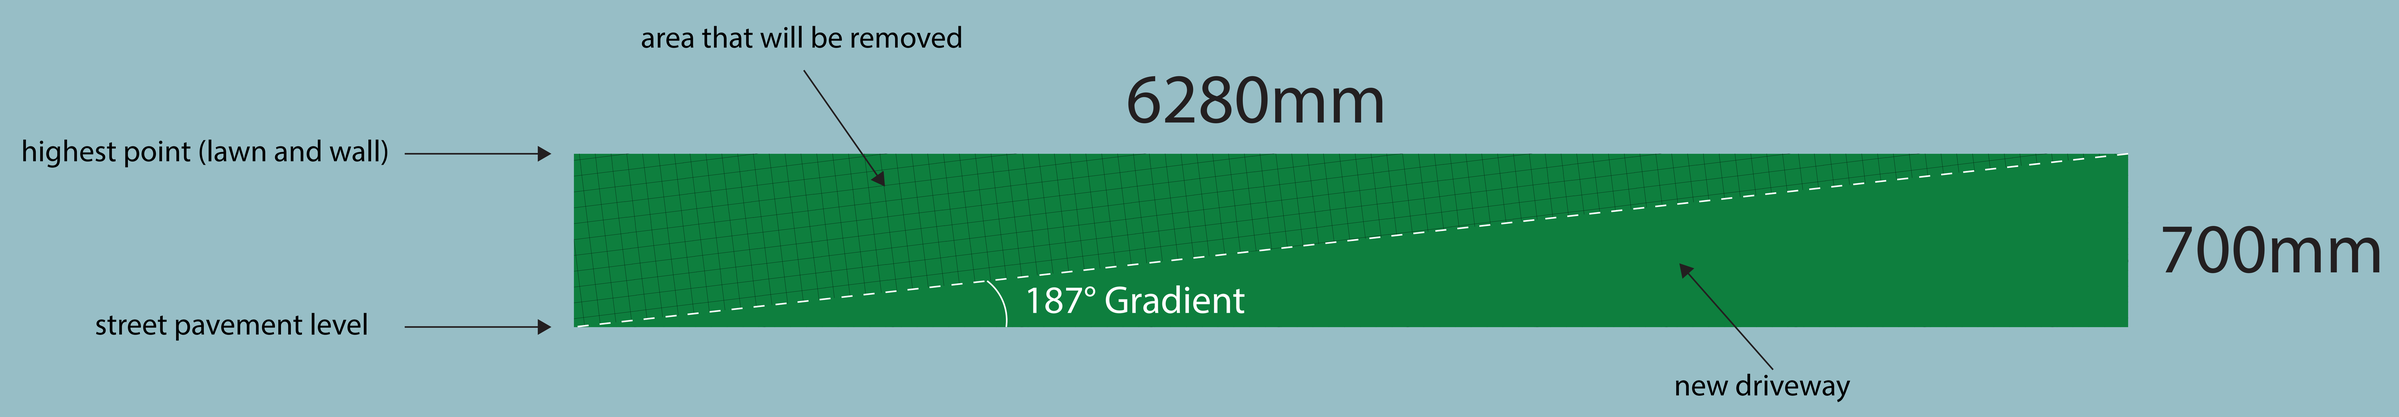
Gradient of Planned Driveway