



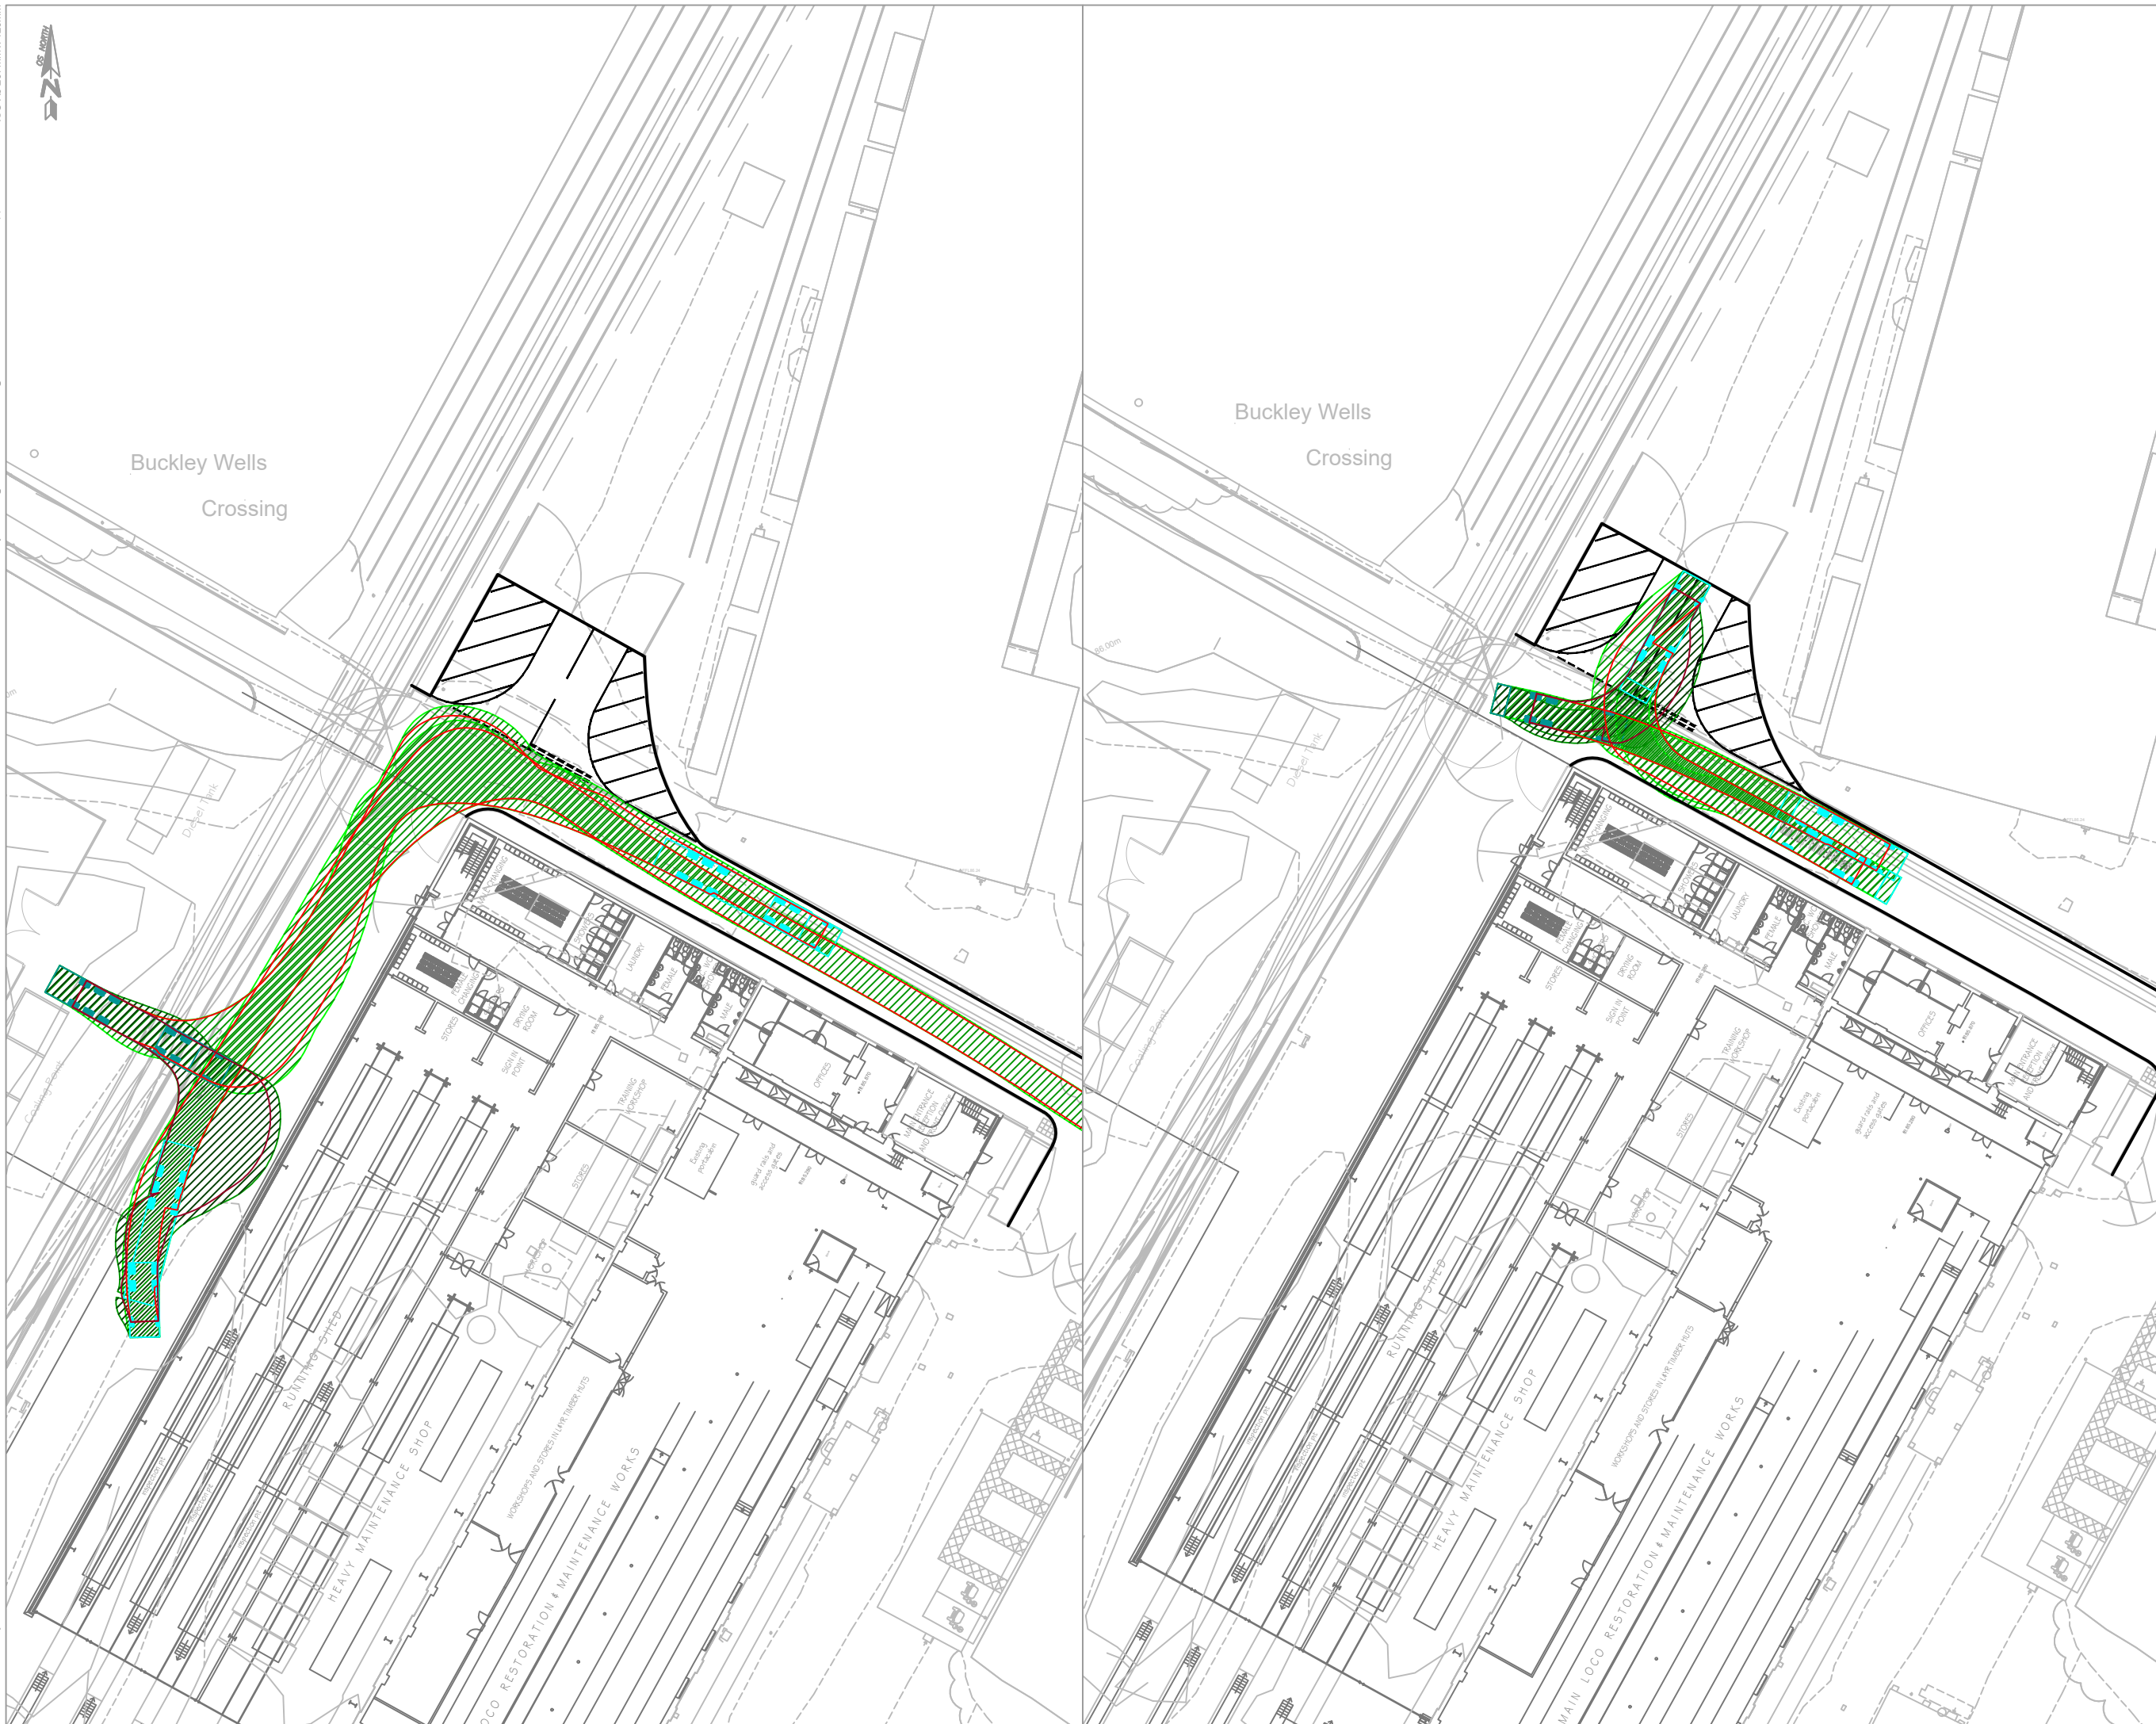


transport planning

t 0161 464 9495
e info@modetransport.co.uk
w www.modetransport.co.uk

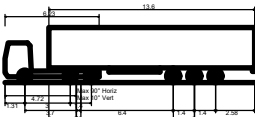

Max Legal Length (UK) Articulated Vehicle (16.5m)	
Overall Length	16.500m
Overall Width	2.550m
Overall Body Height	3.632m
Min Body Ground Clearance	0.396m
Max Track Width	2.500m
Lock to lock time	6.00s
Kerb to Kerb Turning Radius	6.870m

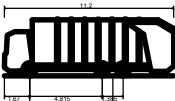

Phoenix 2 Duo (P2-15W with Elite 6x4 chassis)	
Overall Length	11.200m
Overall Width	2.530m
Overall Body Height	3.751m
Min Body Ground Clearance	0.304m
Track Width	2.500m
Lock to lock time	4.00s
Kerb to Kerb Turning Radius	9.500m

ates:

- this drawing is to be read in conjunction with all other relevant drawings, any discrepancies, errors or omissions to be brought to the attention of overseeing organisation.
- all dimensions to be checked before commencement of work on site.
- all dimensions in metres unless otherwise stated.
- the design is subject to approval of bury council
- drawing based on topographical survey.

ue/revision		
B	25/07/2024	issued
A	22/05/2024	issued
-	16/05/2024	issued
i/r	date	description

agent: east lancashire railway
 object: buckley wells locomotive depot
 object number: J327862
 scale: 1:500@A3
 drawing title:
 /v / refuse vehicle swept path analysis
 drawing number:
 2-7862-PS-003