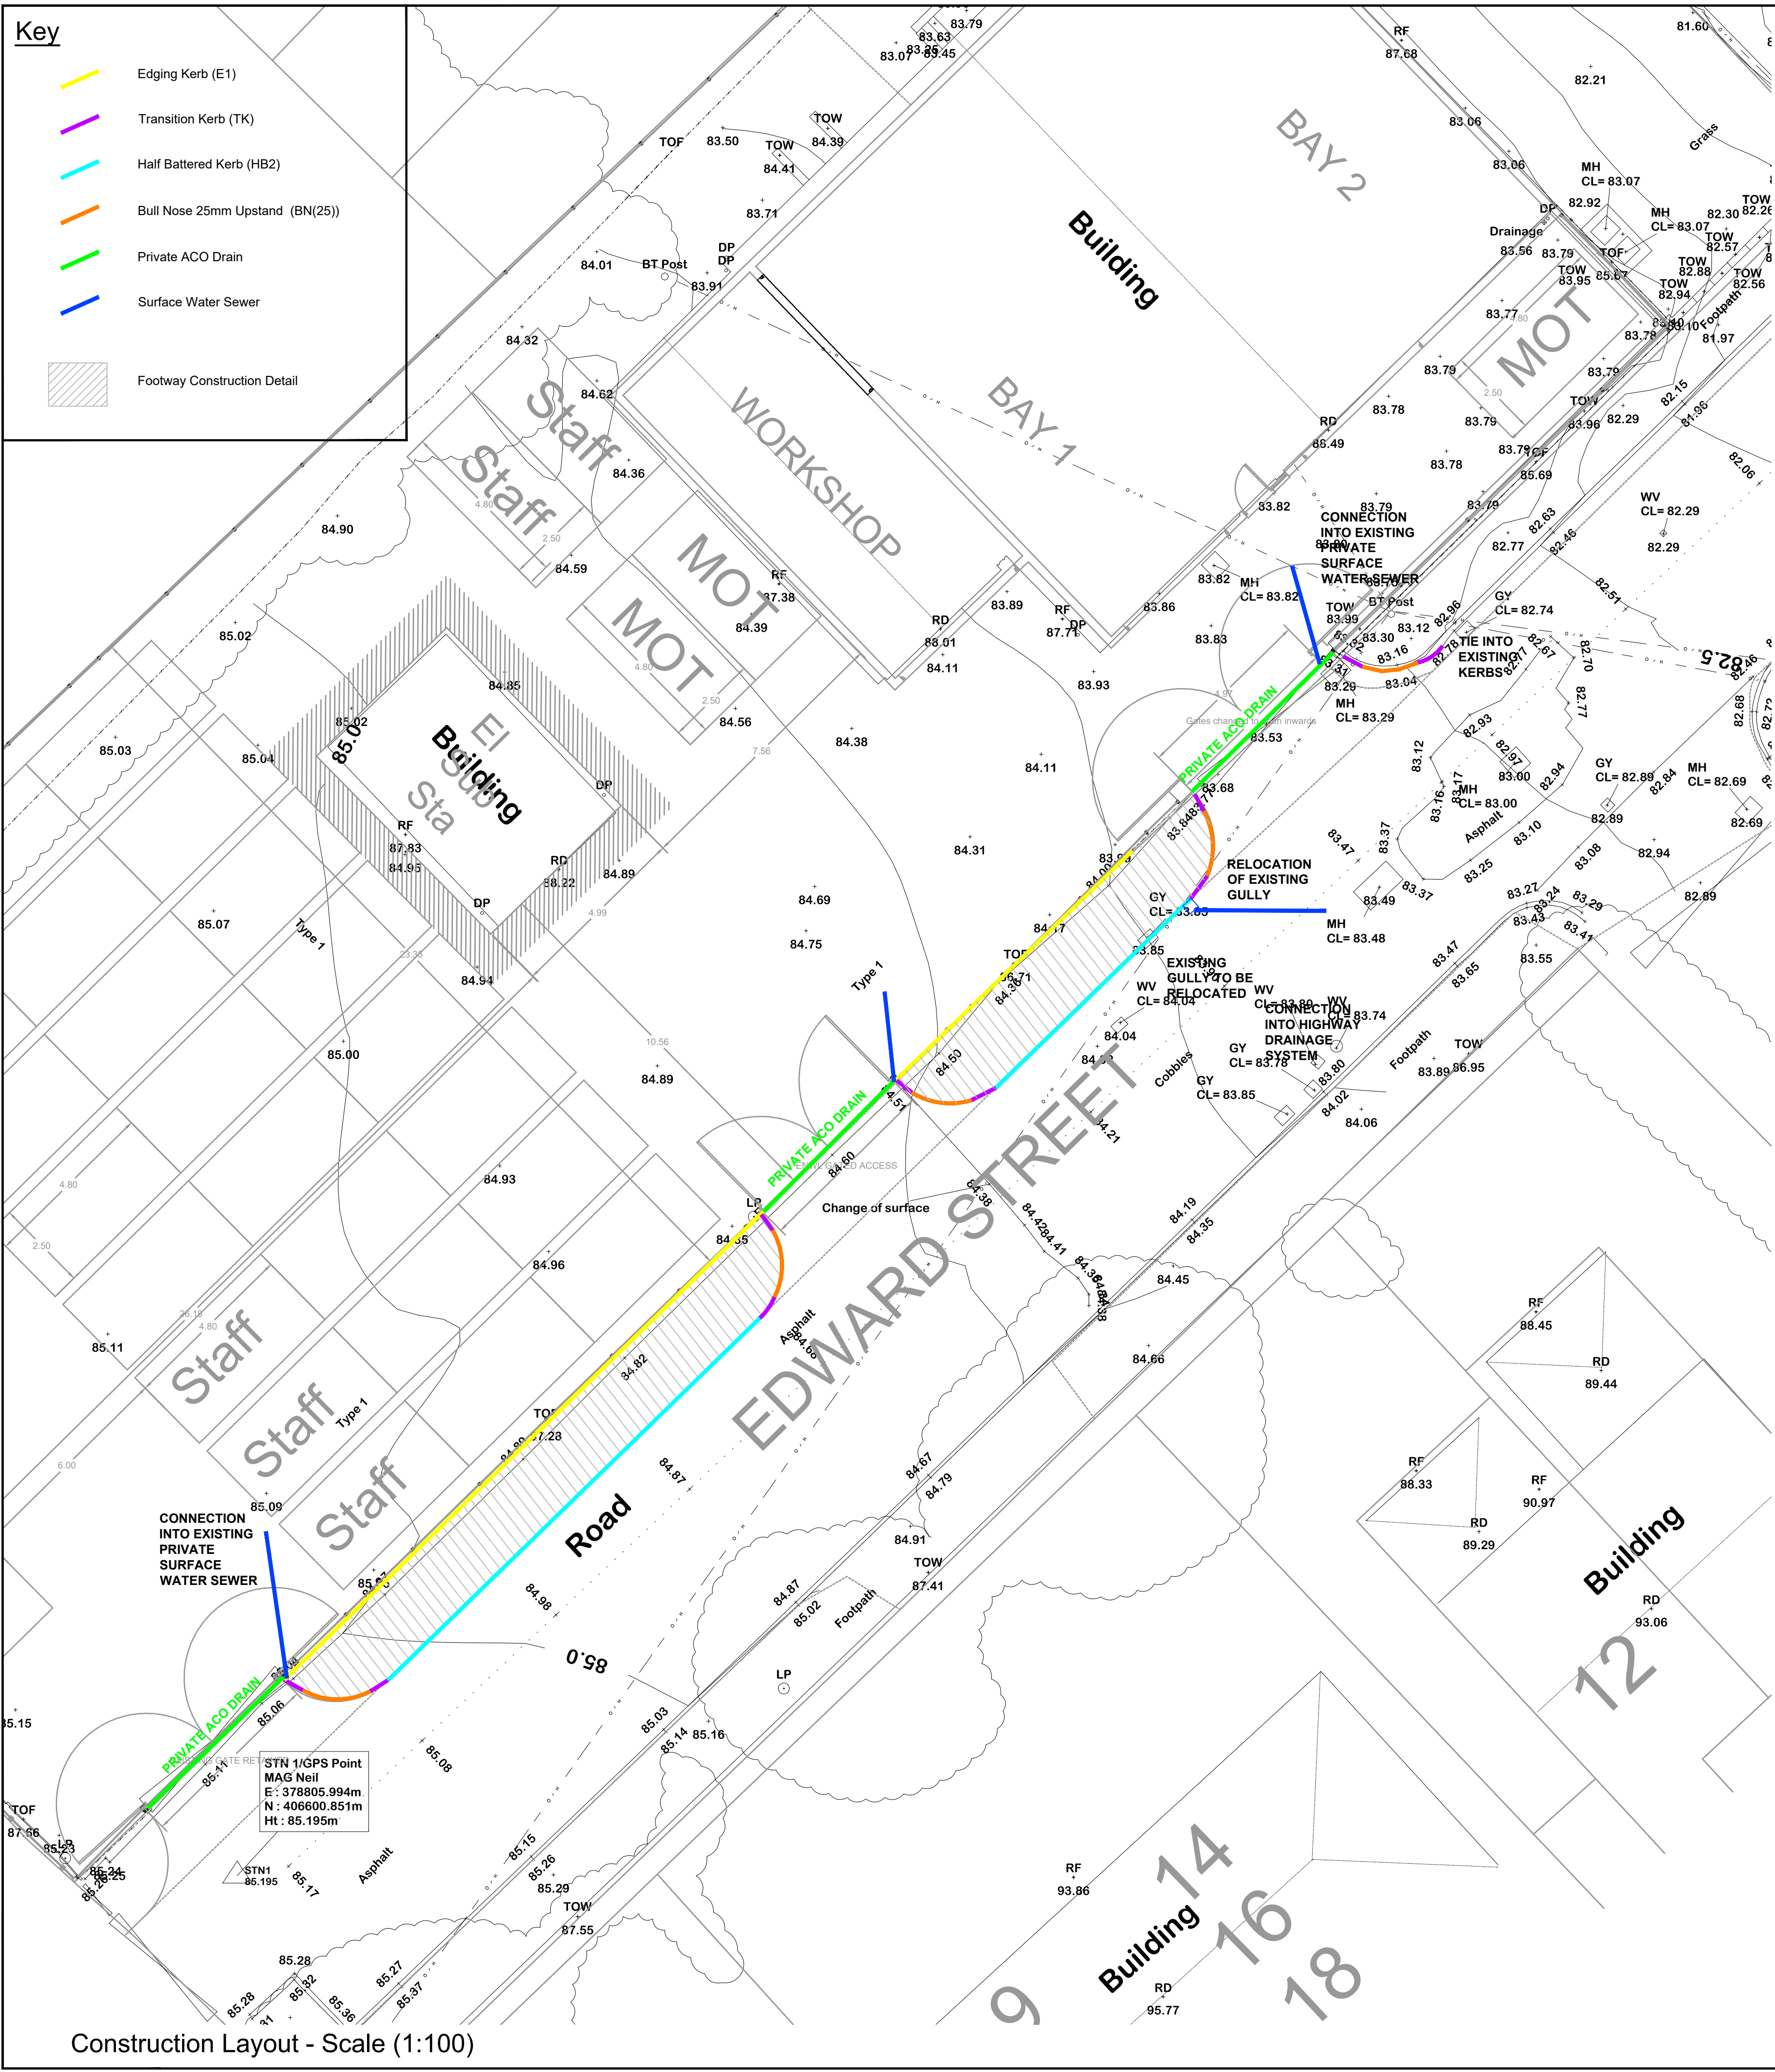


Key

Edging Kerb (E1)

Transition Kerb (TK)

150mm ST4 CONCRETE BED AND SURROUND

150 x 150mm CHANNEL BLOCK

100mm - 125mm Upstand

ELEVATION

PLAN

KERB TYPE HB2
125mm X 255mm HALF BATTERED KERB TO BS EN 1340
SCALE: 1:10

150mm ST4 CONCRETE BED AND SURROUND

150 x 150mm CHANNEL BLOCK

ELEVATION

PLAN

KERB TYPE TK
125mm X 255mm X 150mm HALF BATTERED 1:9 DROP KERB TO BS EN 1340
SCALE: 1:10

25mm AT VEHICULAR CROSSINGS

150 x 150mm CHANNEL BLOCK

ELEVATION

PLAN

KERB TYPE BN(25)
125mm X 150mm BULLNOSED KERB TO BS EN 1340
SCALE: 1:10

100mm ST4 CONCRETE BED AND SURROUND

ELEVATION

PLAN

KERB TYPE EF
50mm X 150mm FLAT TOP EDGING TO BS EN 1340
SCALE: 1:10

30mm AC6 MED SURF TO PD 6691 ANNEX B

70mm AC20 OPEN BIN TO PD 6691 ANNEX B

150mm DoT TYPE 1 GRANULAR SUB-BASE TO CL 803 SHW

FULL FOOTWAY CONSTRUCTION

This drawing is copyright of DART Engineers Ltd and must not be copied or reproduced in any way without written consent.
DO NOT SCALE OFF THIS DRAWING

Status

No.	Revision	Date	Drwn
P1	FIRST REVISION	16.07.26	JS

DART ENGINEERS LTD
CIVIL AND STRUCTURAL ENGINEERING

CONTACT

e: andy@dart-engineers.com
e: rob@dart-engineers.com
m: 01637 339827
w: www.dart-engineers.com

CLIENT

John Brearley

PROJECT

Edward Street, Radcliffe, Manchester

DRAWING TITLE

Footway Reinstatement

Drawn	JS	Chkd	AD	Date	July 2026	Scale	As Shown
Sheet Size	A1	Drawing No.	26619-DR-C-0100	Revision			P1