



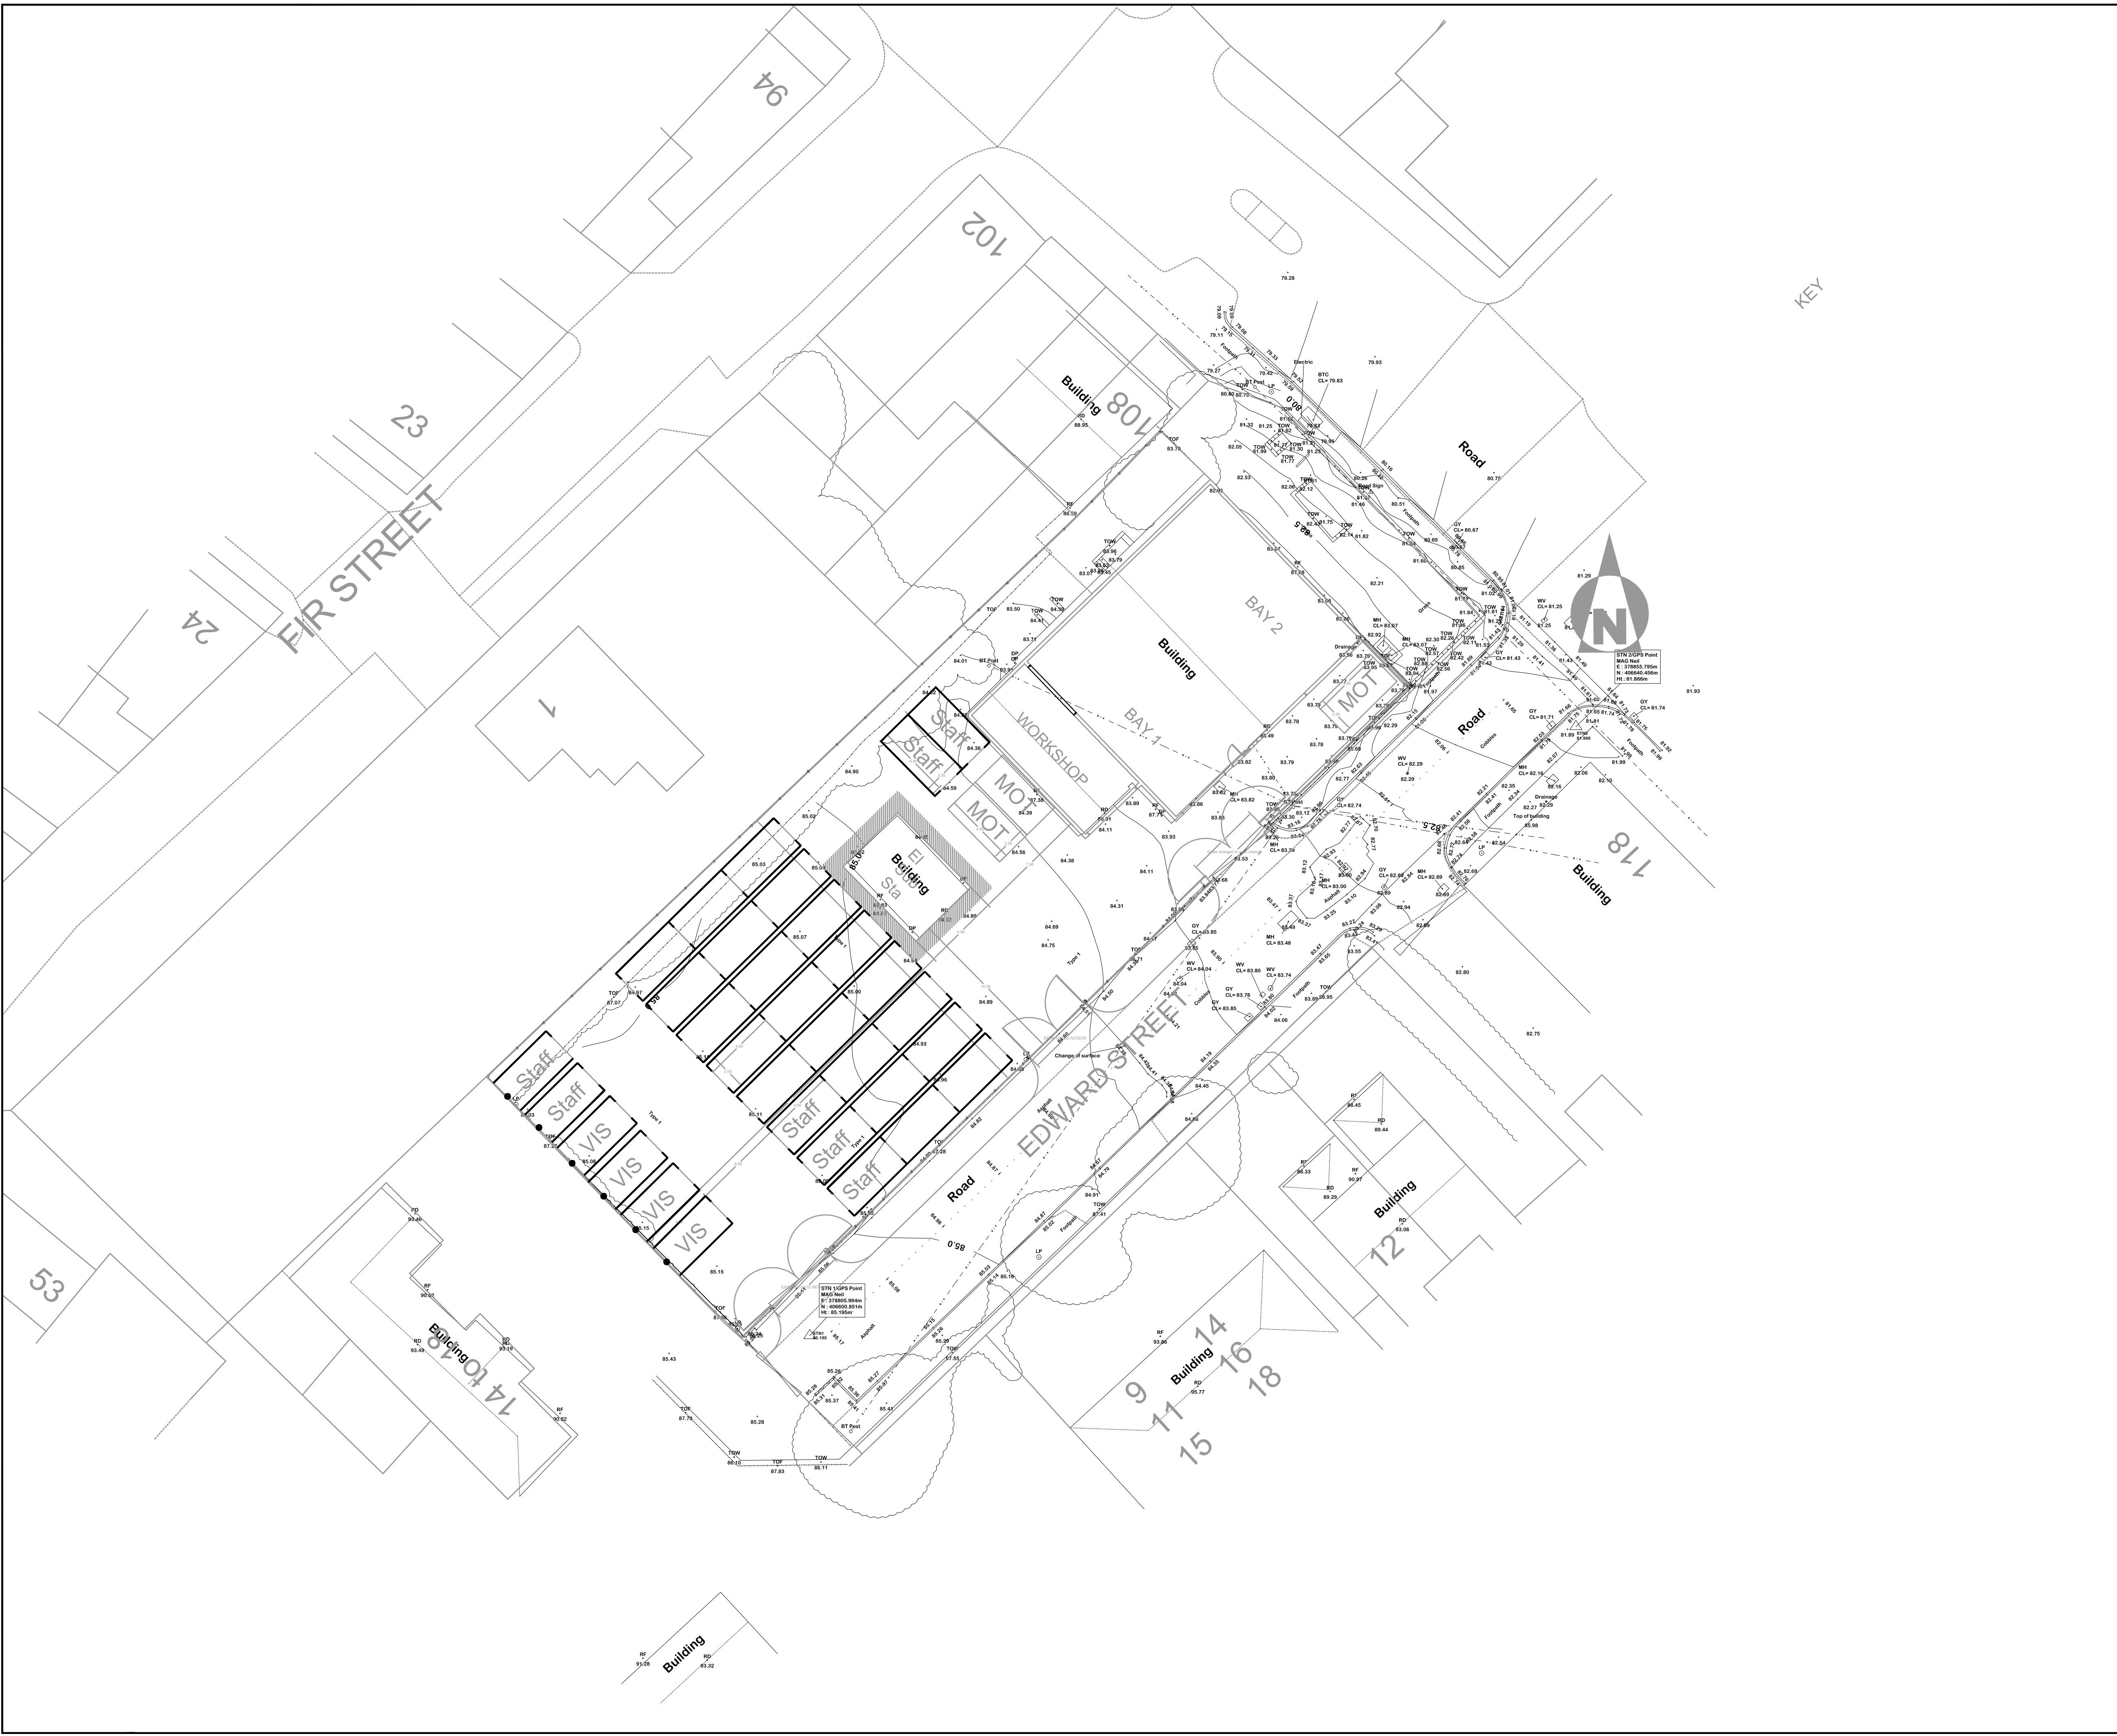

This drawing is copyright of DART Engineers Ltd and must not be copied or reproduced in any way without written consent. DO NOT SCALE OFF THIS DRAWING			
Status			
No.	Revision	Date	Drwn
P1	FIRST REVISION	16.07.26	JS

Key

White Lining (Road Markings)

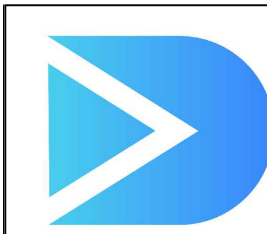

DART
ENGINEERS LTD
CIVIL AND STRUCTURAL
ENGINEERING

CONTACT

e: andy@dart-engineers.com
e: rob@dart-engineers.com
m: 01637 339827
w: www.dart-engineers.com

CLIENT

John Brearley

PROJECT

Edward Street, Radcliffe, Manchester

DRAWING TITLE

Private Road Markings

Drawn	JS	Chkd	AD	Date	July 2026	Scale	As Shown
Sheet Size	A1	Drawing No.	26619-DR-C-0101	Revision			P1