




Elevation 01

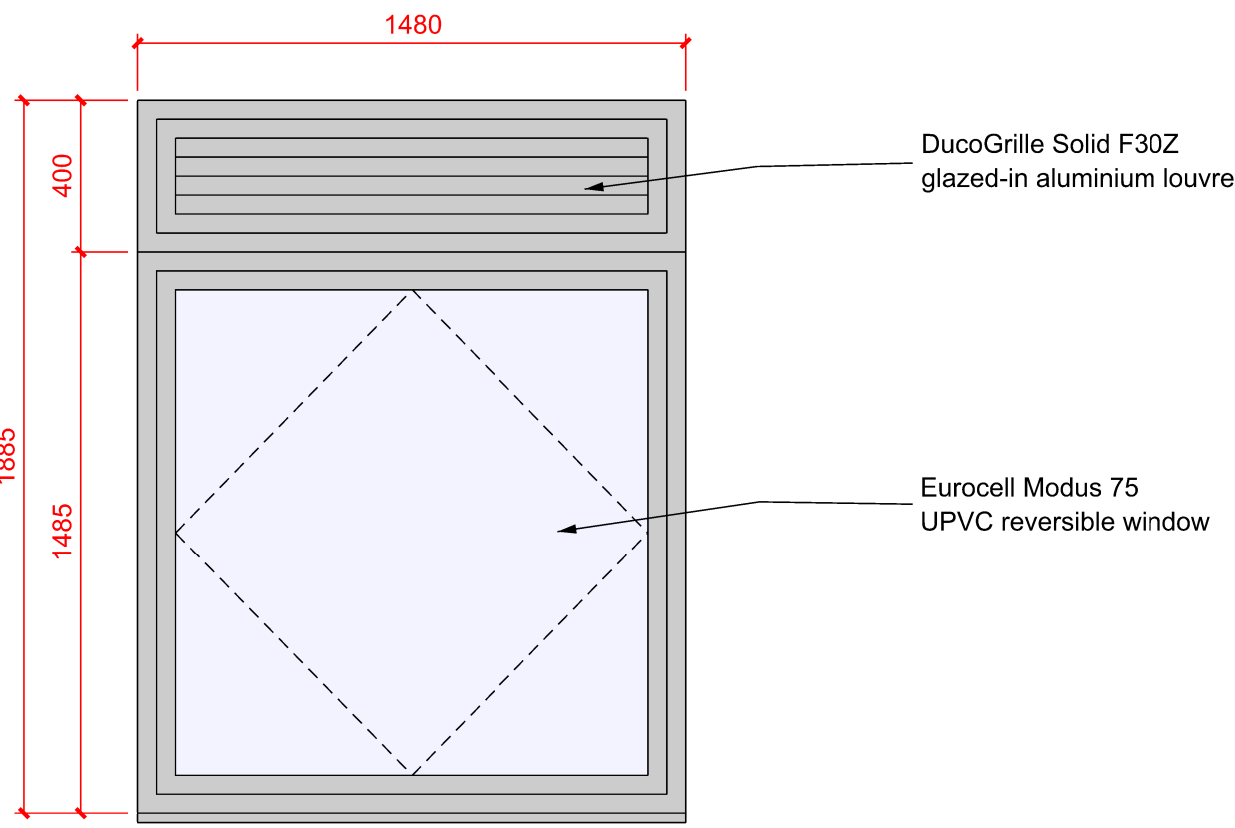



Typical Apartment Window Elevation

1:20 scale

Notes:

All dimensions are in millimetres unless otherwise noted.
All dimensions to be checked on site before proceeding with work.
All omissions and discrepancies to be reported in writing to Project 3 Architects Ltd.
Areas indicated on this drawing are approximate and indicative only.
© Project 3 Architects Limited Registered in England & Wales Number 08021795.

Key Plan

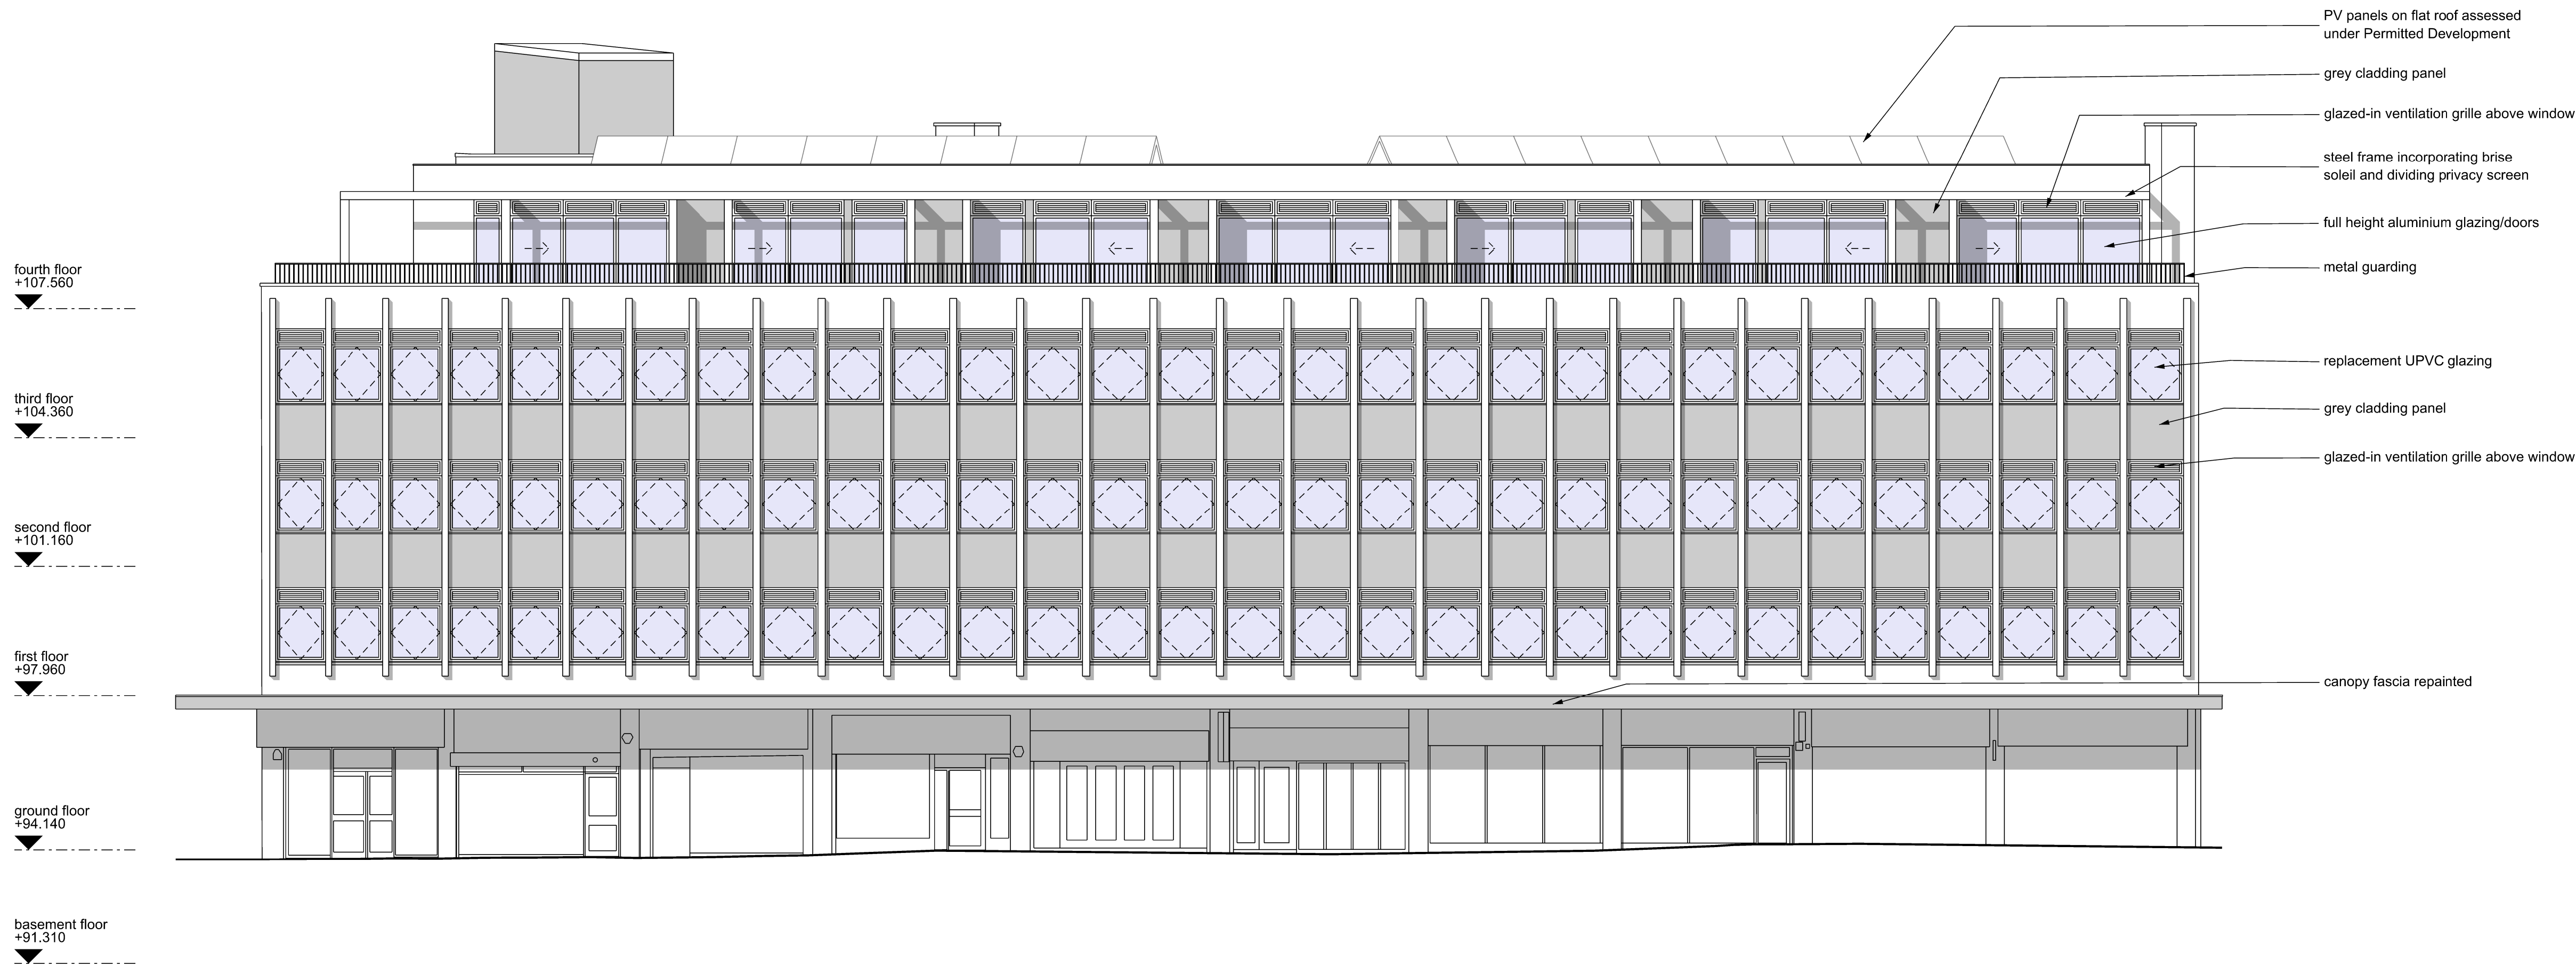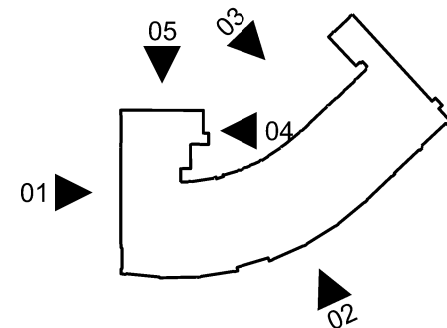

Elevation 02

P04	06/07/26	Glazing amended	CS
P03	27/10/25	PV note amended	CS
P02	29/09/25	Issued for planning	CS
P01	16/09/25	Issued for planning	CS

Rev: Date: Description: By:



PROJECT3
architects

westgate house
44 hale road
altrincham
WA14 2EX

0161 233 0575
mail@project3architects.com
www.project3architects.com

Project:
Lester House
Bury
Title:
Proposed Elevations
01 & 02
Status:
PLANNING
Drawing Number:
0862-P3A-XX-XX-DR-A-05321
Scale @ ISO A1:
1:100
Revision:
P04