



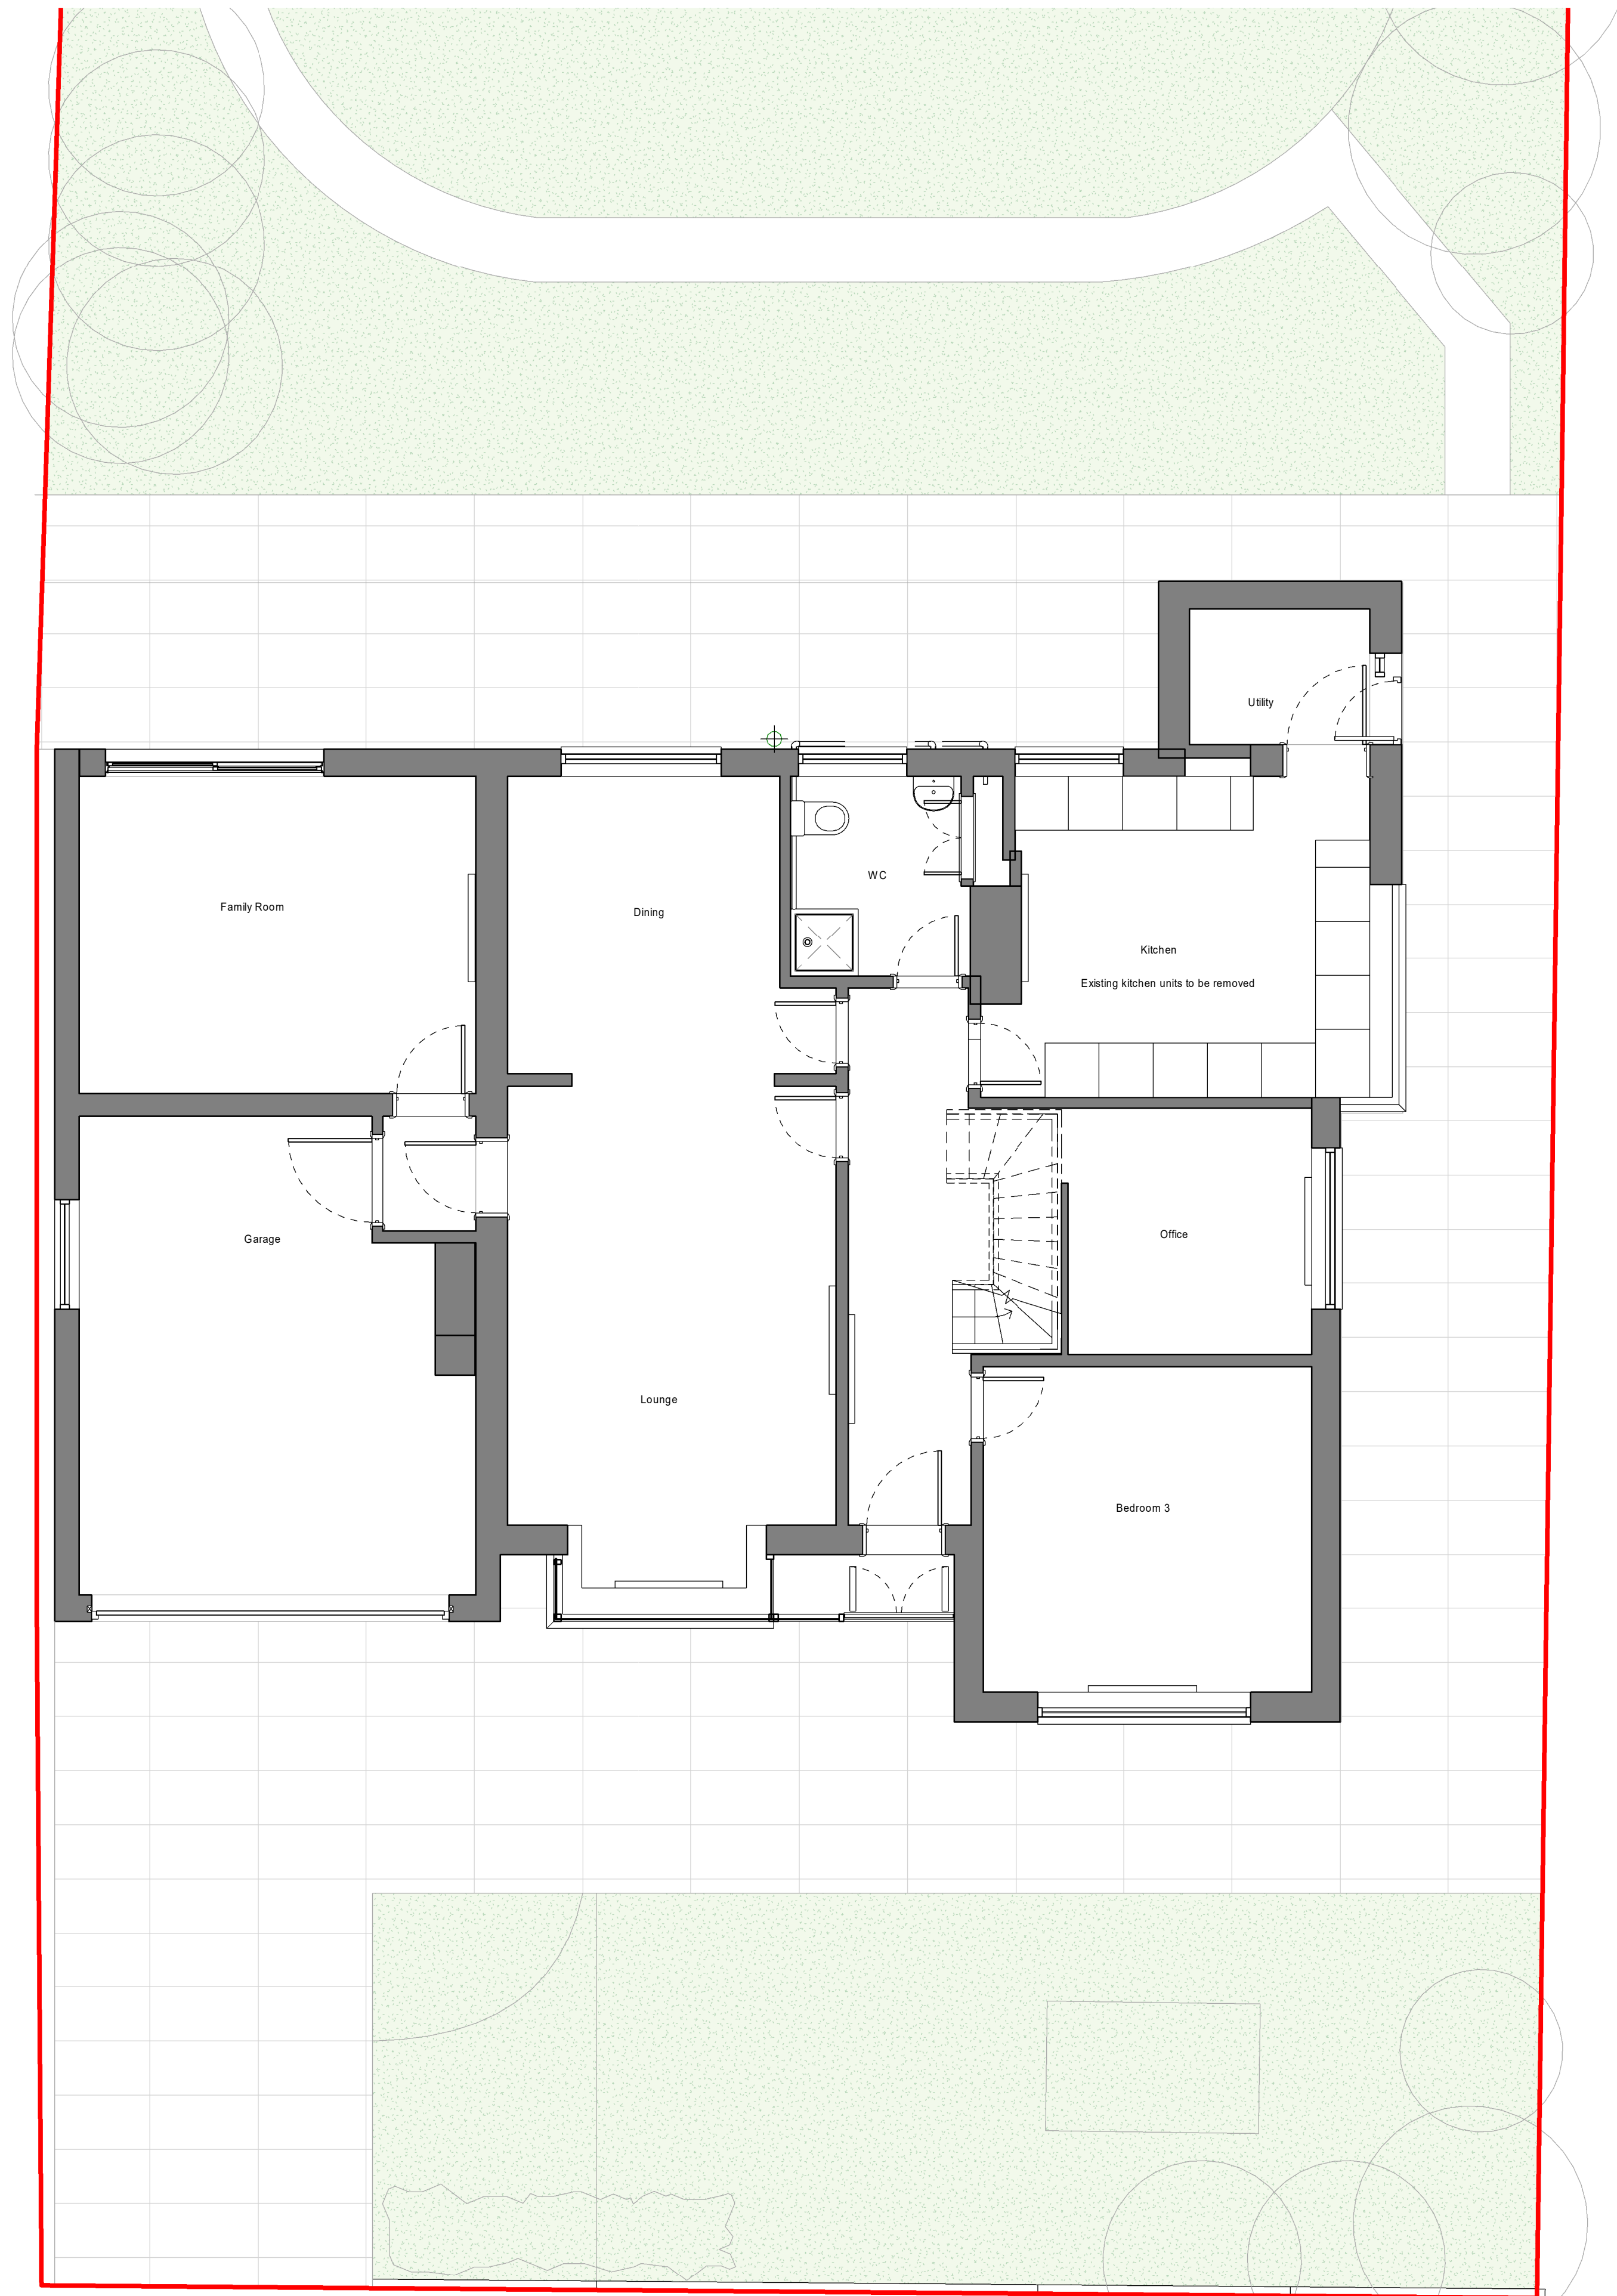

1 Level 0 - Existing GA Plan
1 : 50

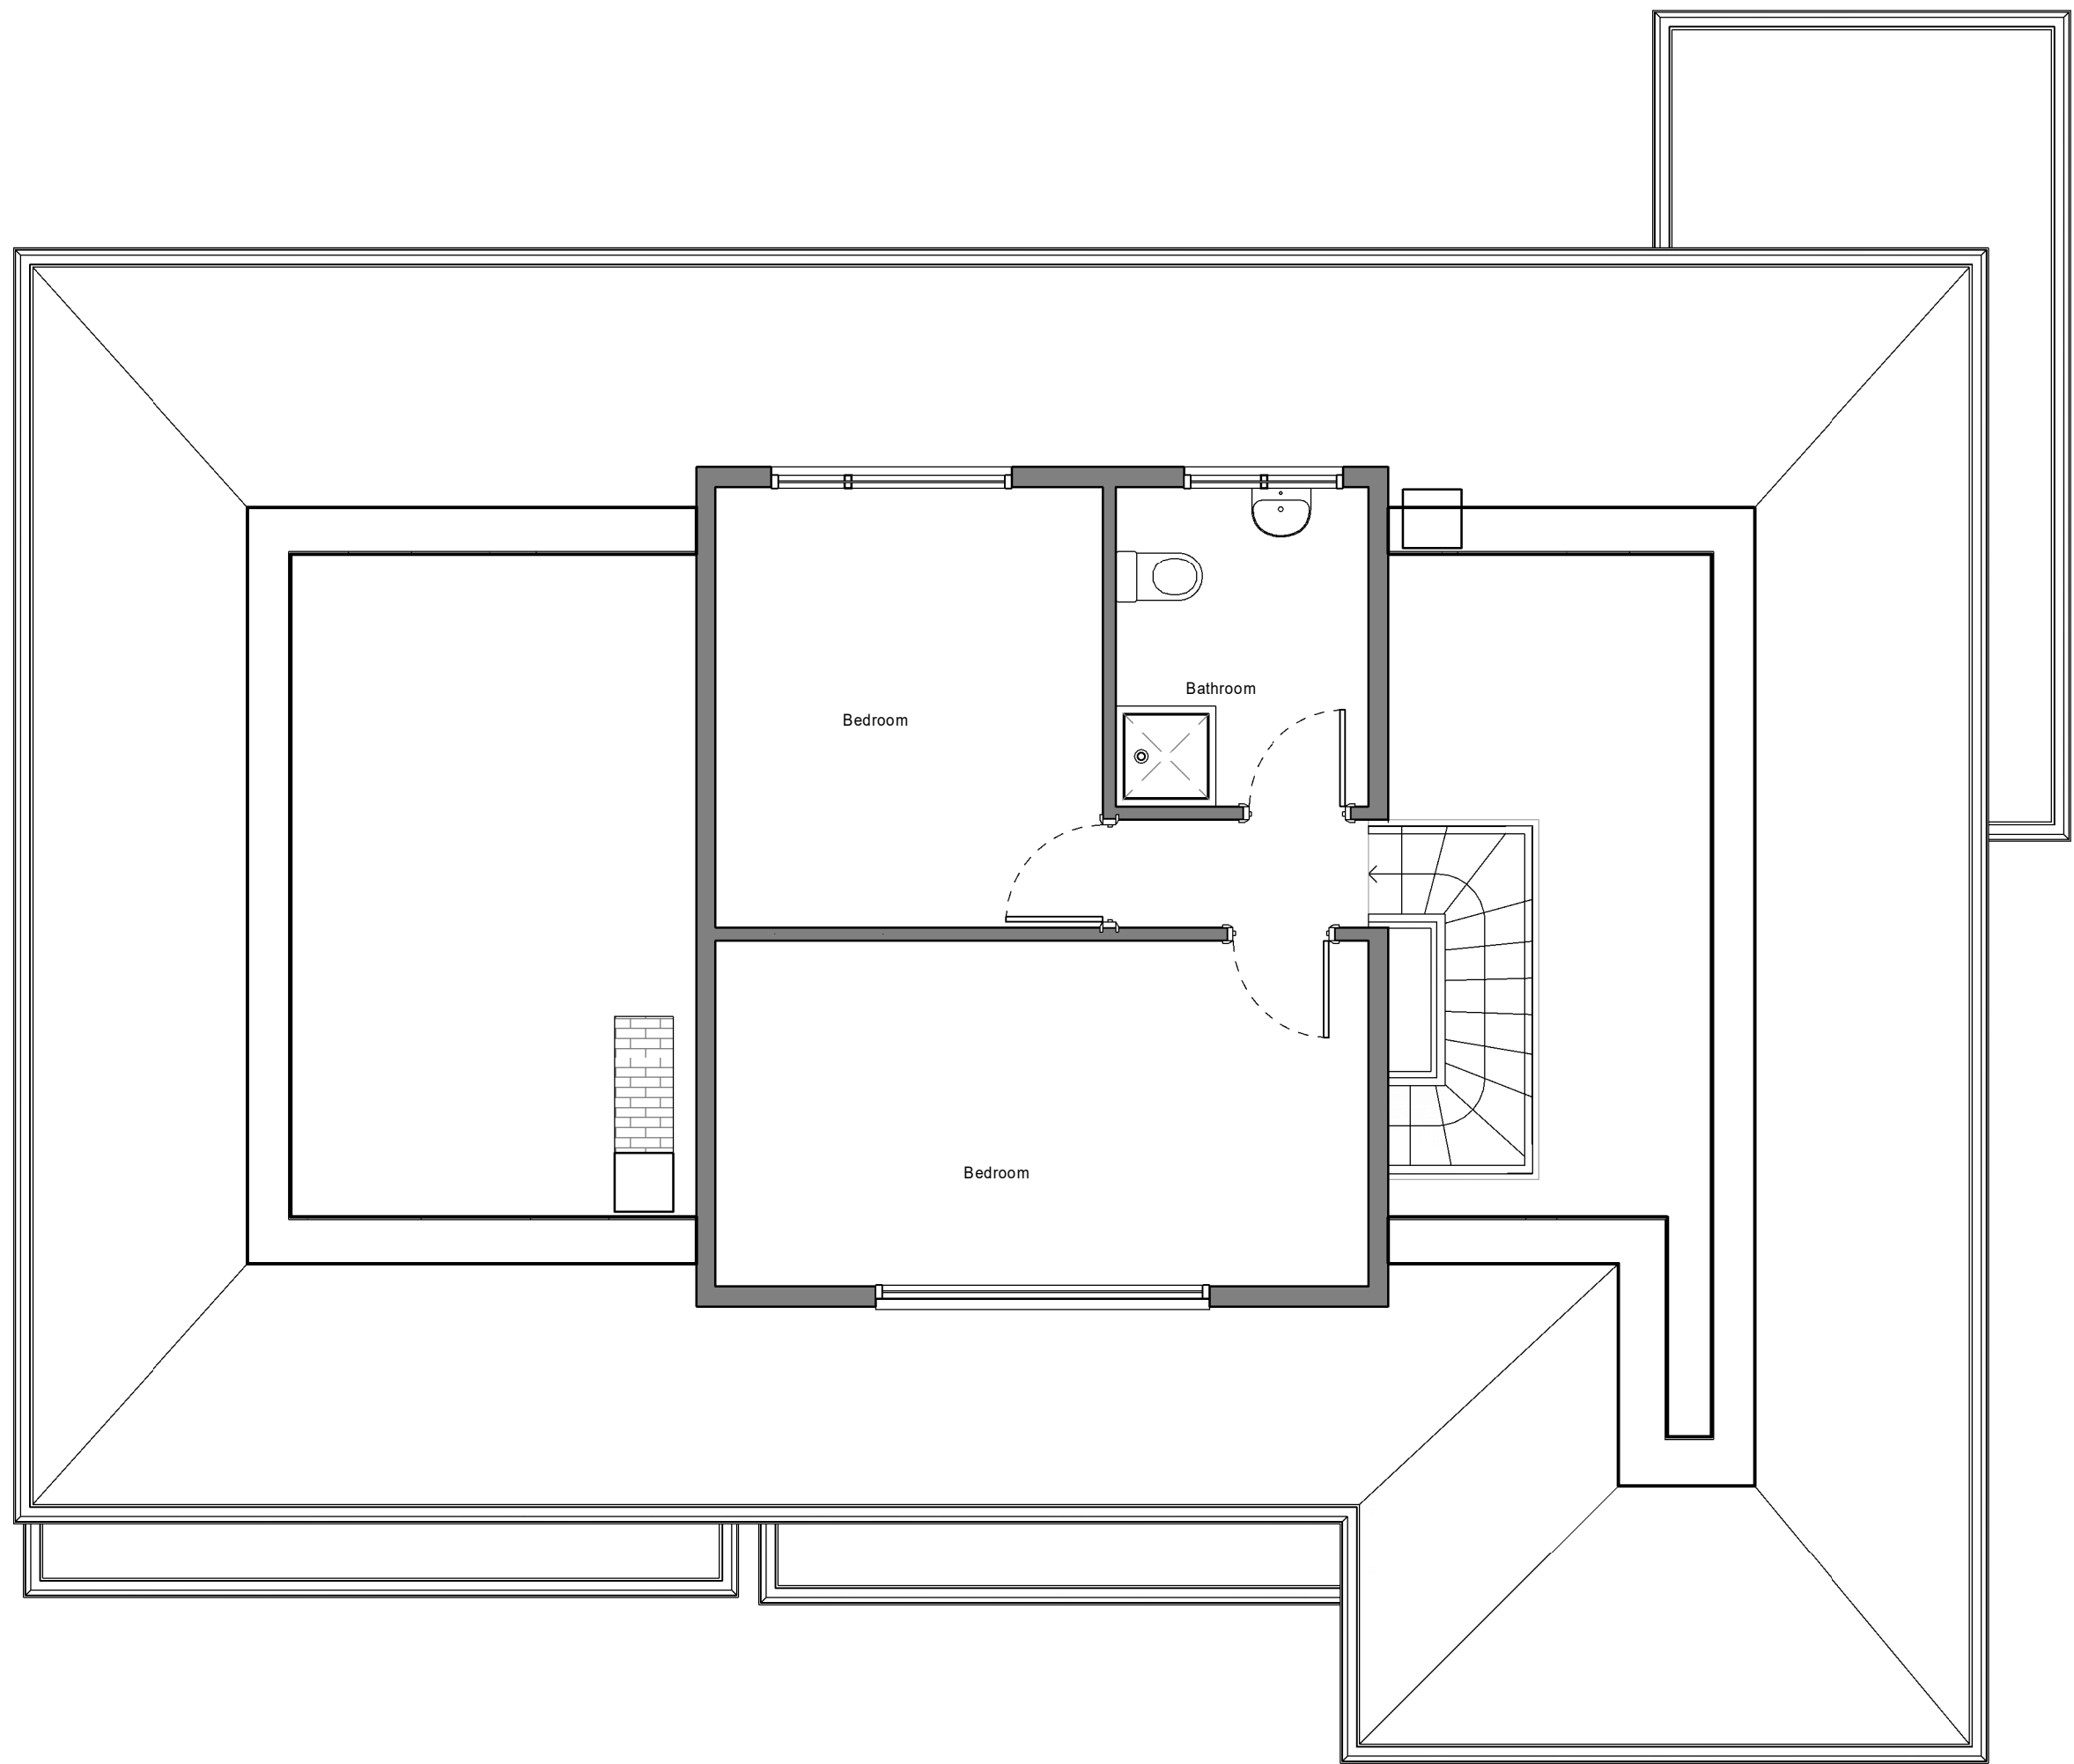

2 Level 01 - Existing GA Plan
1 : 50

Rev	Description	Date	Dr by	App by
original by		date created		
CRH		22/03/22		SH

drawing			
Planning - Existing GA Plans			
			plot date
scale			@A1
drawing number		1 : 50	rev
SK010			issue status