


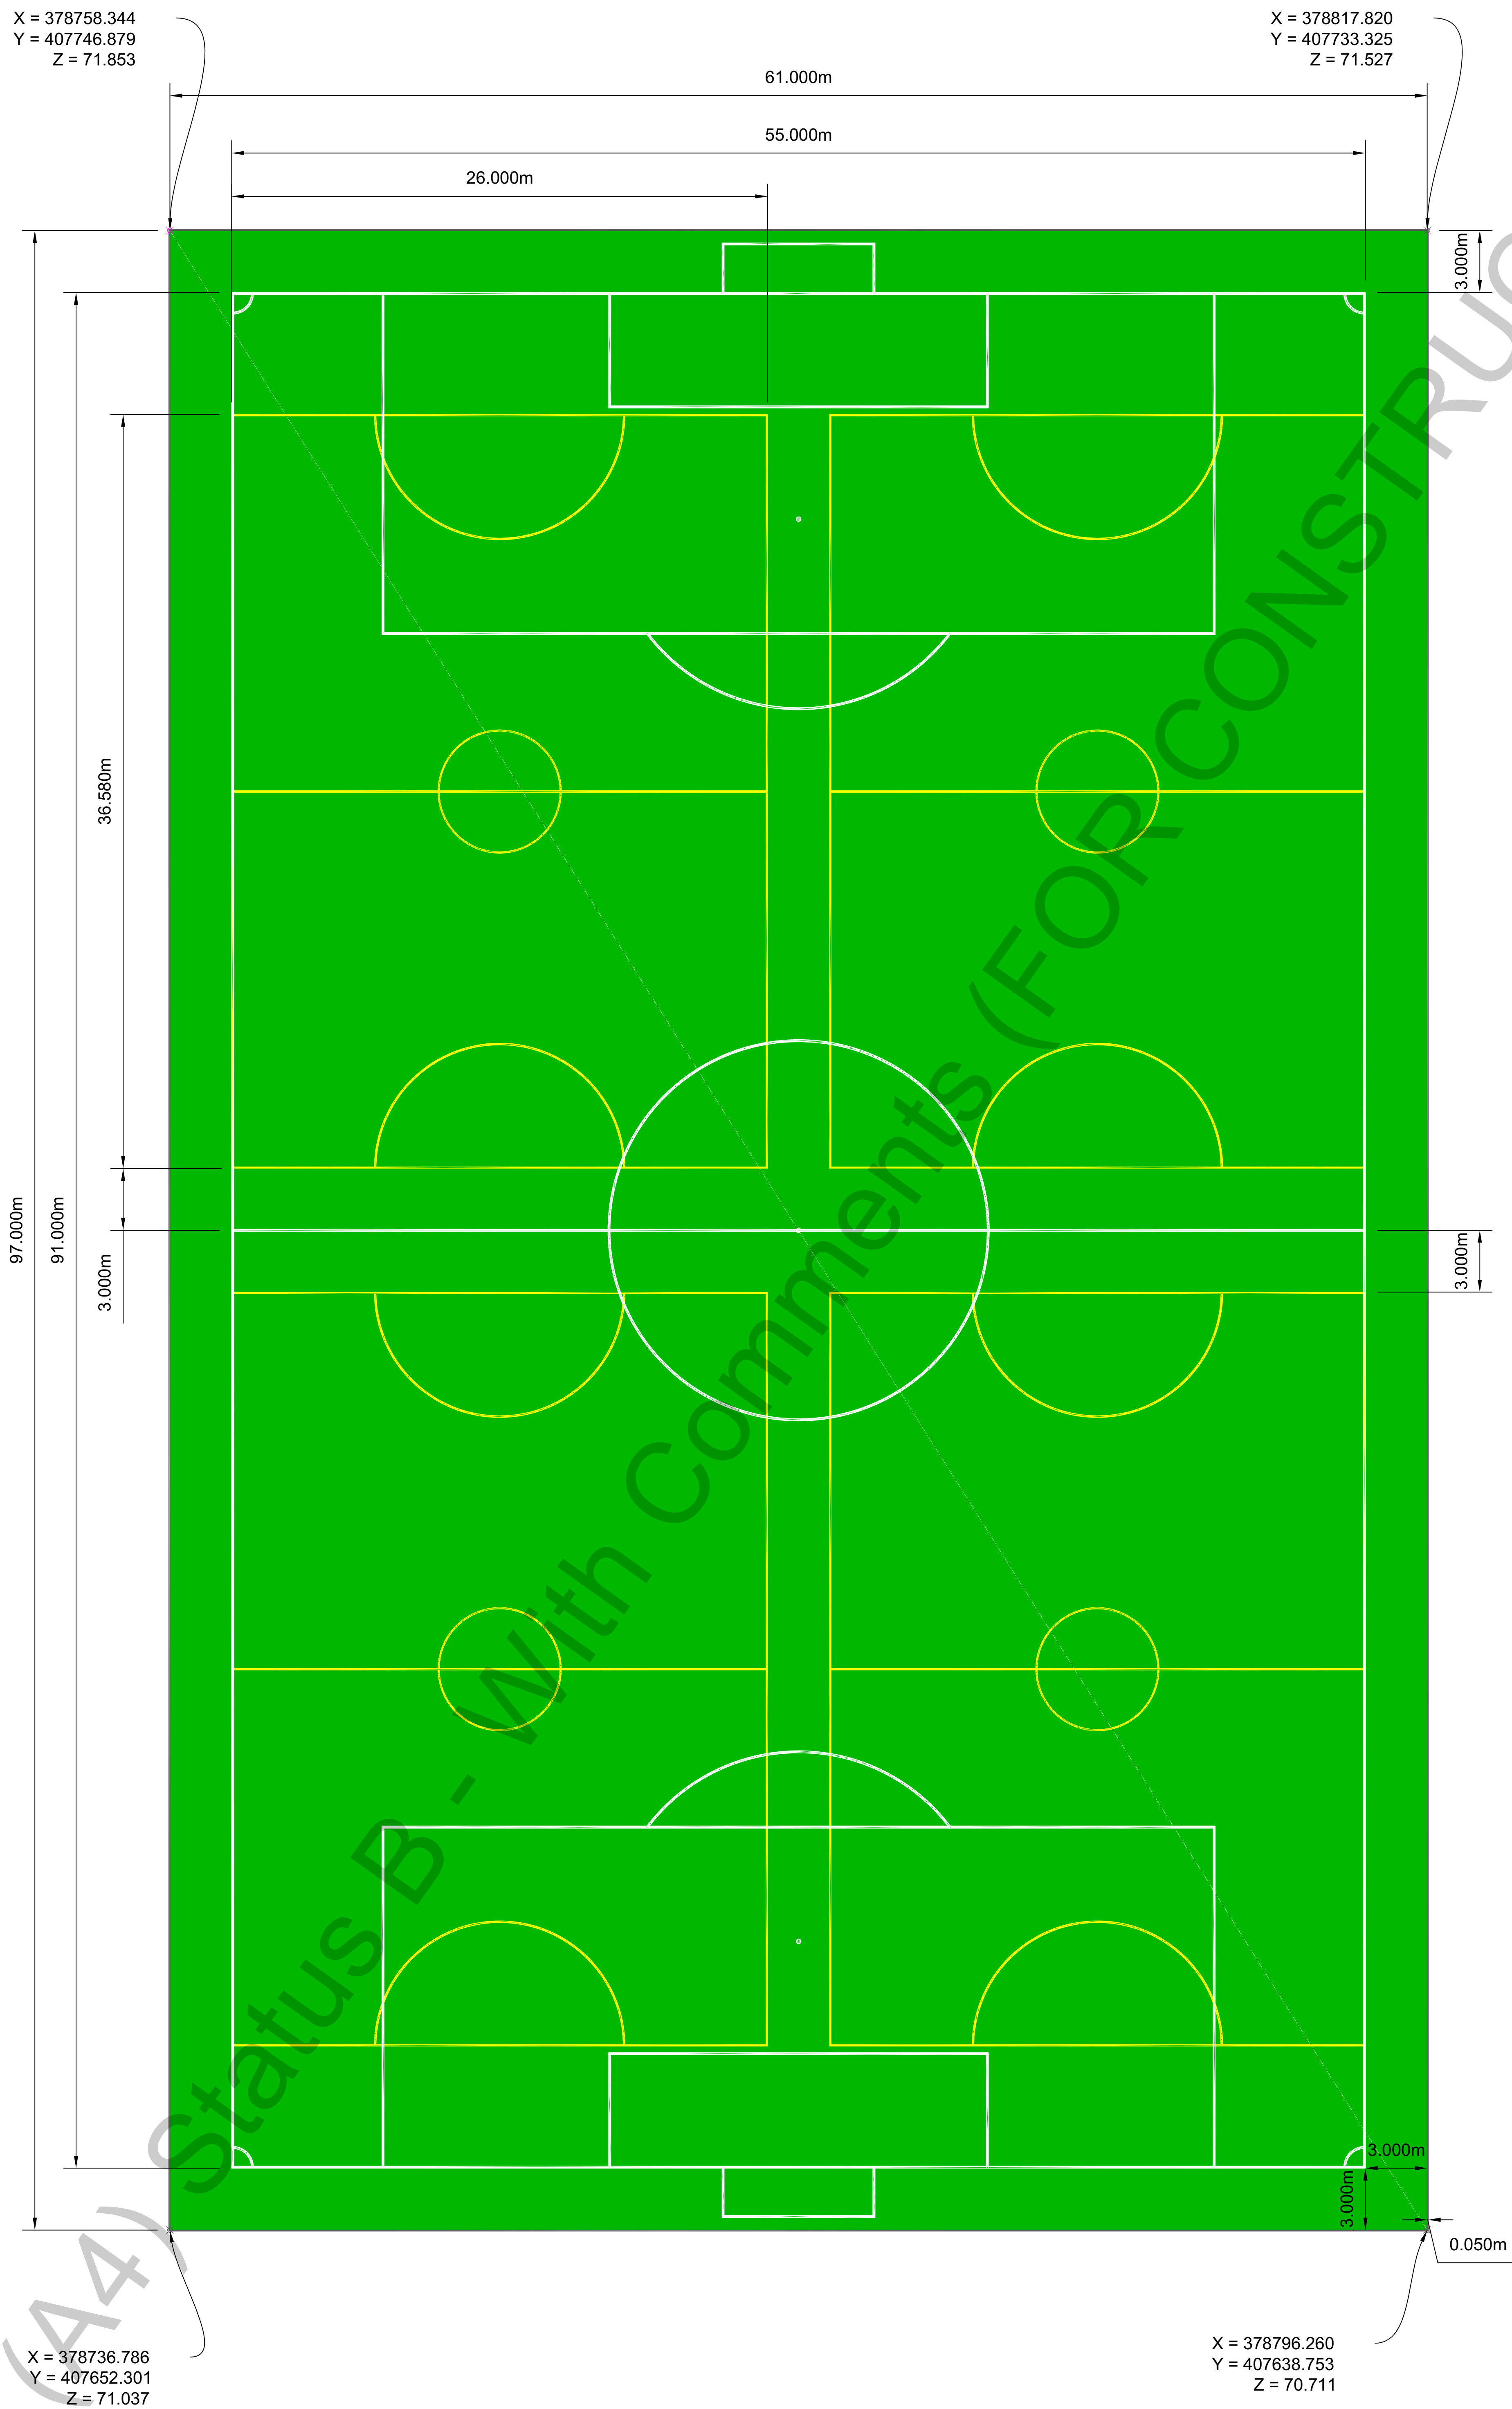

NOTES:

WHITE 15/16s 11-A-SIDE LINE MARKINGS TO BE 100mm THICK

YELLOW 5-A-SIDE LINE MARKINGS TO BE 80mm THICK

ALL DIMENSIONS FROM INSIDE OF PIN KERBING


LEGEND:

 Pin Kerbing (Full Area Extends)
61m x 97m

1x White Permanent Cut-In Turf U15/16
Football Ditch Line Markings 55m x 01m

4x Yellow Painted 5-a-side Football Pitch
Line Markings. 26m x 36.580m

C04	13/02/2026	Secondary playing line type amended	HH	BS
C03	12/02/2026	7-a-side lines removed, 5-a-side lines added	HH	BS
C02	02/02/2026	Removed rugby line markings	HH	BS
C01	13/01/2026	Initial issue	HH	BS
Rev	Date	Description	By	Chk

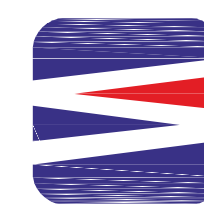

Sel Environmental Ltd
Canal House
Bonsall Street
Blackburn
BB2 4DD
Tel: 01254 589987
www.sel.co.uk

Sel Environmental
Real Innovation.

Project:	Star Academy		
Project Ref:	2203670		
CLIENT:	Morgan Sindall Group		
Description:	3G pitch dimensions with line markings		
Status:	For Construction		A4
Scale:	1:150	Size	A1
Drawing Number:	FS 1013-SEL-EX-XX-D-SC-8001		
Client Ref: n/a			