



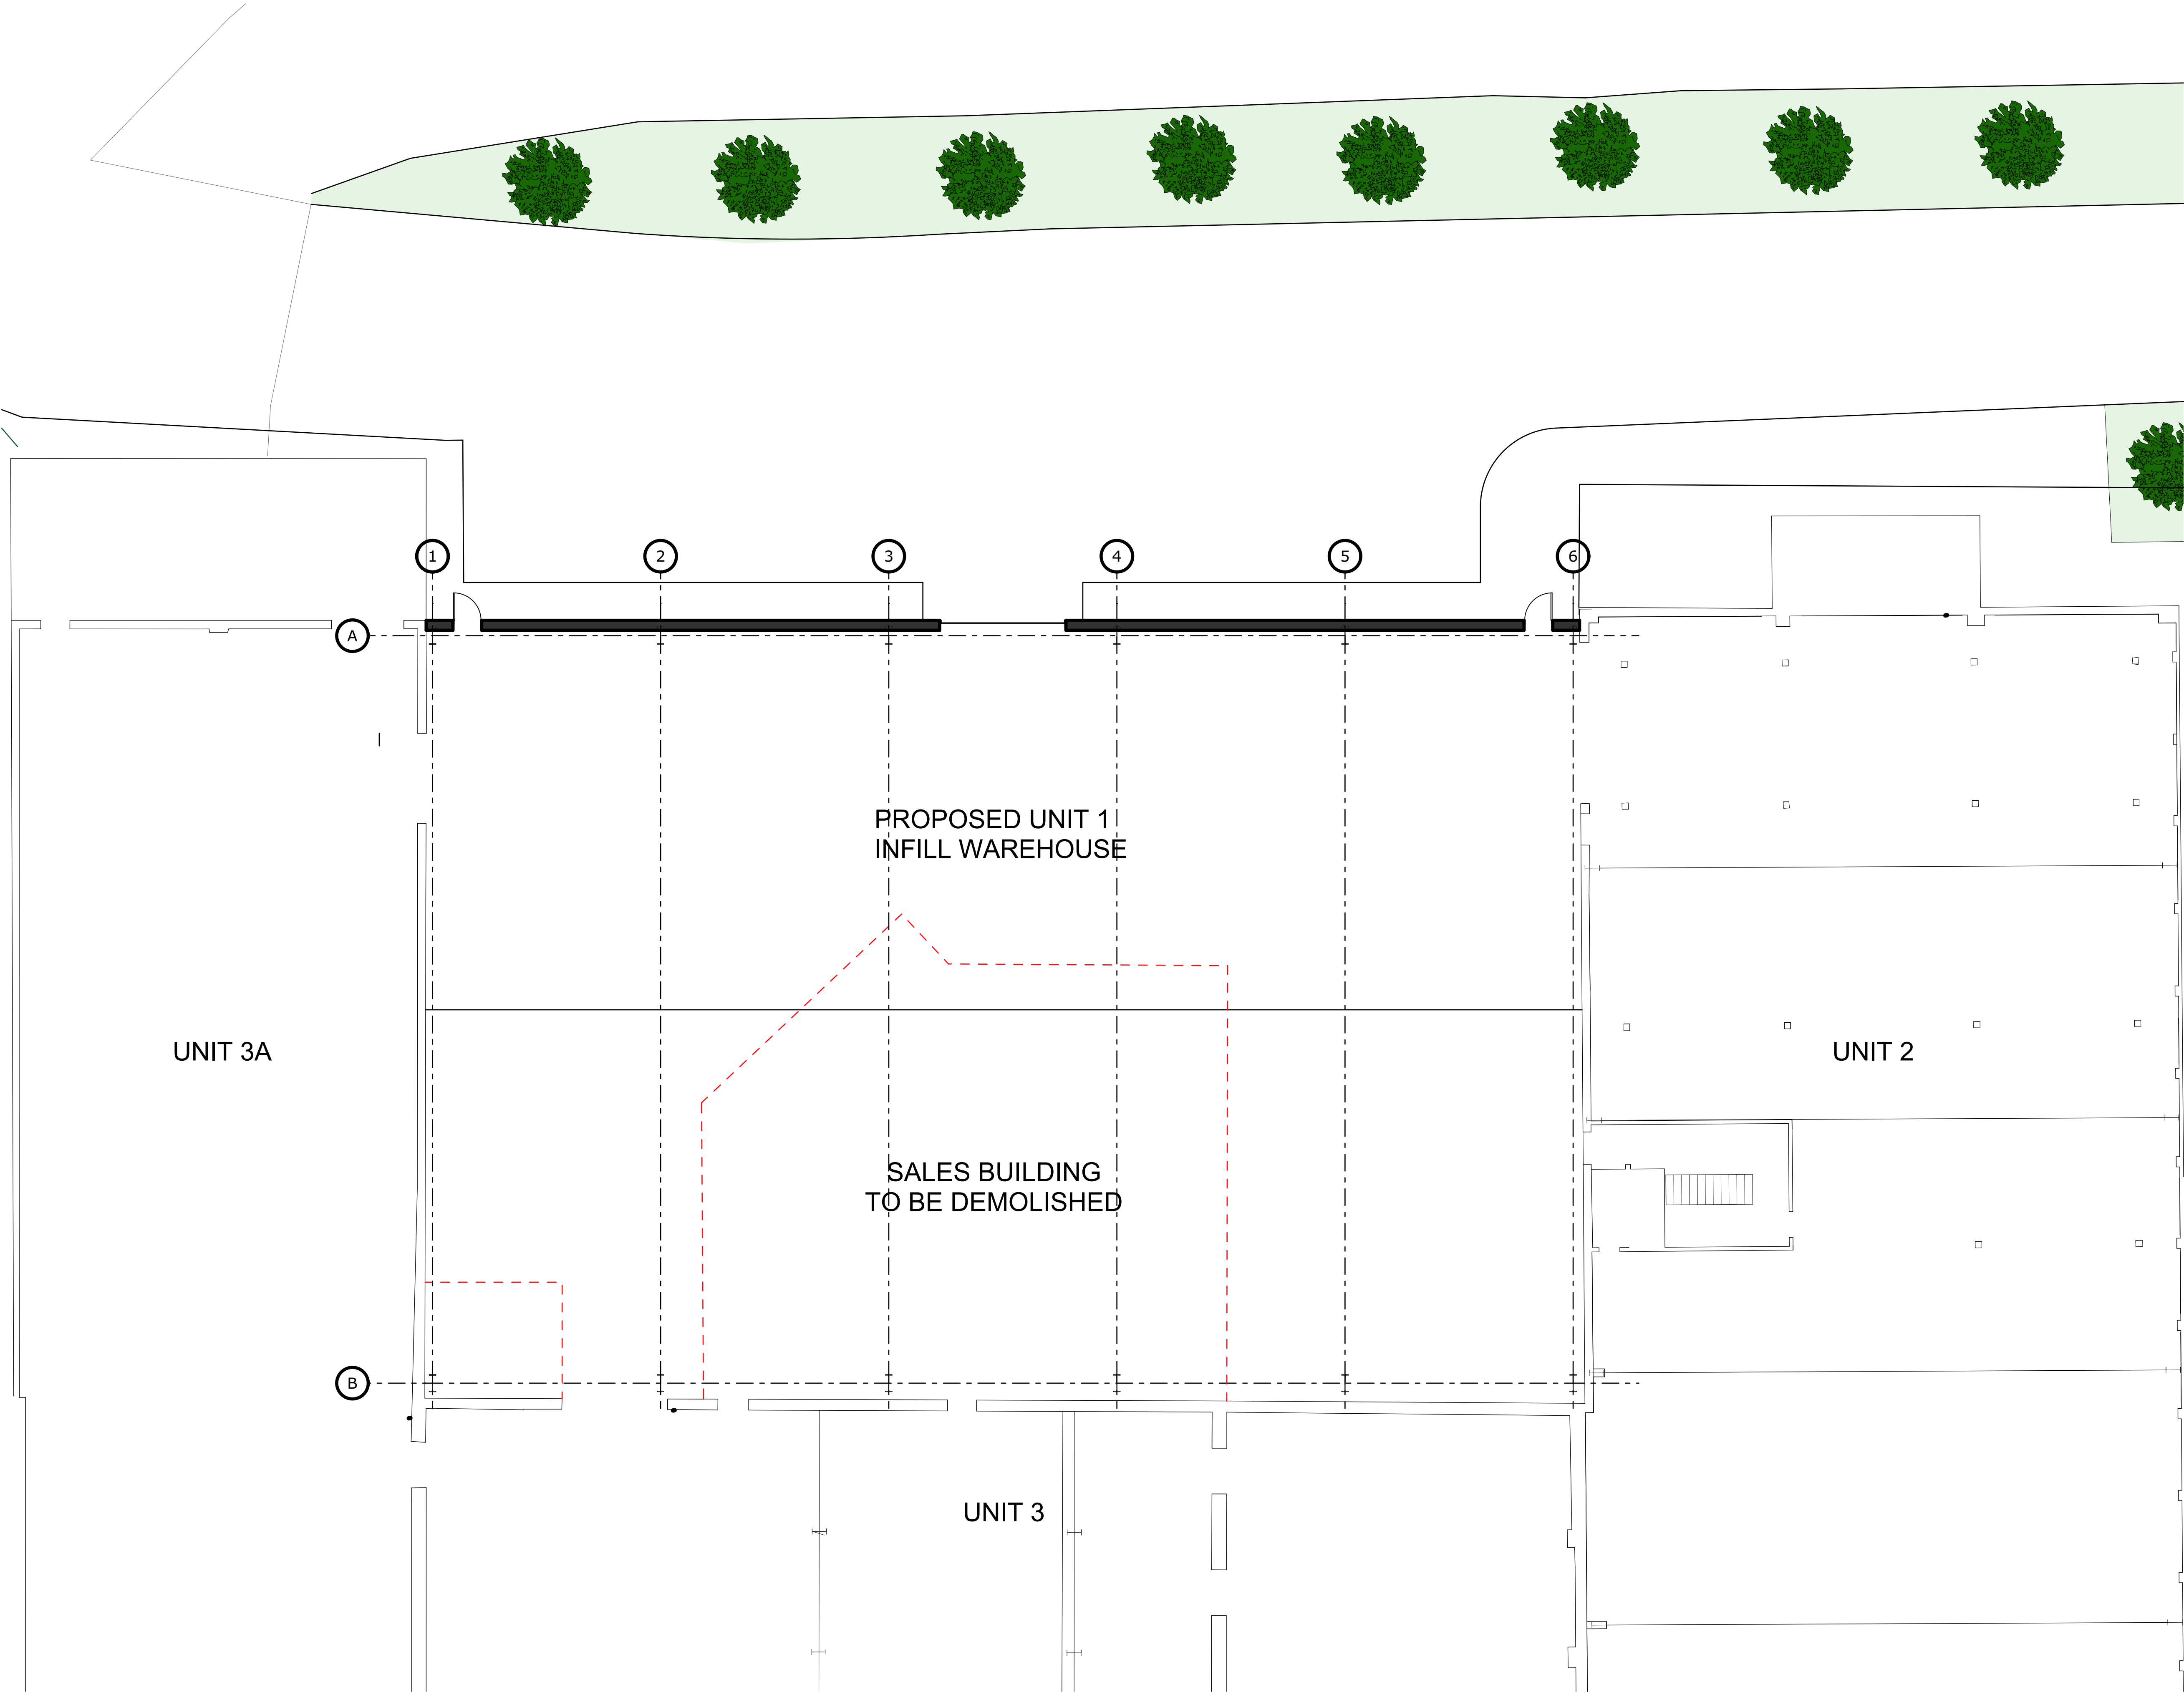

proposed infill warehouse plan 1:100

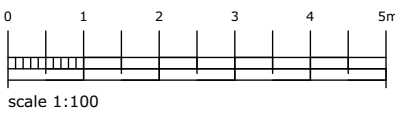

issue: © copyright in this drawing is vested in campbell driver partnership limited

A: original issue
B: shutter doors removed.

campbelldriverpartnership
architects

client: M stone property and development

project: Faith in Nature (UNIT 1)

millar street, higher ainsworth, radcliffe.

sheet: proposed plan

job no: 20.173.006

dwg no: 002

C

scale: 1:100 @ A1

date: 23.06.21

drawn: SR

capricorn park
blackwater road
blackburn bb1 5qr
t: 01254 297700
e: design@cdpartnership.co.uk