



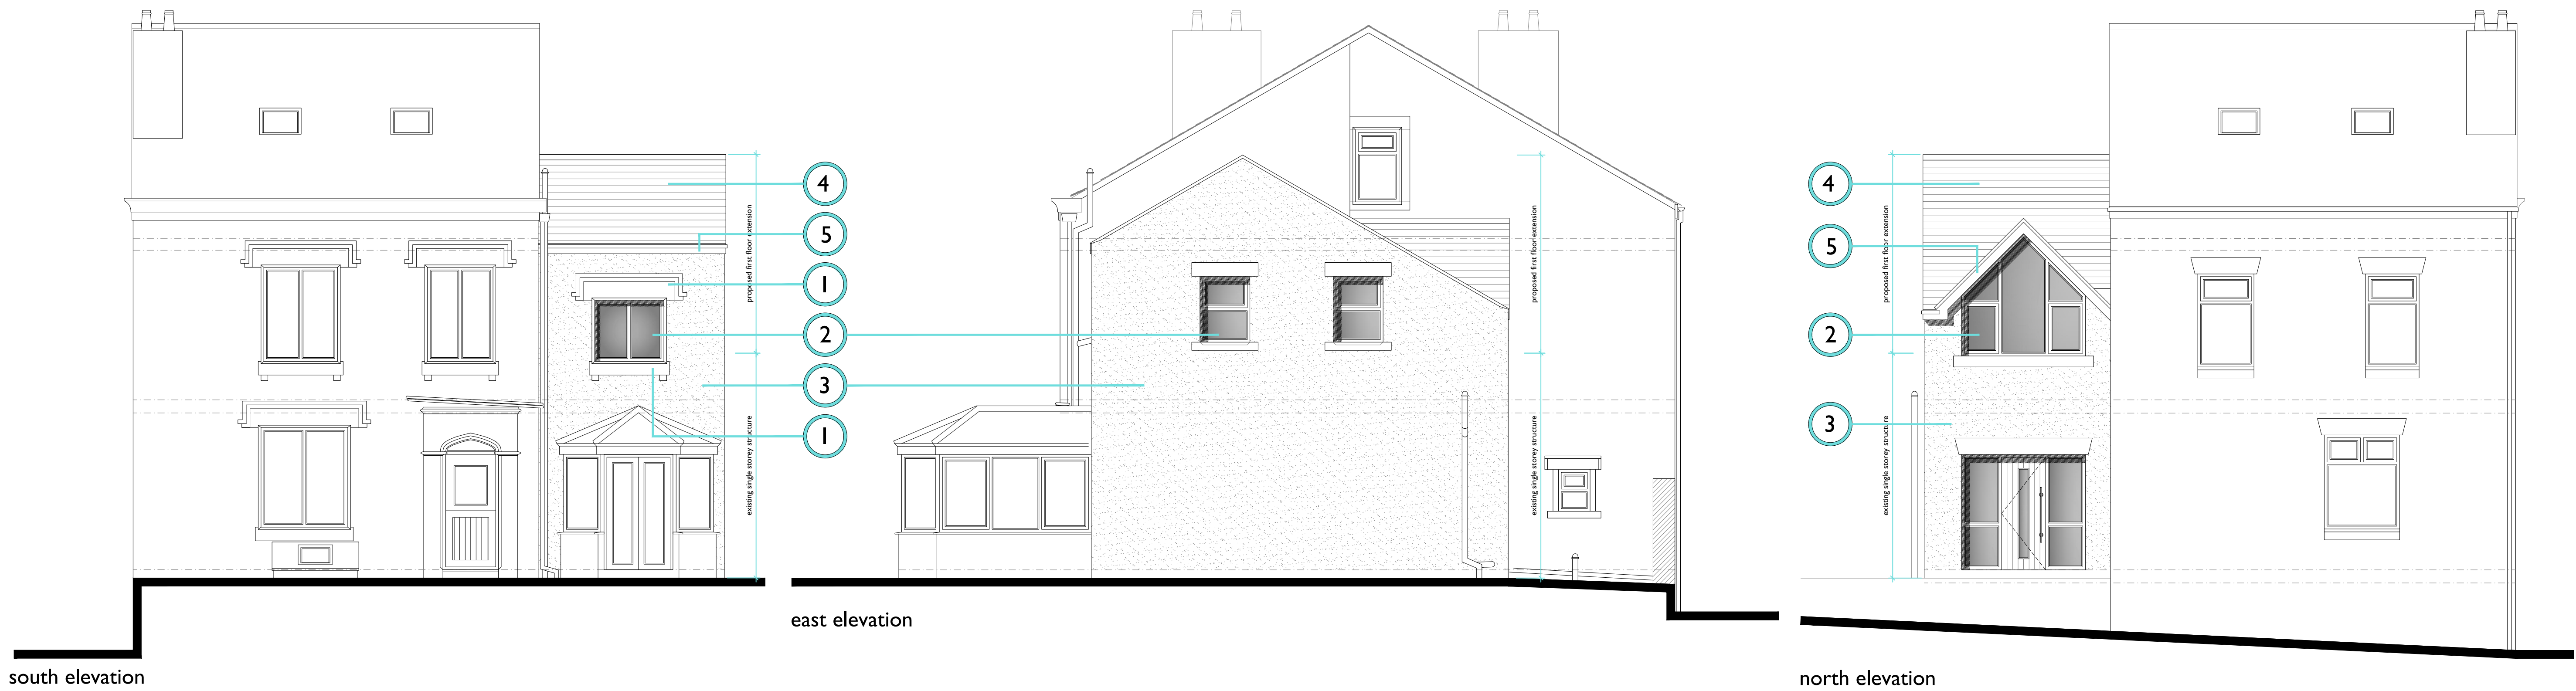

- 1 New natural stone head and cill profiles to rear elevation to match existing
- 2 New window fittings to match existing

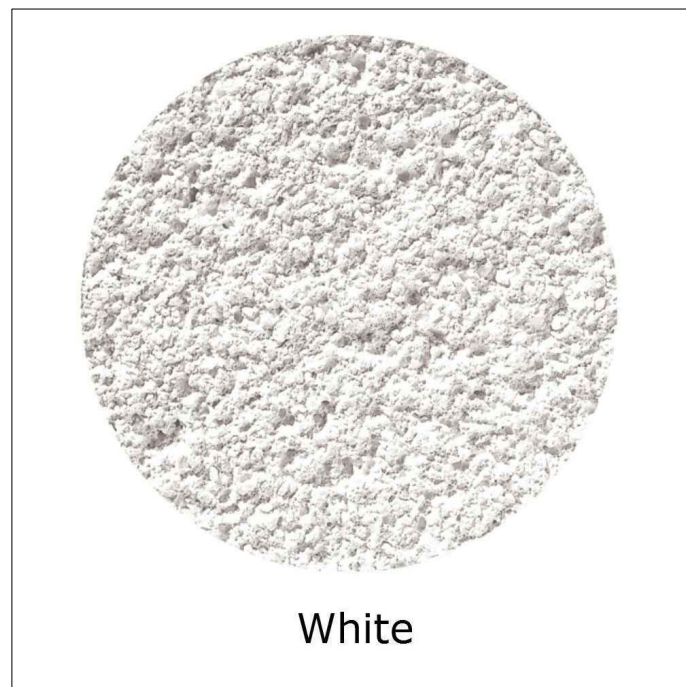

- 3 New white proprietary silicone based render facade



- 4 New grey interlocking concrete roof tiles



- 5 Black uPVC fascia boards, soffits and rainwater goods