




3 Front - Proposed
1 : 100


4 Left Side - Proposed
1 : 100

5 Rear - Proposed
1 : 100


6 Right Side - Proposed
1 : 100

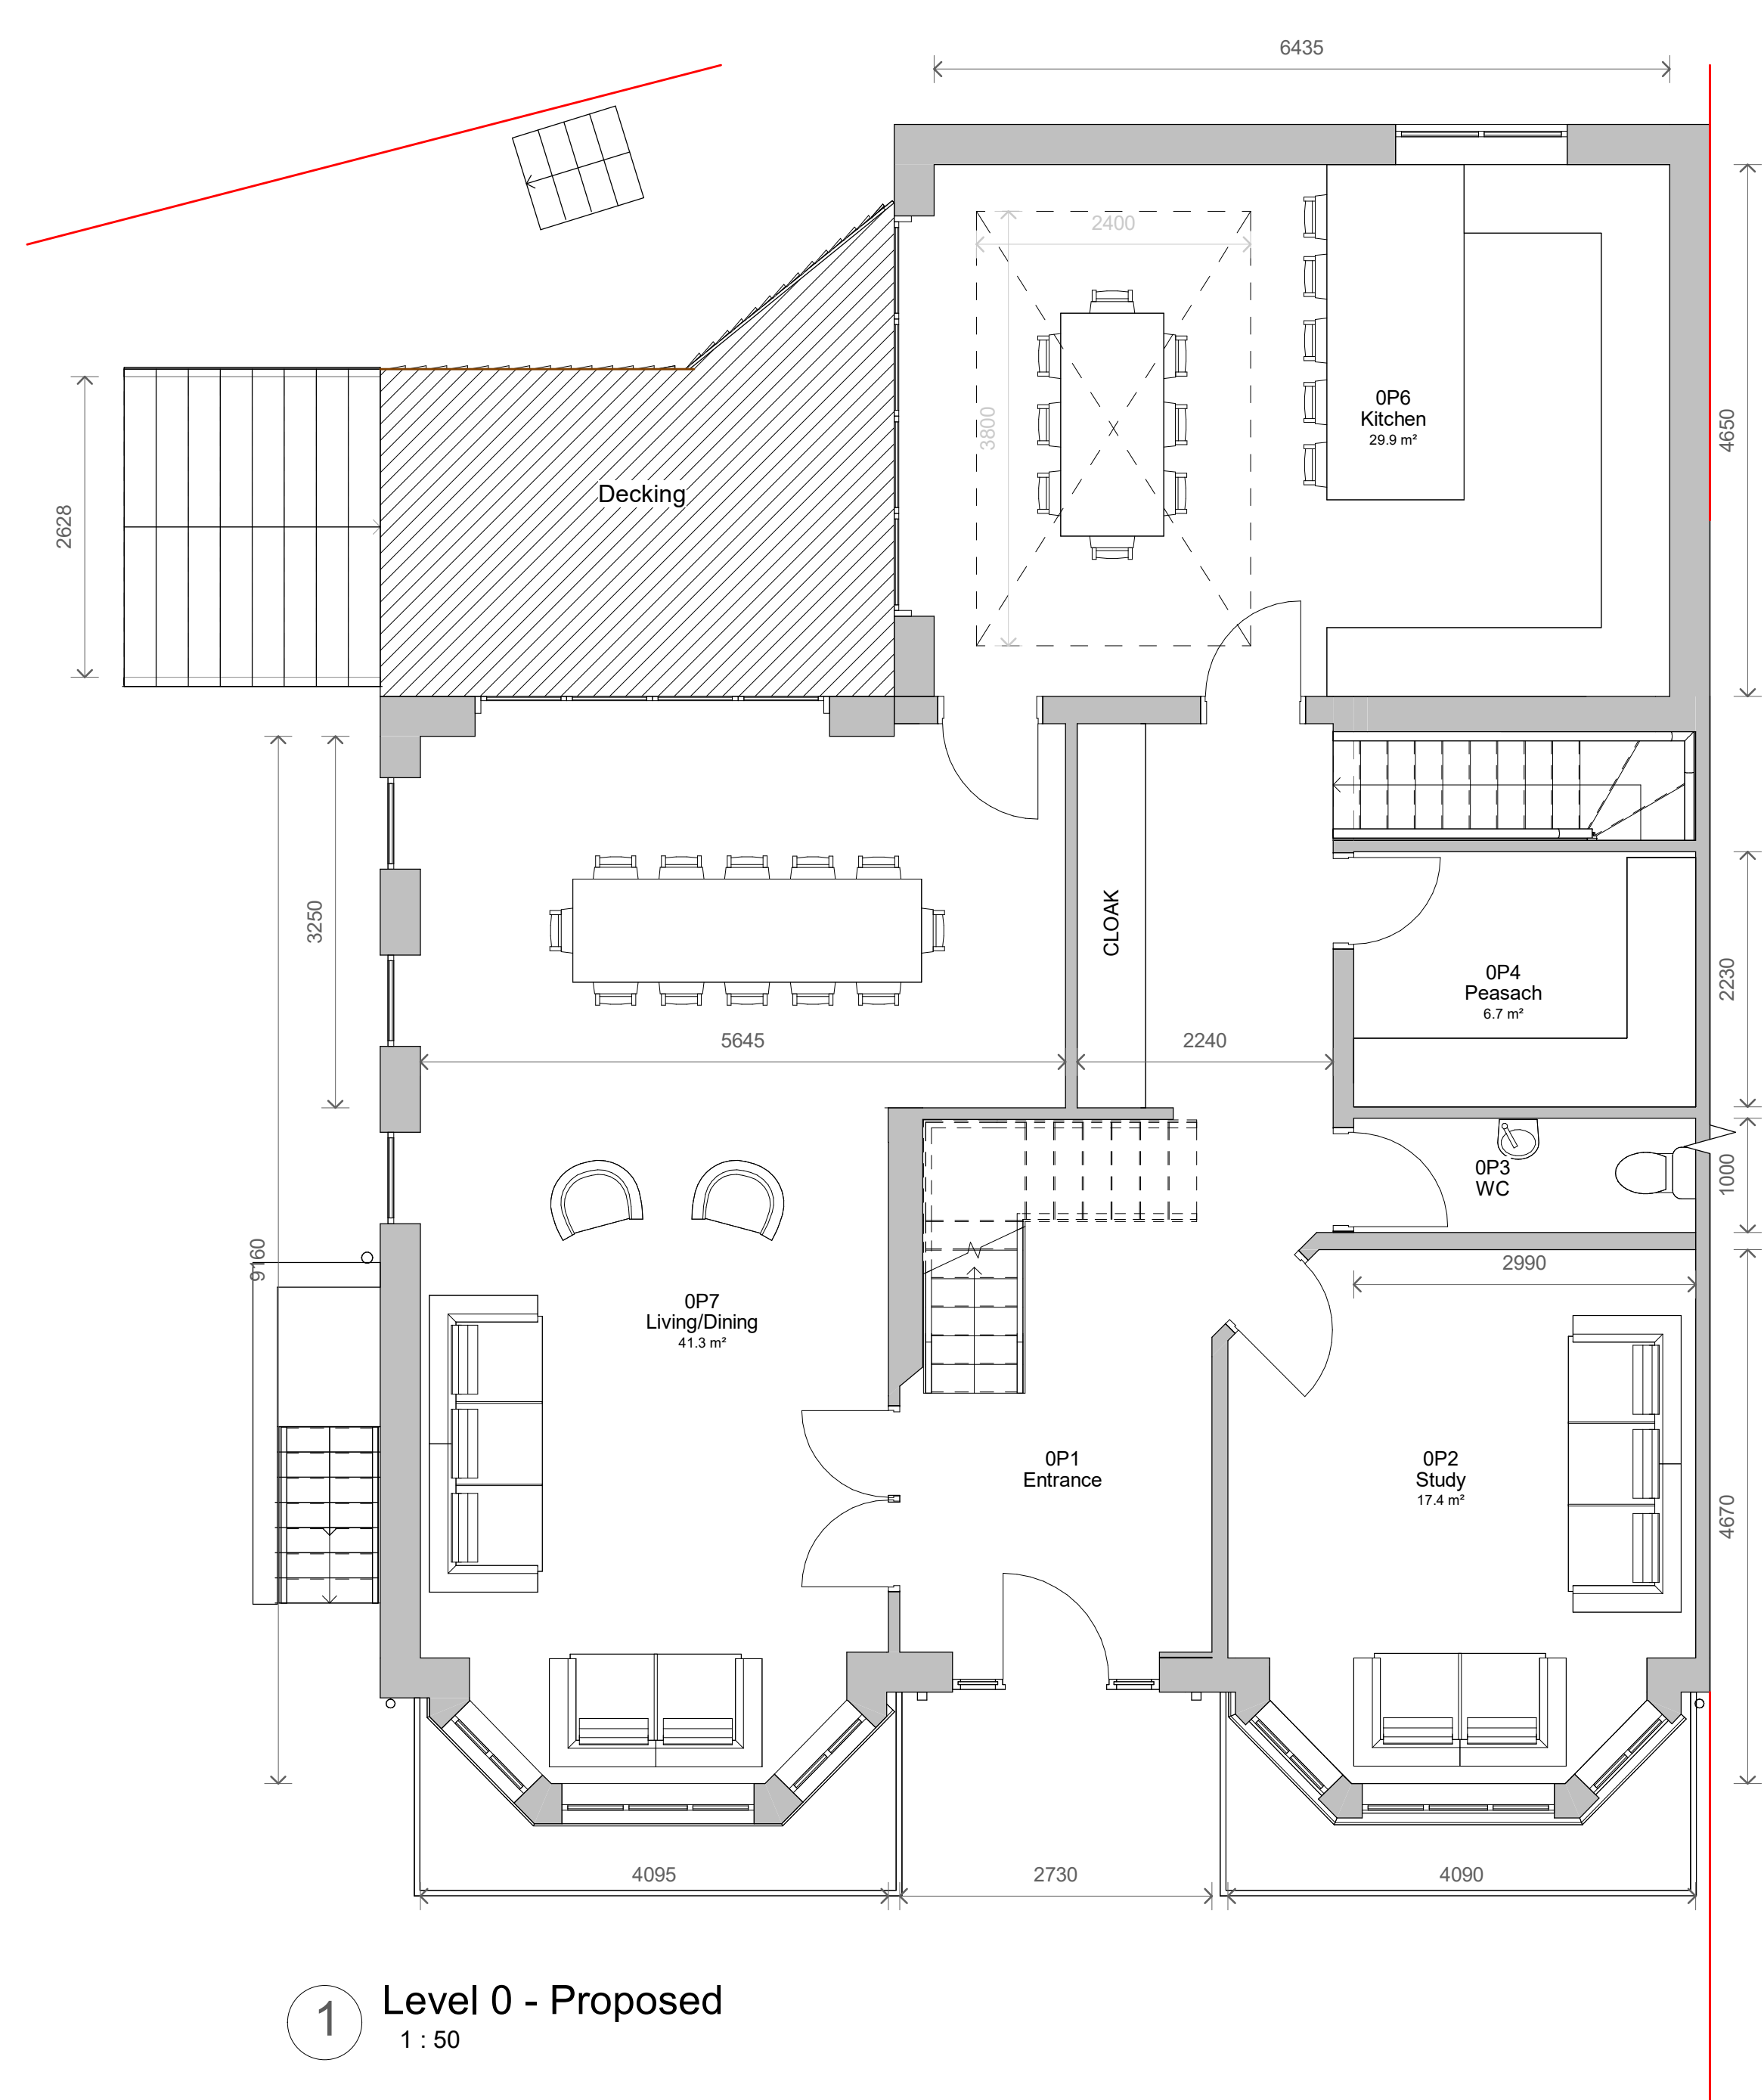

1 Level 0 - Proposed
1 : 50

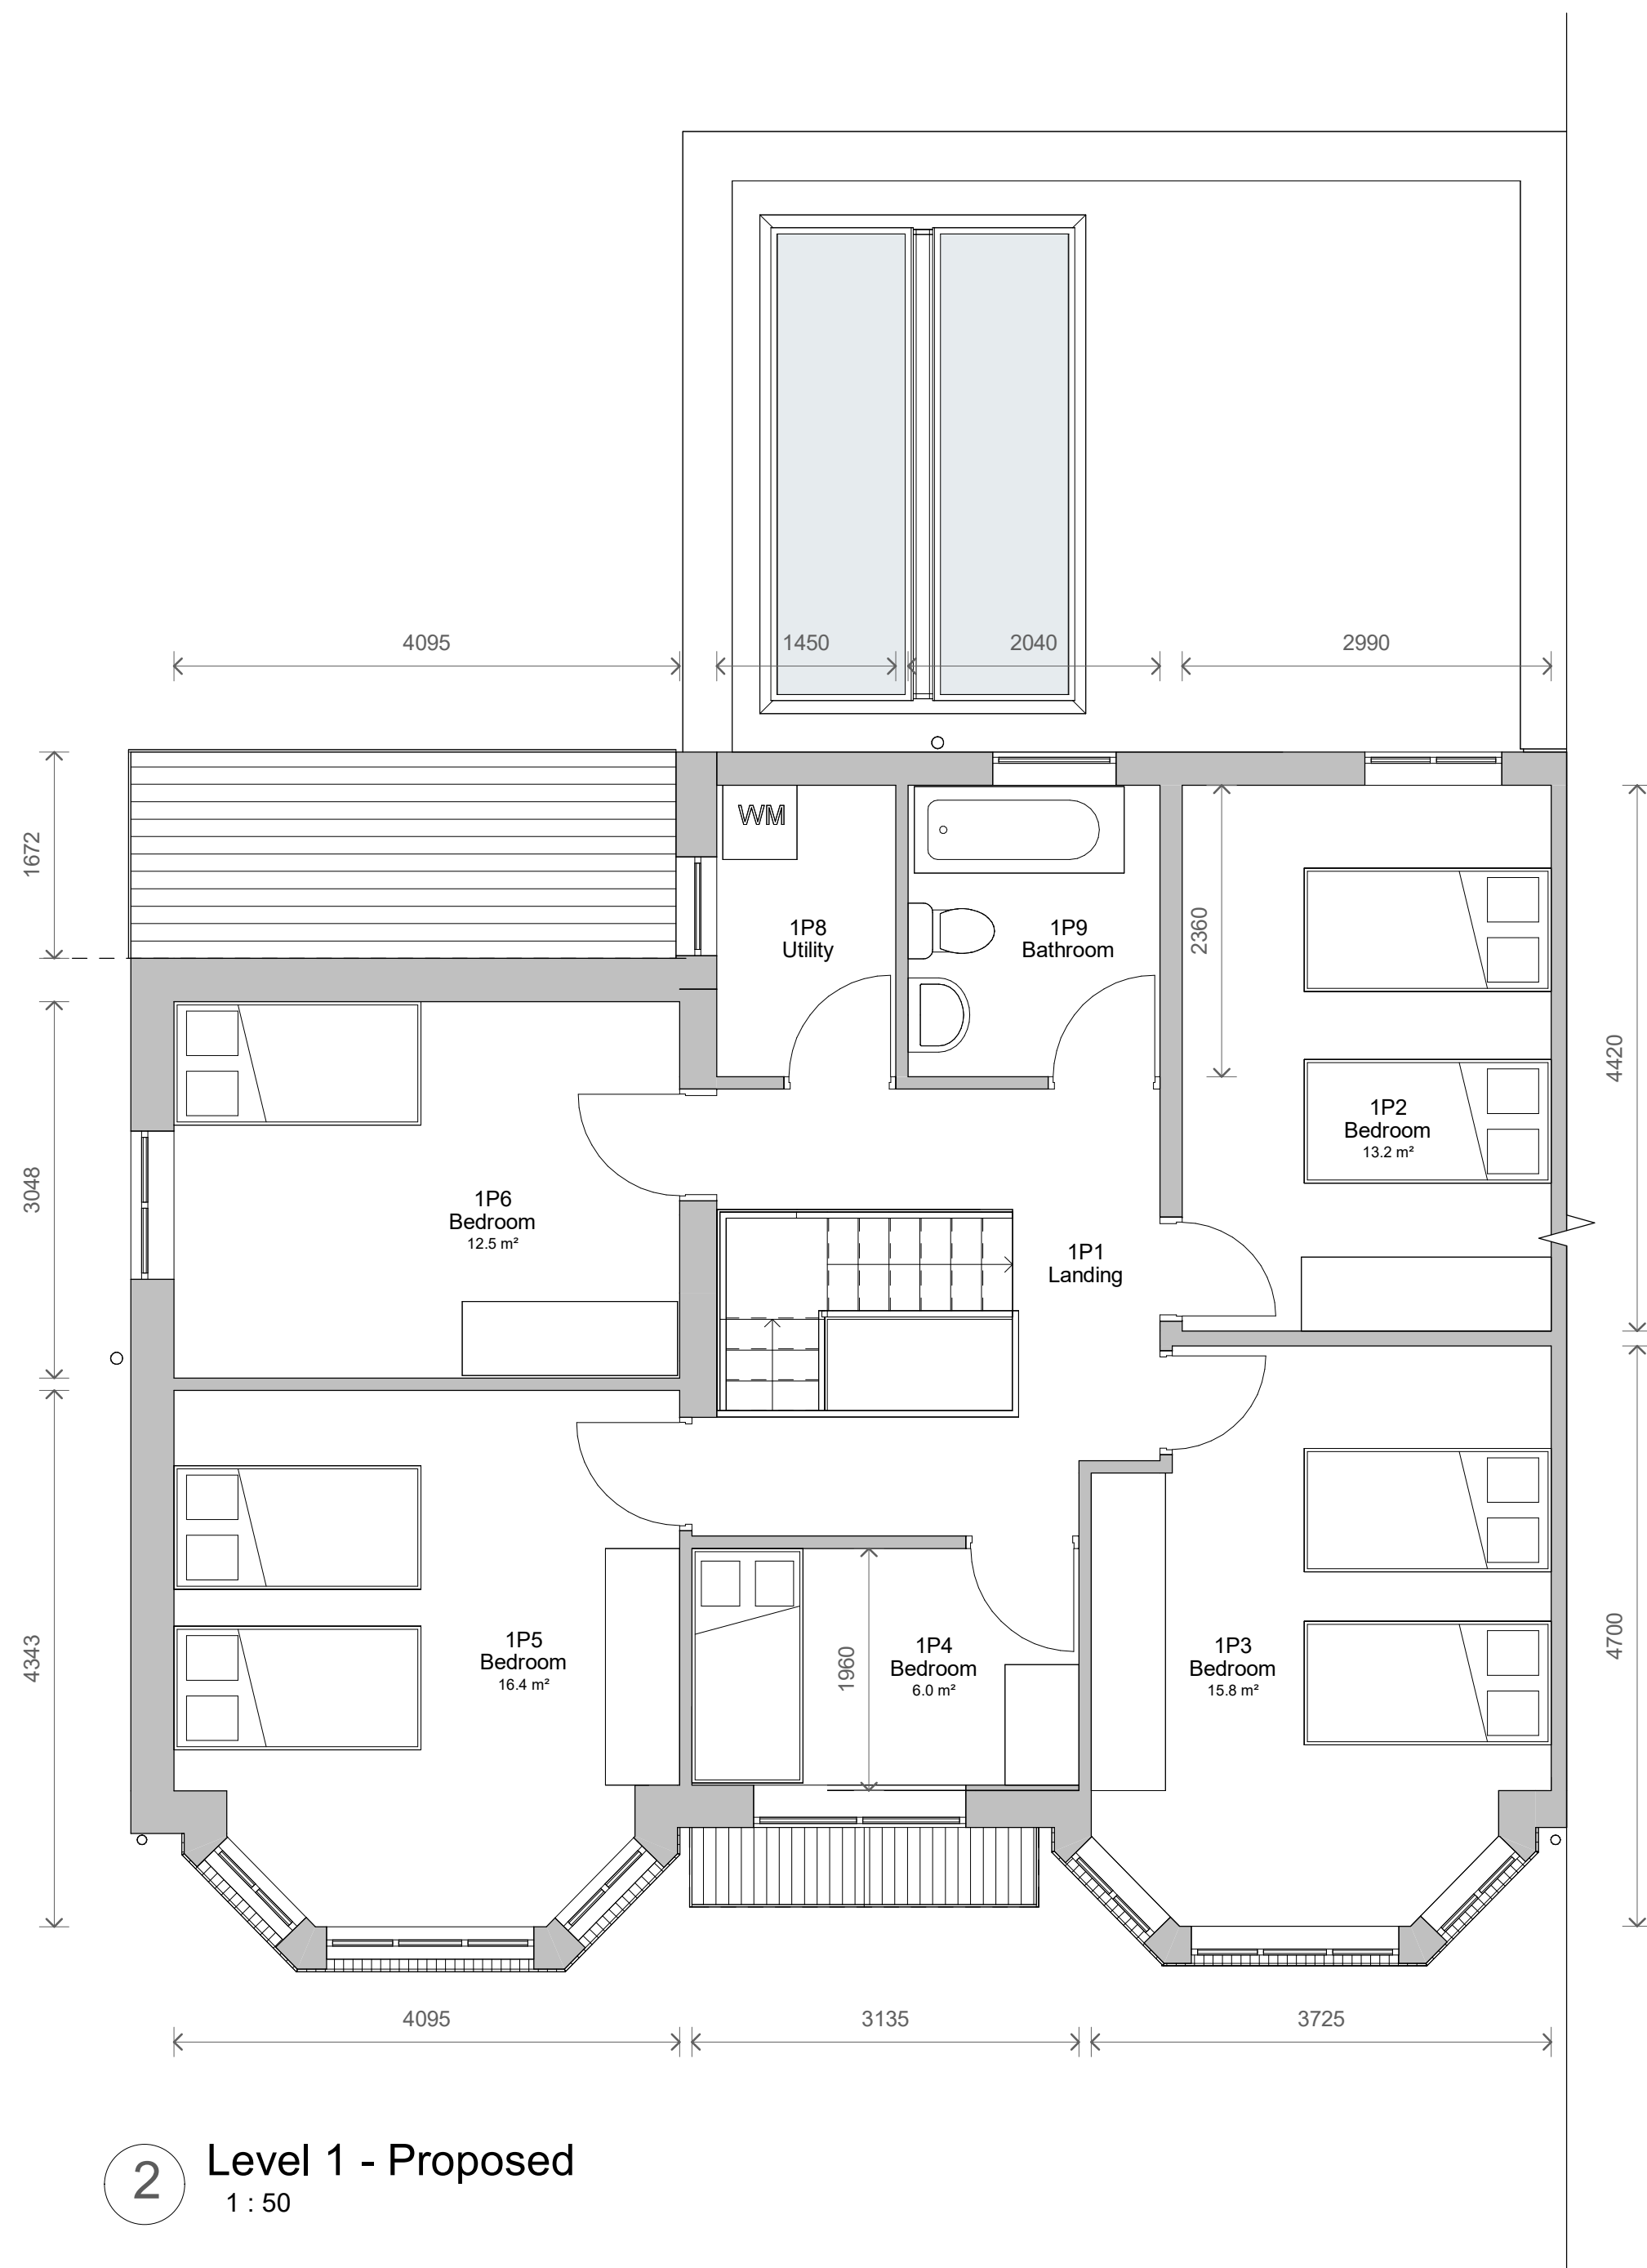

2 Level 1 - Proposed
1 : 50

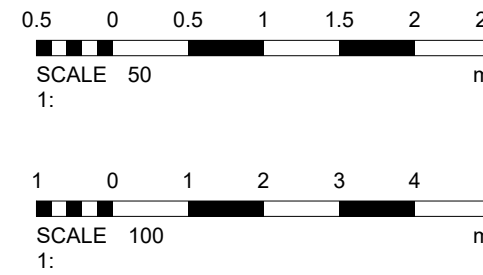

7	Revised First Floor	15/05/2023
6	Revised Plans	10/05/2023
5	Planning	15/03/2023
4	Level -1 Decking/Stairs	01/03/2023
3	Revised Plans	24/02/2023
2	Added LEVEL -1	22/02/2023
1	Level -1 Stairs	16/02/2023
No.	Description	Date

PROJECT	16 Queens Drive	
TITLE	Proposed Plans and Elevations	
CLIENT	Saul	
STATUS	DESIGN	
DRAWN BY	DATE	SCALE (@ A1)
SG	22/02/2023	As indicated
PROJECT NUMBER	DRAWING NUMBER	REV
GSS22133	003	7
GOLD SKETCH S T U D I O S www.goldsketch.co.uk info@goldsketch.co.uk 0161 792 9595		
NOTES © COPYRIGHT ALL RIGHTS RESERVED. THIS DRAWING IS NOT TO BE REPRODUCED WITHOUT WRITTEN COMMENT. DRAWING TO BE USED FOR THE STATUS INDICATED ONLY. NO CONFIRMED ON SITE. ANY DISCREPANCIES TO BE REPORTED TO THE ALL DIMENSIONS ARE TO THE EXTERIOR FINISH UNLESS OTHERWISE STATED. DIMENSIONS PRIOR TO THE COMMENCEMENT OF ANY WORK. ALL WORK AND MATERIALS TO BE IN ACCORDANCE WITH CURRENT ENGLISH LEGISLATION, RELEVANT CODES OF PRACTICE AND BRITISH STANDARDS. ALL DIMENSIONS ON THIS DRAWING ARE IN MILLIMETERS UNLESS OTHERWISE STATED.		