


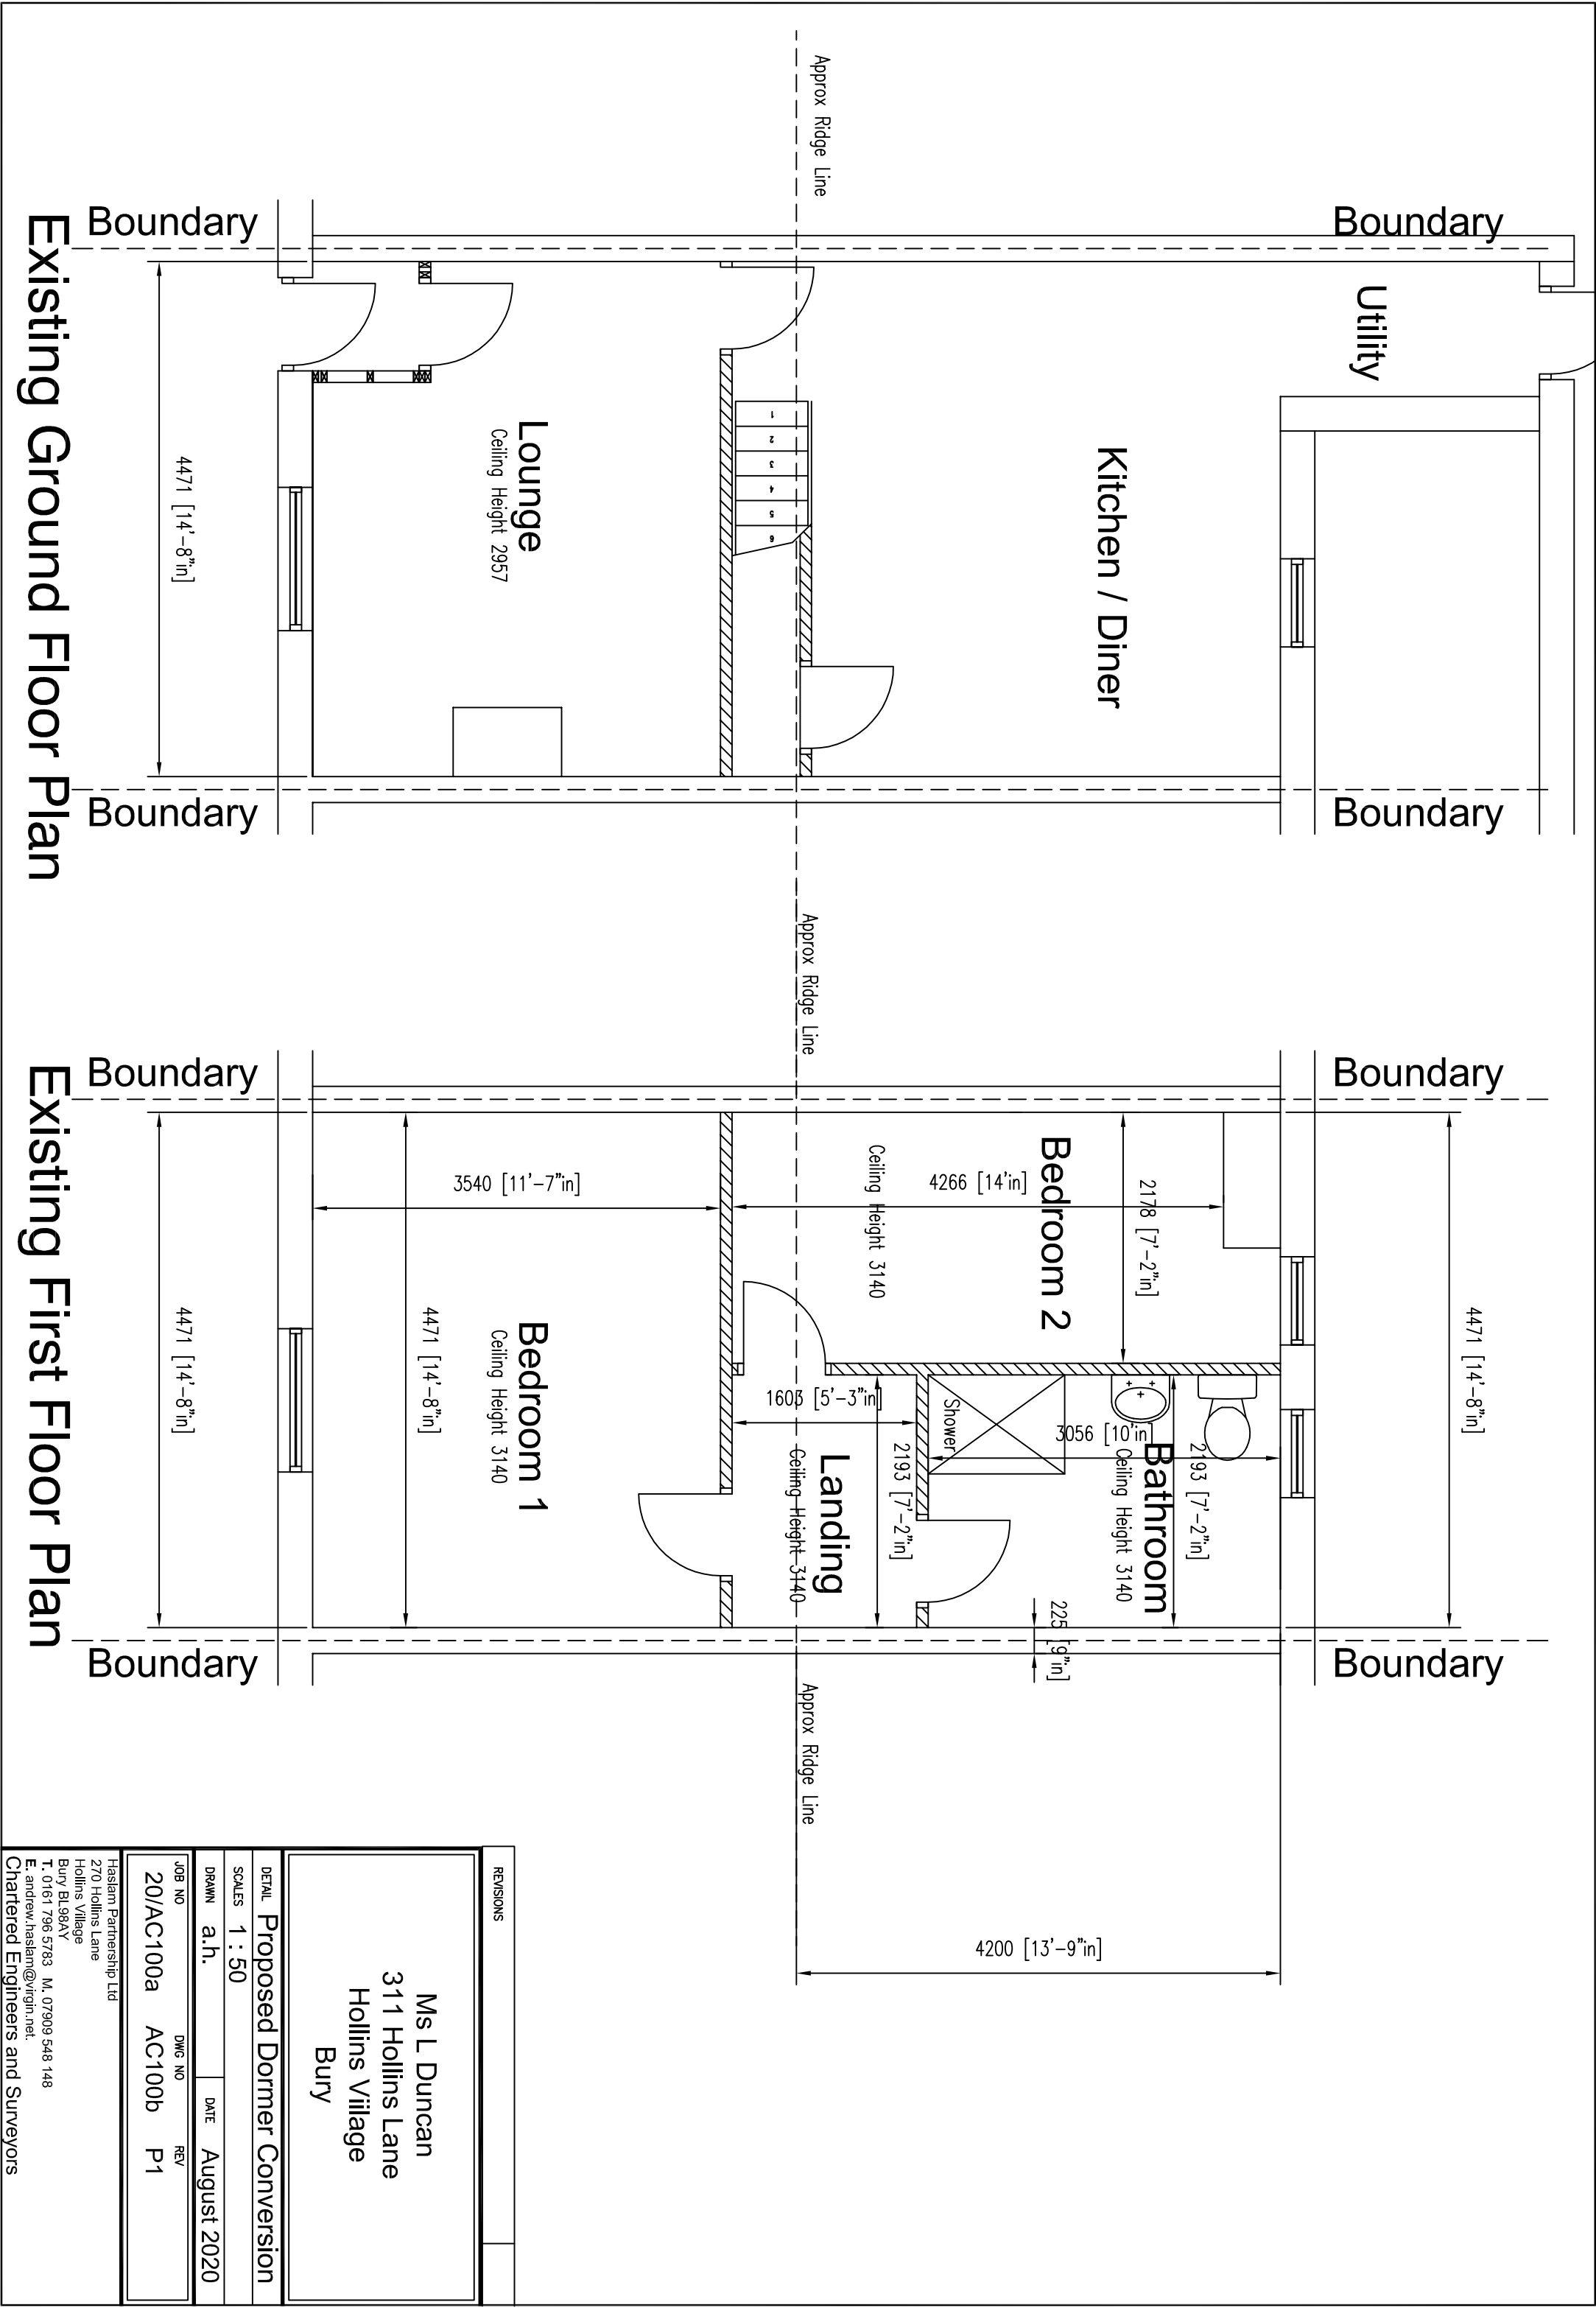

REVISIONS		
Ms L Duncan 311 Hollins Lane Hollins Village Bury		
DETAIL Proposed Dormer Conversion		
SCALES 1 : 50		
DRAWN	a.h.	DATE August 2020
JOB NO	DWG NO	REV
20/AC100a	AC100b	P1
Haslam Partnership Ltd 270 Hollins Lane Hollins Village Bury BL98AY T. 0161 796 5783 M. 07909 548 148 E. andrew.haslam@virgin.net. Chartered Engineers and Surveyors		