



NOTES

REFERENCE DIAGRAM

KEY

Grid & Datum - Local Plane Grid Orientated Square To Main Building Line
Local Datum Set To 10.00m At Building Entrance Threshold

STANDARD ABBREVIATIONS

AC - AIR CONDITIONING	FS - FLAG STAFF	PL - PLANT
AE - ASBESTOS	GA - GAS	PM - PARKING METER
AL - ALARM	GM - GAS METER	PN - PLANTER
AV - AIR VALVE	GP - GATE POST	PS - POST
BL - BURNING LIGHT	GV - GAS VALVE	RD - ROAD SIGN
BO - BOLLARD	HR - HANDRAIL	RWP - RAINWATER PIPE
CA - CABLE	IR - IRON RAILING	SC - SPEED CAMERA
CB - CONTROL BOX	JB - JUNCTION BOX	SD - SATELLITE DISH
CC - CLOSE CIRCUIT TV	LA - LADDER	SS - SIGNAL
CO - COLUMN	LS - LITTER BIN	SI - SIGN
CT - CLOSE CIRCUIT TV POLE	LIC - LIGHTING COLUMN	SS - SECURITY SENSOR
DR - DOWN PIPE	LI - LIGHT	SW - SWITCHGEAR
DU - DUCT	LP - LAMP POST	TA - TAP
EL - ELECTRIC	LS - LIGHTNING STRIP	TM - TICKET MACHINE
EP - ELECTRICITY POLE	MO - MONUMENT	TP - TELEGRAPH POLE
FB - FLOWER BED	NP - NAME PLATE	VE - VENT
FL - FLOODLIGHT	PS - PLASTER BOX	VP - VENT PIPE
	PI - PIPE	WM - WATER METER
		WP - WASTE PIPE

SYMBOLS

10.55 LEVEL

WINDOW GLAZING

Rev	Date	Drawn	Description	Chk'd	App'd


N D OLIVER & CO
CHARTERED GEOMATIC SURVEYORS

Jupiter House, 21 Roebuck Lane, Sale, Manchester, M33 7SY
T: 0161 973 3495 F: 0161 962 6819
E: mail@ndoliver.com www.ndoliver.com

Client
Kingham Estates Limited
46A GREENPARK ROAD
MANCHESTER
M22 4DR

Title
THE PARKSIDE
281 BURY OLD ROAD
PRESTWICH
ELEVATION 1
SHEET 1 OF 2

Surveyed	JO	Drawn	JP/JO	Drawn Date:
Checked	AM	Approved	NDO	13/08/2020
Scale	1:50 @ A1	Project	10808	Status
		CAD File	10808_Plan001/10808_OUR001/10808_001.dwg	ORIG
Drawing No	10808 / 001/ 1	Rev	0	

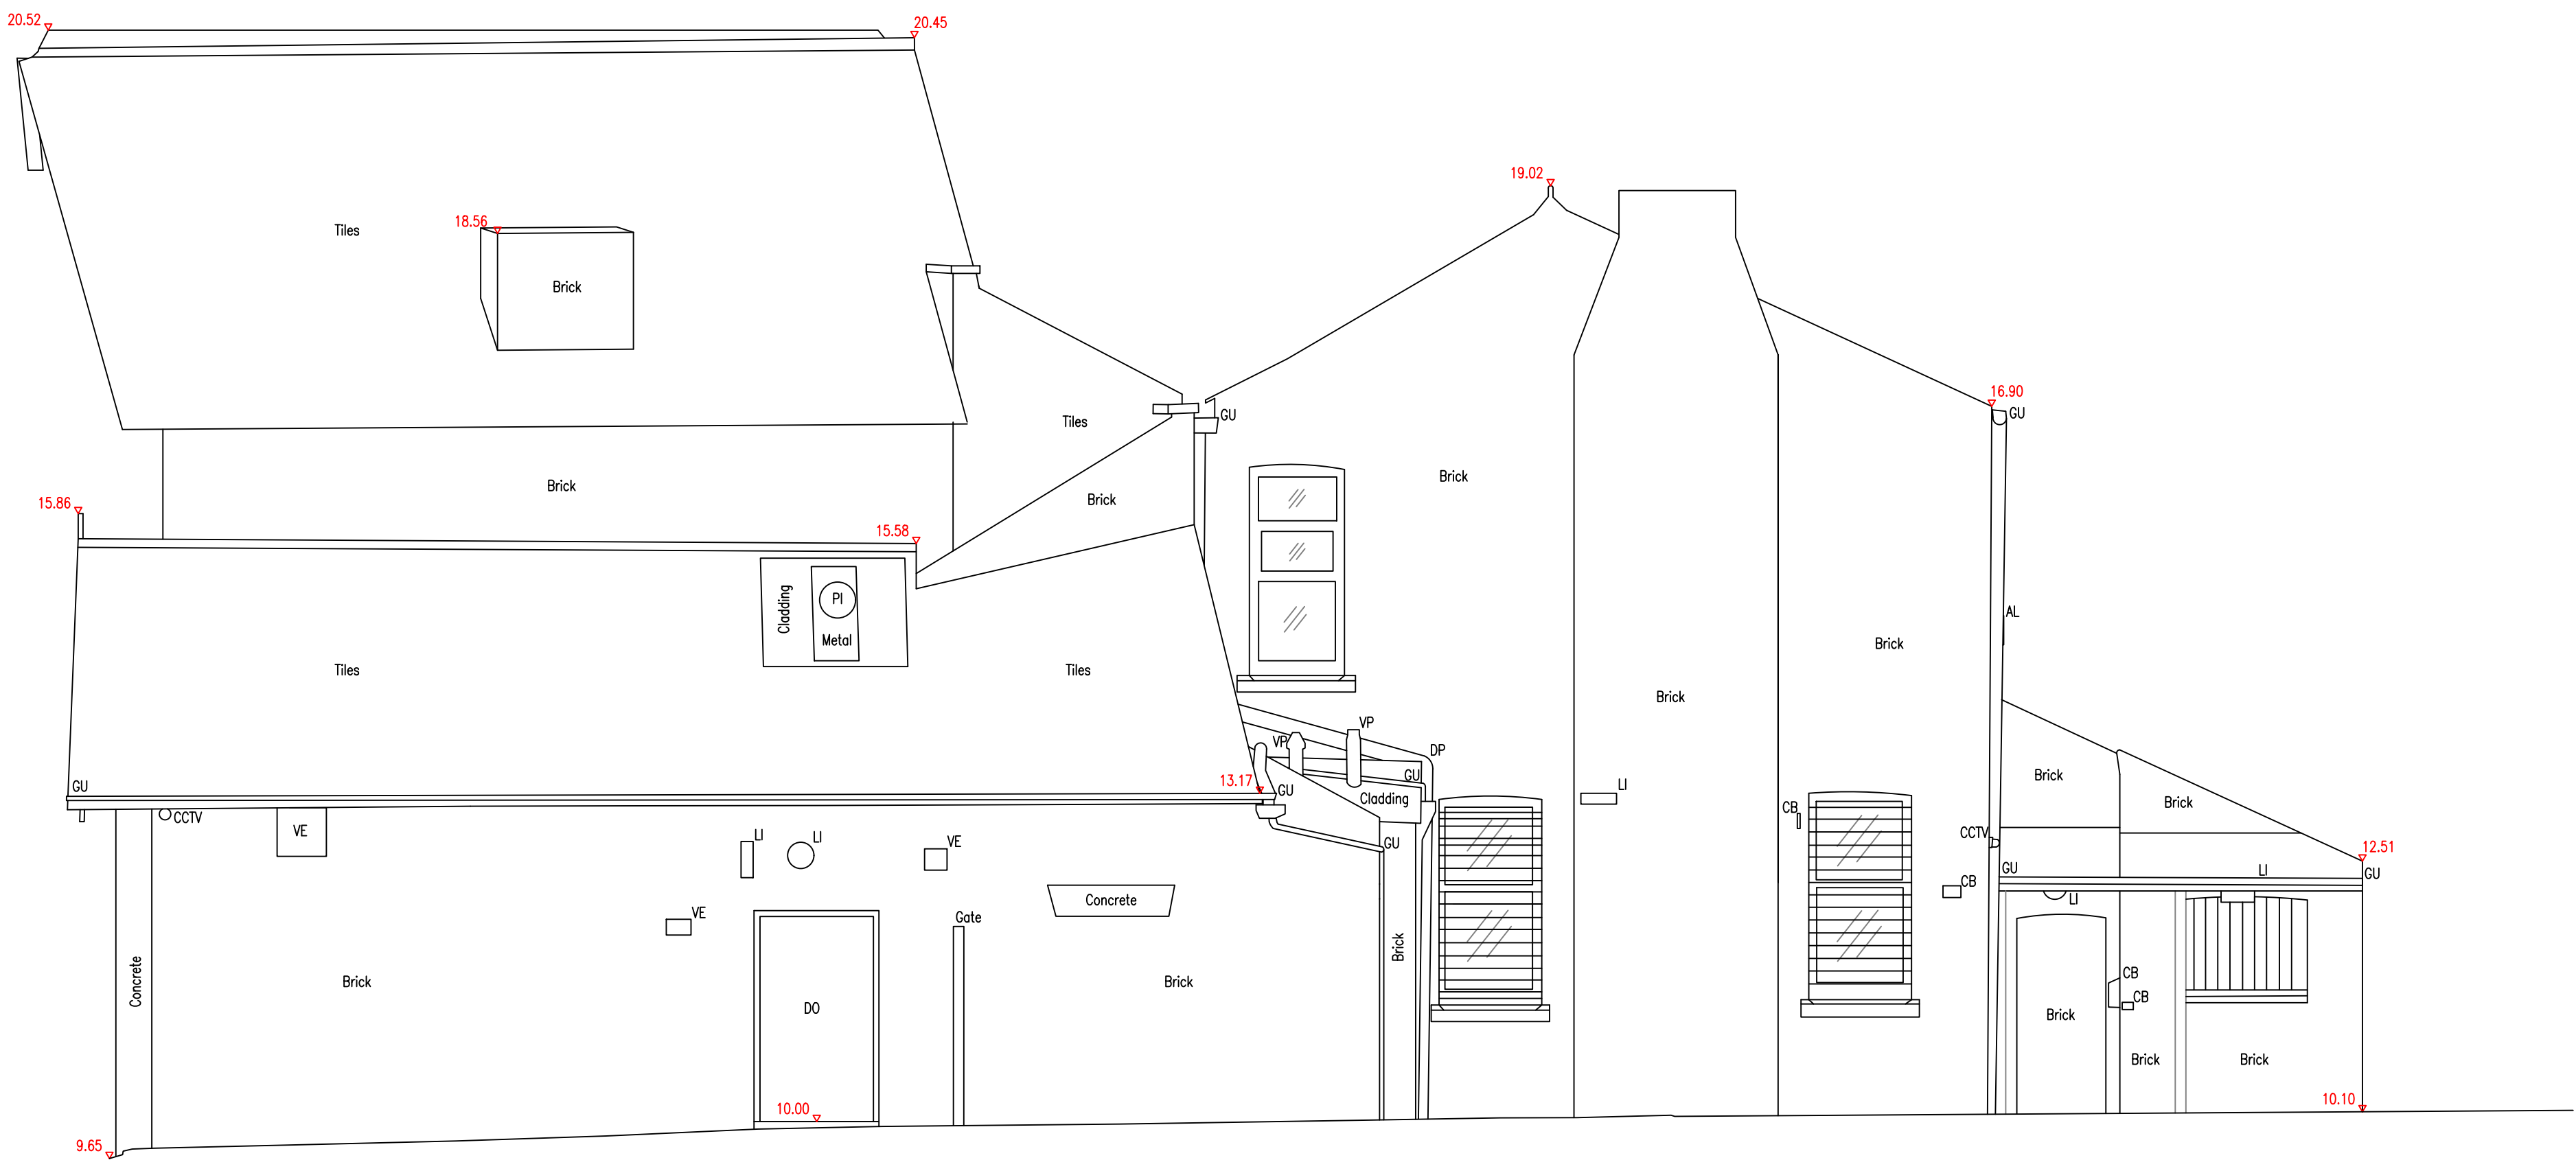

Datum 5.00m
Elevation 2

NOTES

REFERENCE DIAGRAM

KEY

Grid & Datum - Local Plane Grid Orientated Square To Main Building Line
Local Datum Set To 10.00m At Building Entrance Threshold

STANDARD ABBREVIATIONS

AC - AIR CONDITIONING	PS - FLAG STAFF	PL - PLANT
AE - ASBESTOS	GA - GAS	PM - PARKING METER
AL - ALUMINUM	GM - GAS METER	PI - PLANTER
AV - AIR VALVE	GP - GATE POST	PS - POST
BL - BURNING LIGHT	GV - GAS VALVE	RD - ROAD SIGN
BO - BOLLARD	HR - HANDRAIL	RWP - RAINWATER PIPE
CA - CABLE	IR - IRON RAILING	SC - SPEED CAMERA
CB - CONTROL BOX	JB - JUNCTION BOX	SD - SATELLITE DISH
CC - CLOSE CIRCUIT TV	LA - LADDER	SS - SIGNAL
CO - COLUMN	LS - LITTER BIN	SI - SIGN
CT - CLOSE CIRCUIT TV POLE	LC - LIGHTING COLUMN	SS - SECURITY SENSOR
DR - DOWN PIPE	LI - LAMP POST	SW - SWITCHGEAR
DU - DUCT	LS - LIGHT	TM - TICKET MACHINE
EL - ELECTRIC	MO - MONUMENT	TP - TELEGRAPH POLE
EP - ELECTRICITY POLE	MP - NAME PLATE	VE - VENT
FB - FLOWER BED	PI - PLUM	VP - WATER PIPE
FL - FLOODLIGHT	PI - PIPE	WM - WATER METER
		WP - WASTE PIPE

SYMBOLS

10.55	LEVEL	WINDOW GLAZING
-------	-------	----------------

Rev	Date	Drawn	Description	Chk'd	App'd

CHARTERED GEOMATIC SURVEYORS

Jupiter House, 21 Roebuck Lane, Sale, Manchester, M33 7SY
T: 0161 973 3495 F: 0161 962 6819
E: mail@ndoliver.com www.ndoliver.com

Client
Kingham Estates Limited
46A GREENPARK ROAD
MANCHESTER
M22 4DR

Title
THE PARKSIDE
281 BURY OLD ROAD
PRESTWICH
ELEVATION 2
SHEET 2 OF 2

Surveyed	JO	Drawn	JP/JO	Drawn Date:
Checked	AM	Approved	NDO	13/08/2020
Scale	1:50 @ A1	Project	10808	Status
CAD File	10808_Plan_01_10808.dwg			ORIG
Drawing No	10808 / 001/ 2	Rev	0	