

Redbank Playing Fields

Artificial Grass Pitch






CONSULTANTS
Surfacing Standards Limited
Office 2, Longgreen House
Aston Road, Loughborough, LE11 1BX
01530 400 012

1. DO NOT SCALE FROM DRAWING. ALL DIMENSIONS TO BE CHECKED ON SITE PRIOR TO COMMENCEMENT OF WORKS.
2. THIS DRAWING IS COPYRIGHT TO SURFACING STANDARDS LTD
3. ALL PERSONS SHOULD BE AWARE OF THE HEALTH AND SAFETY PLAN WHICH IS RETAINED IN THE SITE MANAGERS OFFICE.




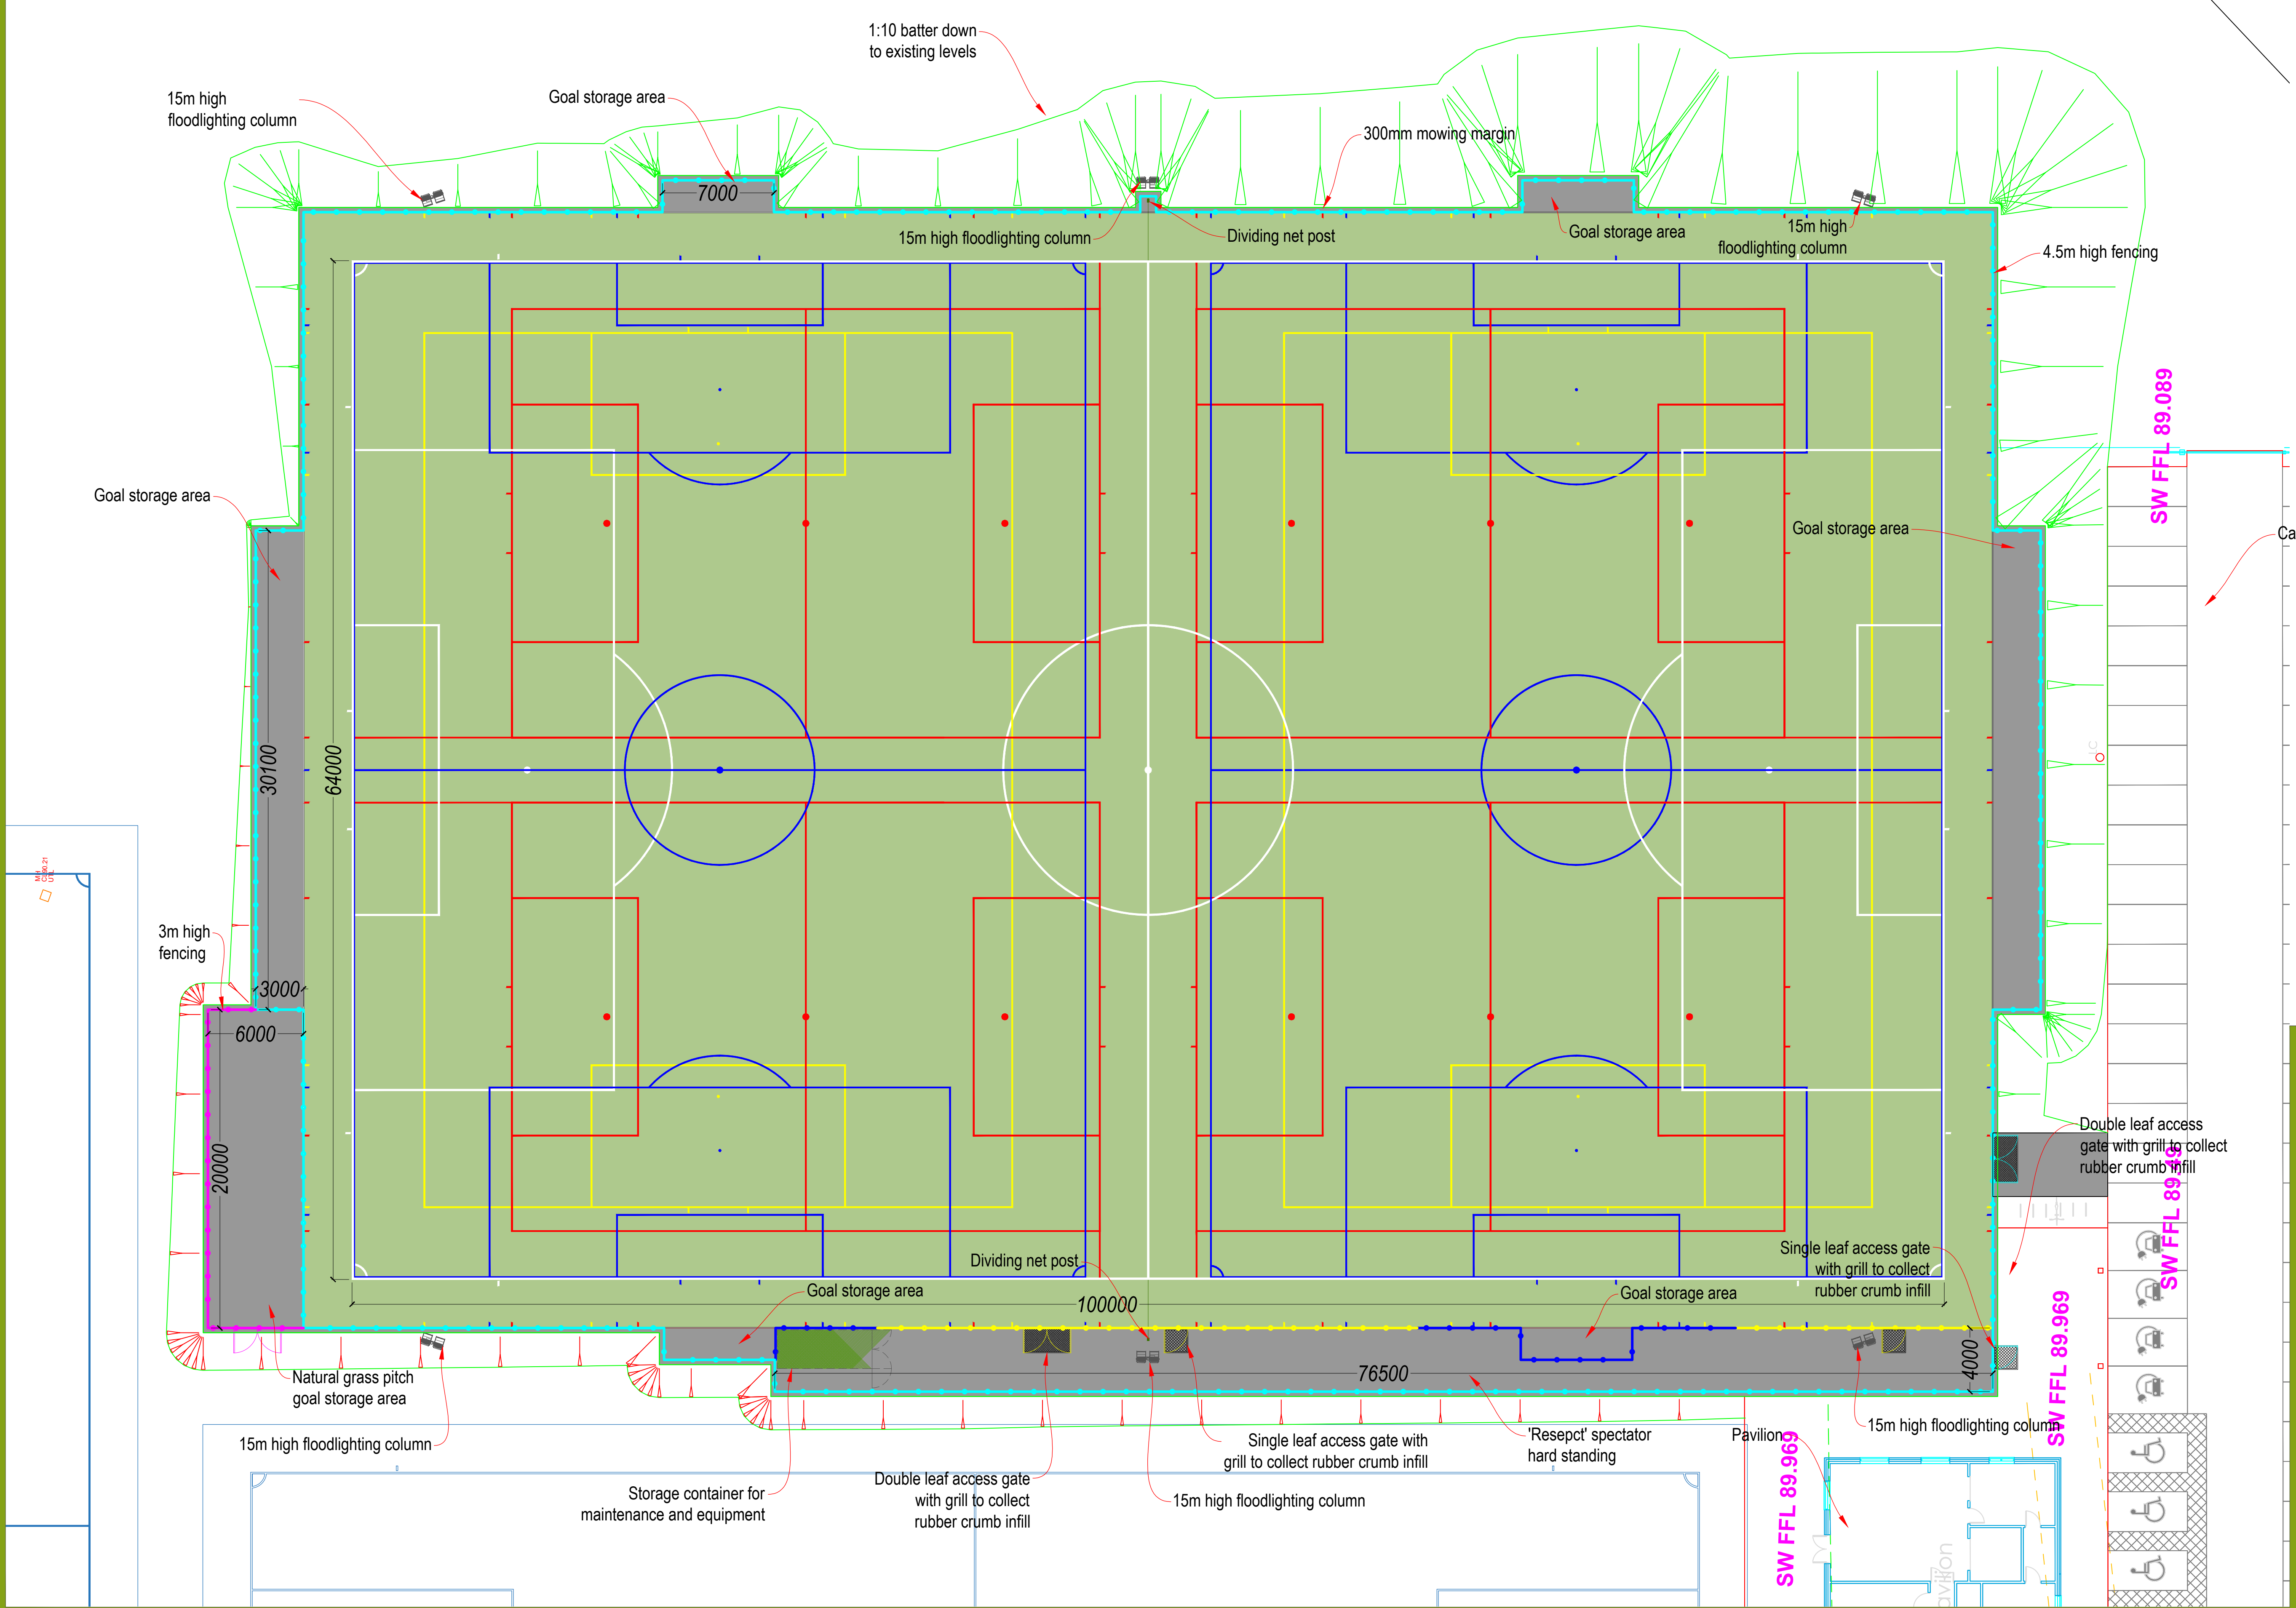

- Artificial Turf Playing Area
- Footpaths & Hard Standing Areas
- 4.5m High Fence Line
- 3.0m High Fence Line
- 2.0m High Fence Line
- 1.2m High Fence Line

Notes:
106x70m Artificial Grass Pitch
Line Markings:


- 1Nr. 100x64m 11v11 (white)
- 2Nr. 54.8x46m 9v9 (blue)
- 2Nr. 55x37m 7v7 (yellow)
- 4Nr. 5v5 37x27m (red)
- 4Nr. 47x30m Training Grids (red)

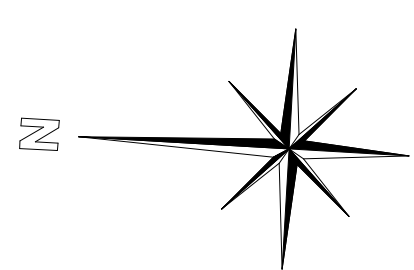

03	PLANNING ISSUE	ME	WB	09.11.22
02	PLANNING ISSUE - Floodlights Moved 4m	ME	WB	11.08.22
01	PLANNING ISSUE	ME	WB	21.06.22
00	PLANNING ISSUE	ME	WB	10.05.22
REV	DESCRIPTION	REV	CK	DATE



Surfacing Standards Limited
SPORTS PITCH CONSULTANTS

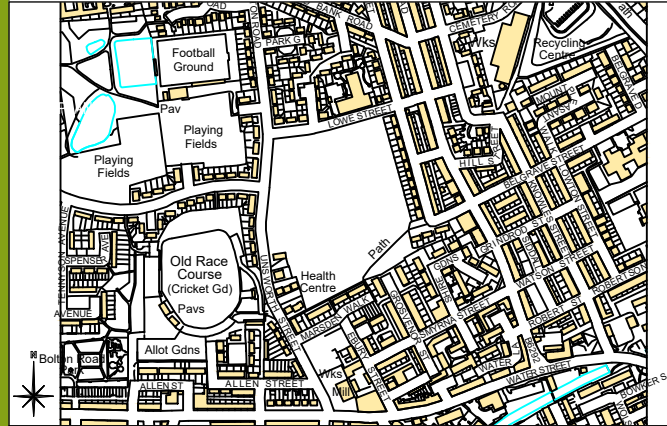

AUTHOR ME			
TITLE Redbank Playing Fields Artificial Grass Pitch Proposed ATP Plan			
PROJECT CLS017		SCALE 1:200	SIZE A1
DRAWING No 04			REVISION 03