


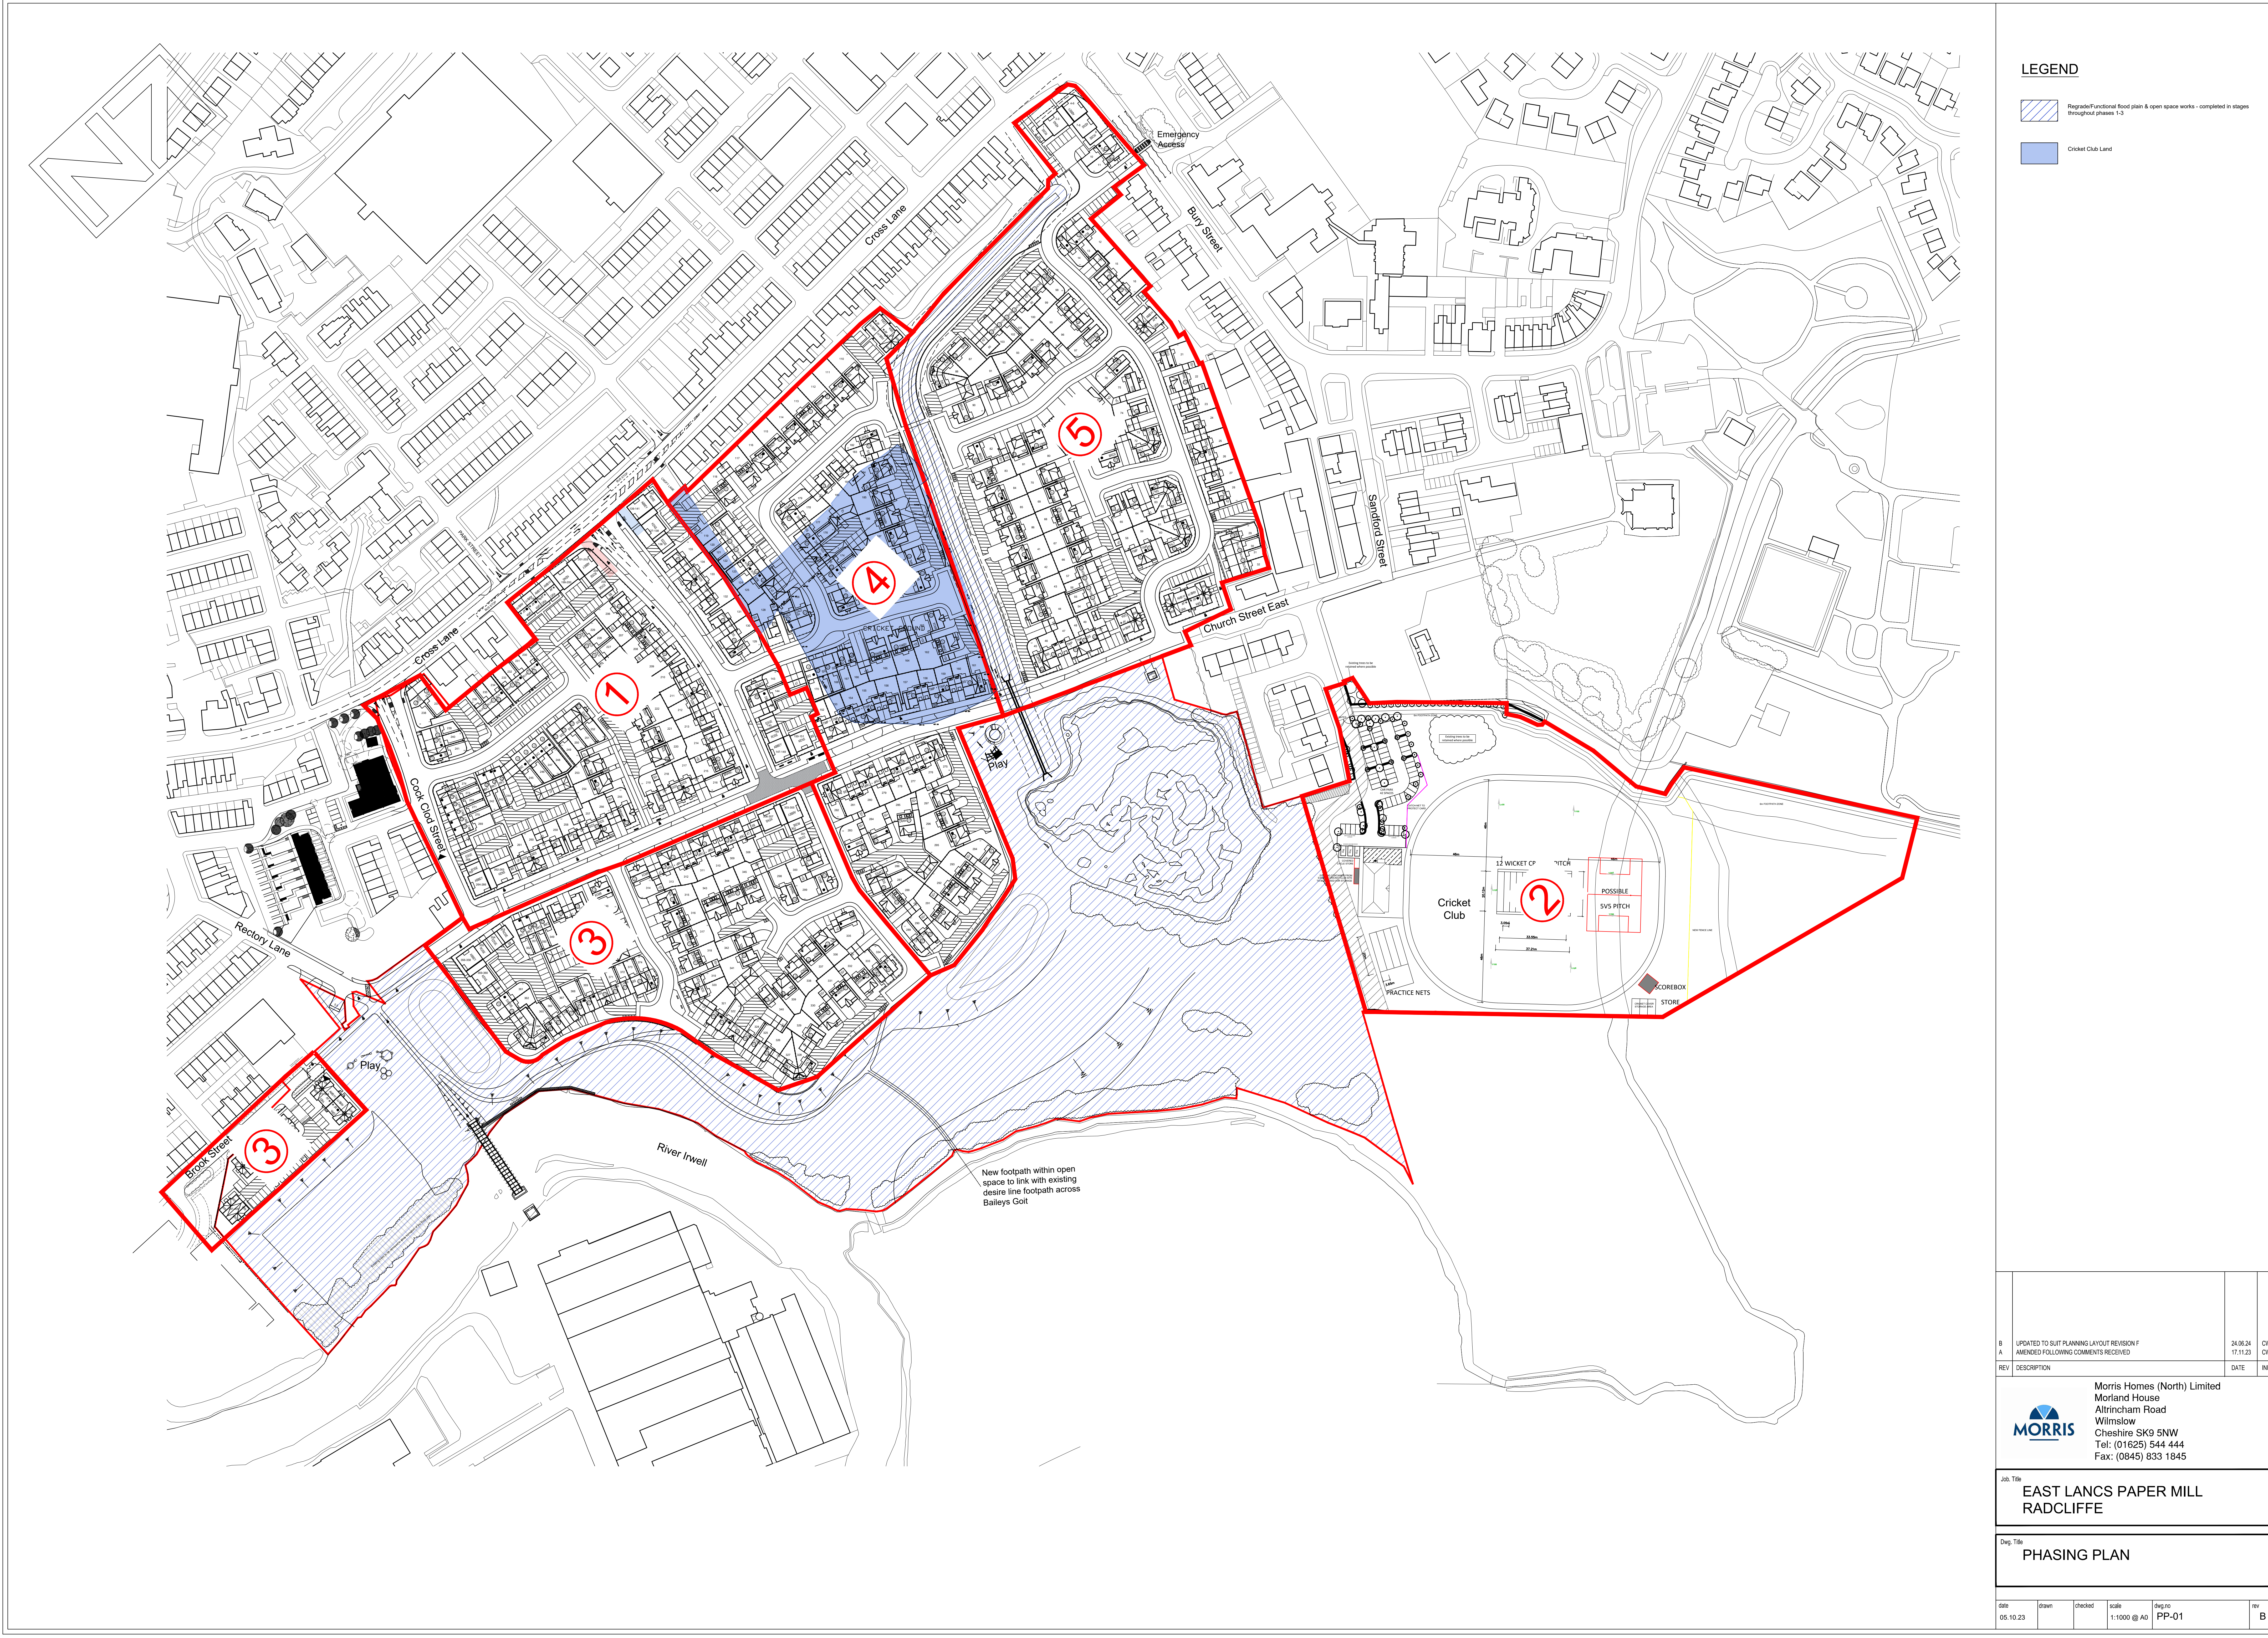

LEGEND

- Regrade/Functional flood plain & open space works - completed in stages throughout phases 1-3
- Cricket Club Land

B	UPDATED TO SUIT PLANNING LAYOUT REVISION F	24.06.24	CW
A	AMENDED FOLLOWING COMMENTS RECEIVED	17.11.23	CW
REV	DESCRIPTION	DATE	INT

Morris Homes (North) Limited
Morland House
Altrincham Road
Wilmslow
Cheshire SK9 5NW
Tel: (01625) 544 444
Fax: (0845) 833 1845

Job Title
**EAST LANCS PAPER MILL
RADCLIFFE**

Dwg. Title
PHASING PLAN

date	drawn	checked	scale	desig	rev
05.10.23			1:1000 @ A0	PP-01	B